

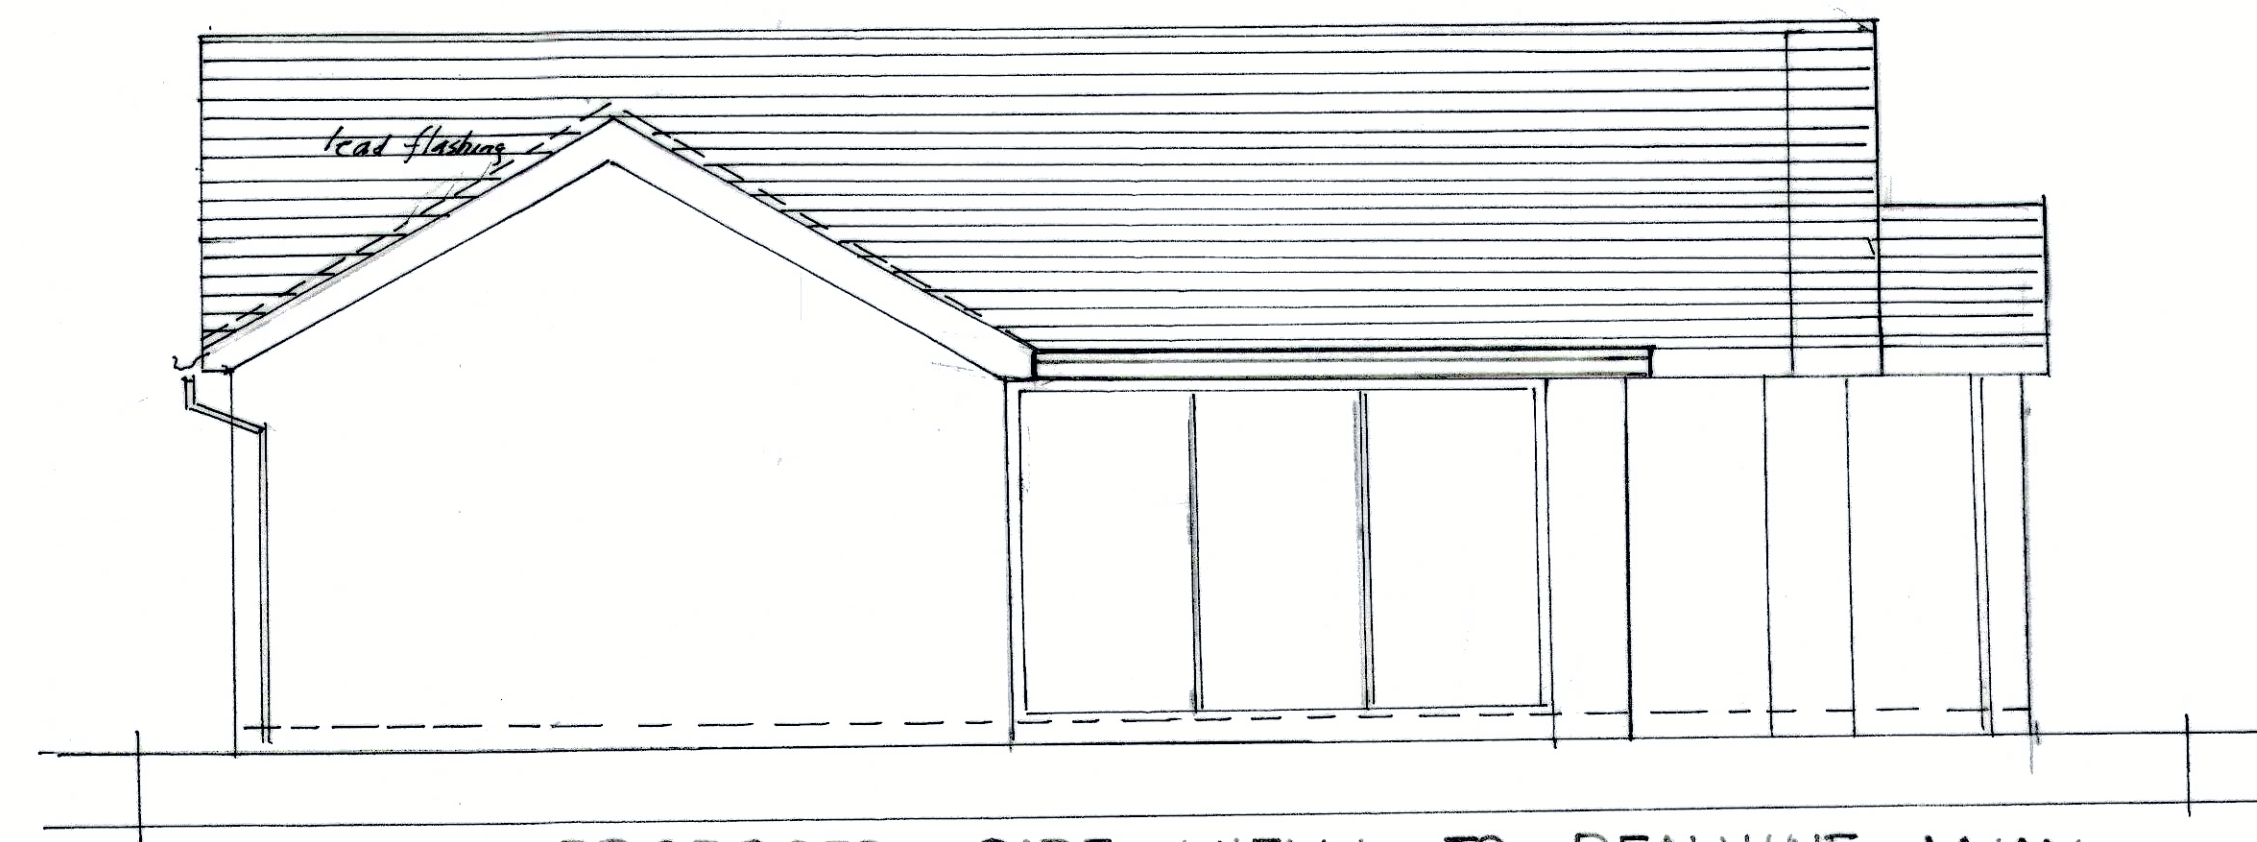


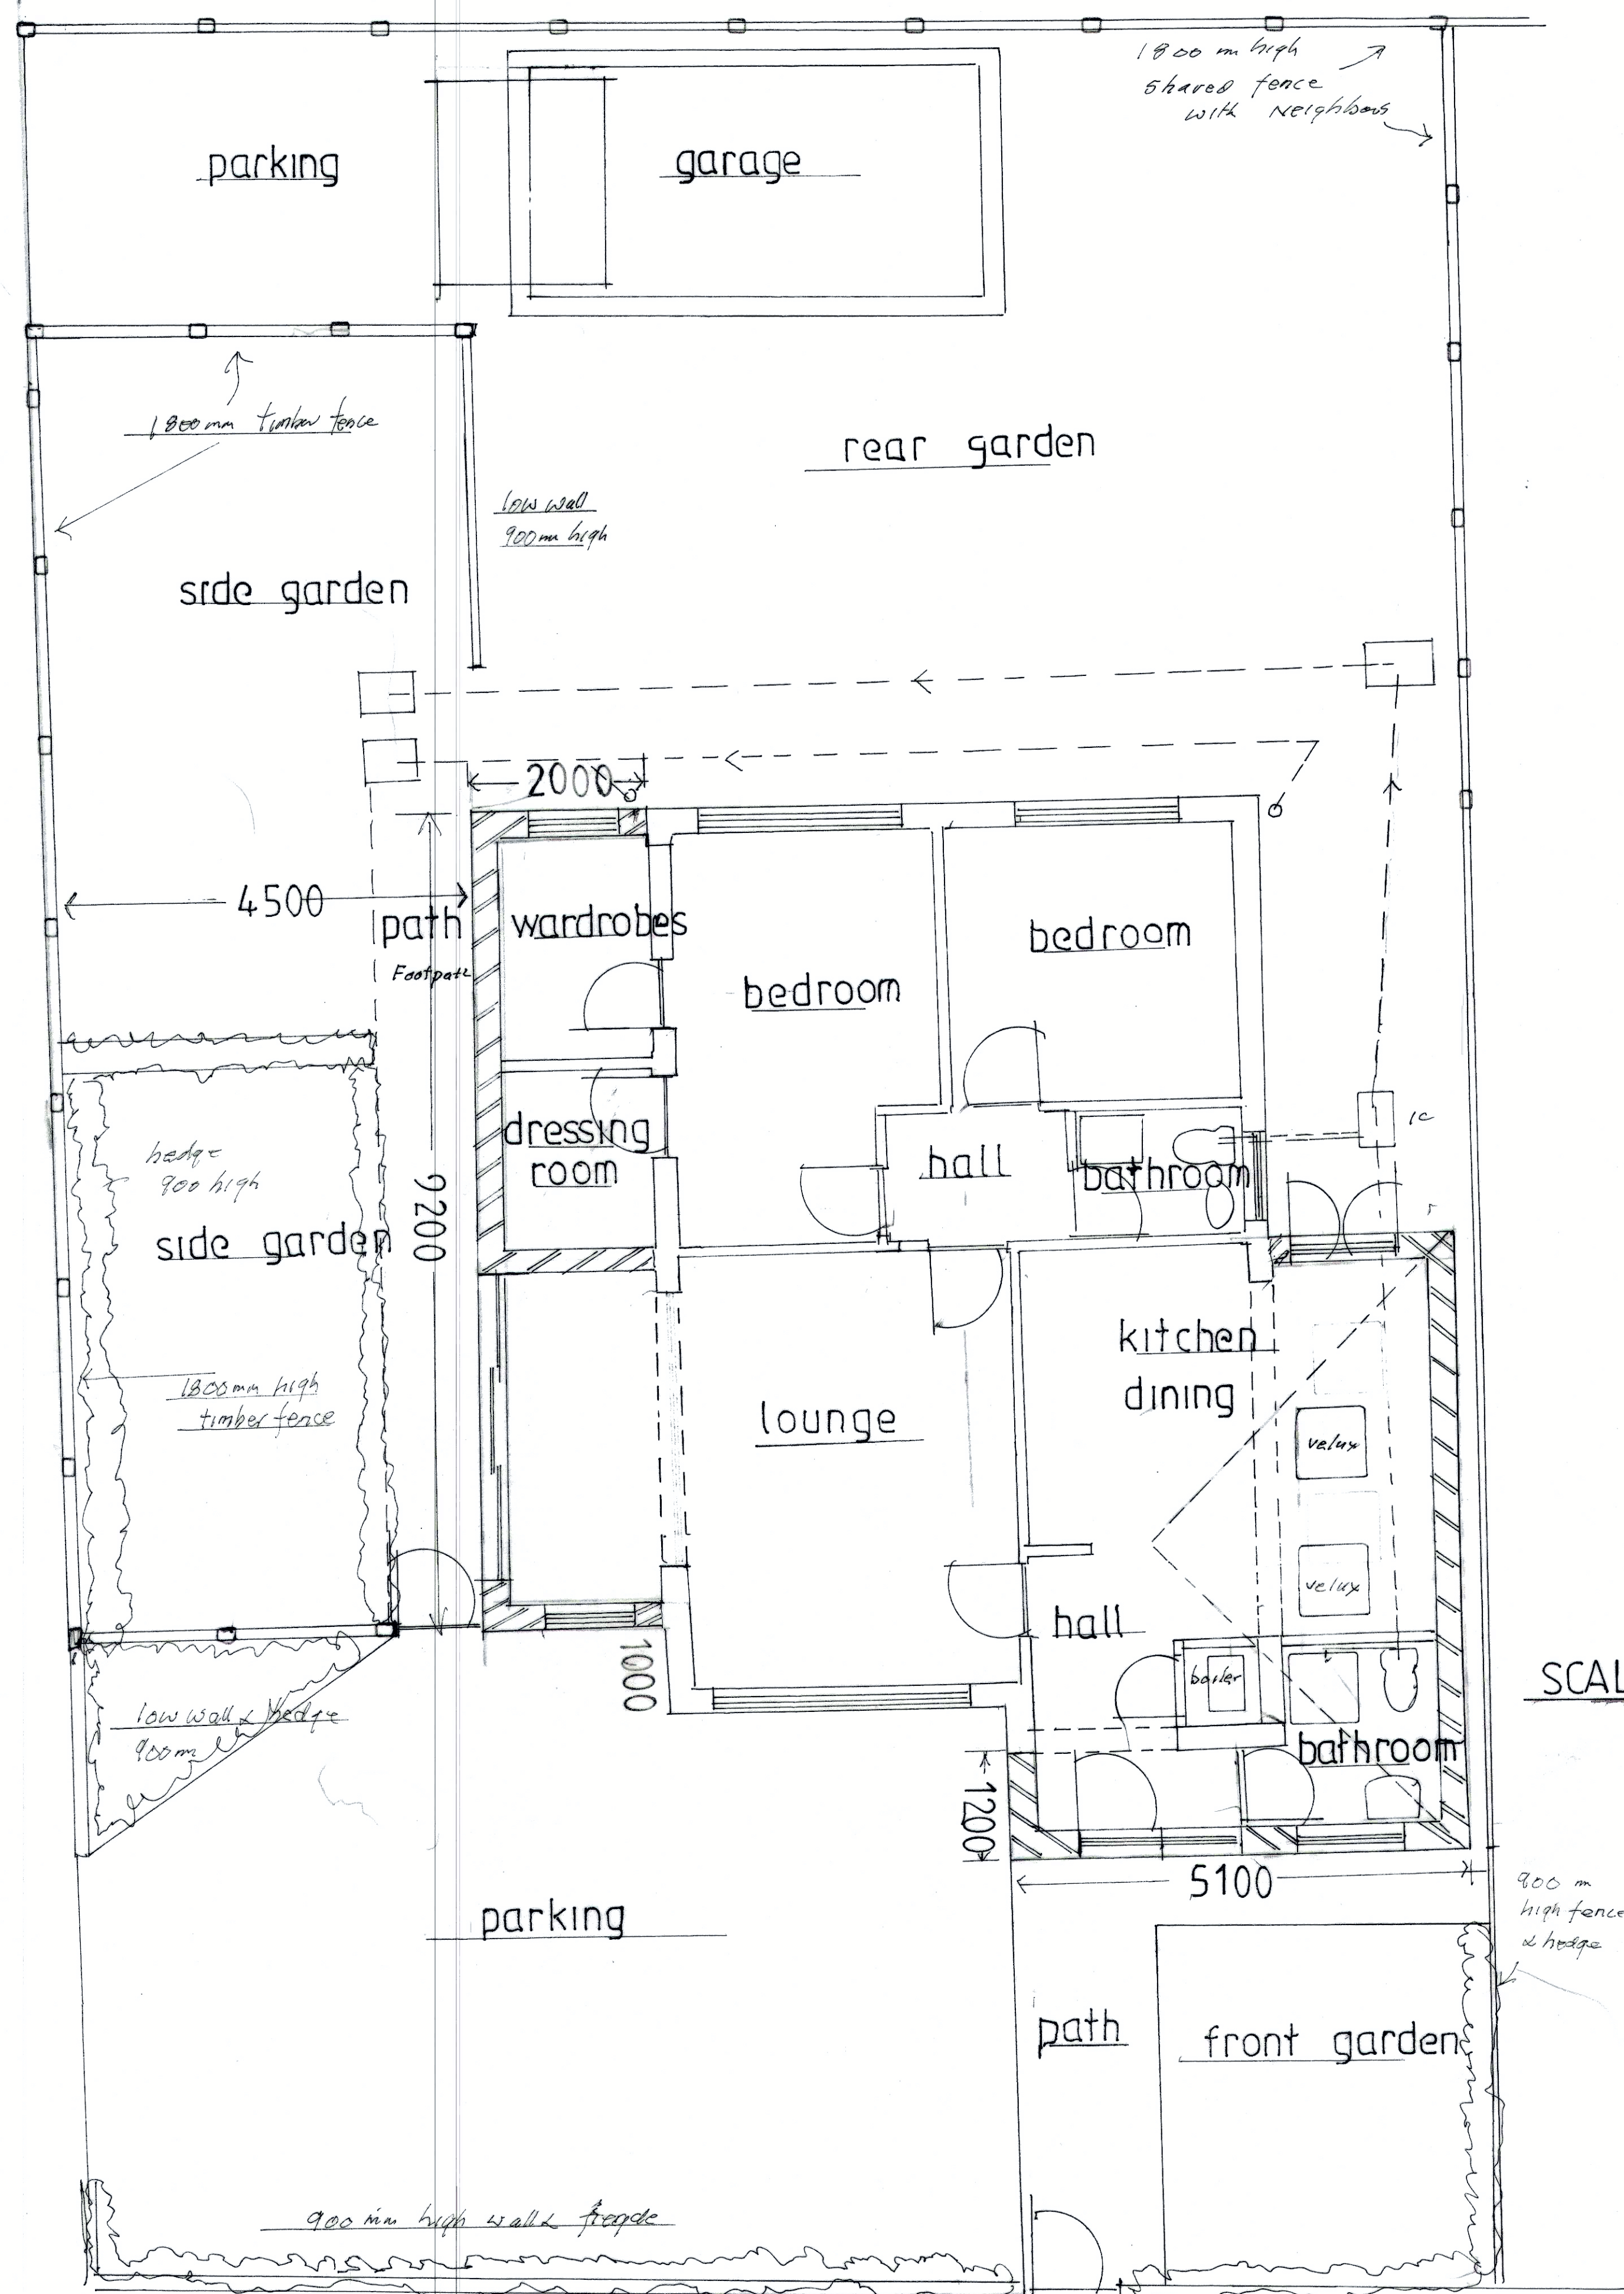


PROPOSED SIDE VIEW TO PENNINE WAY

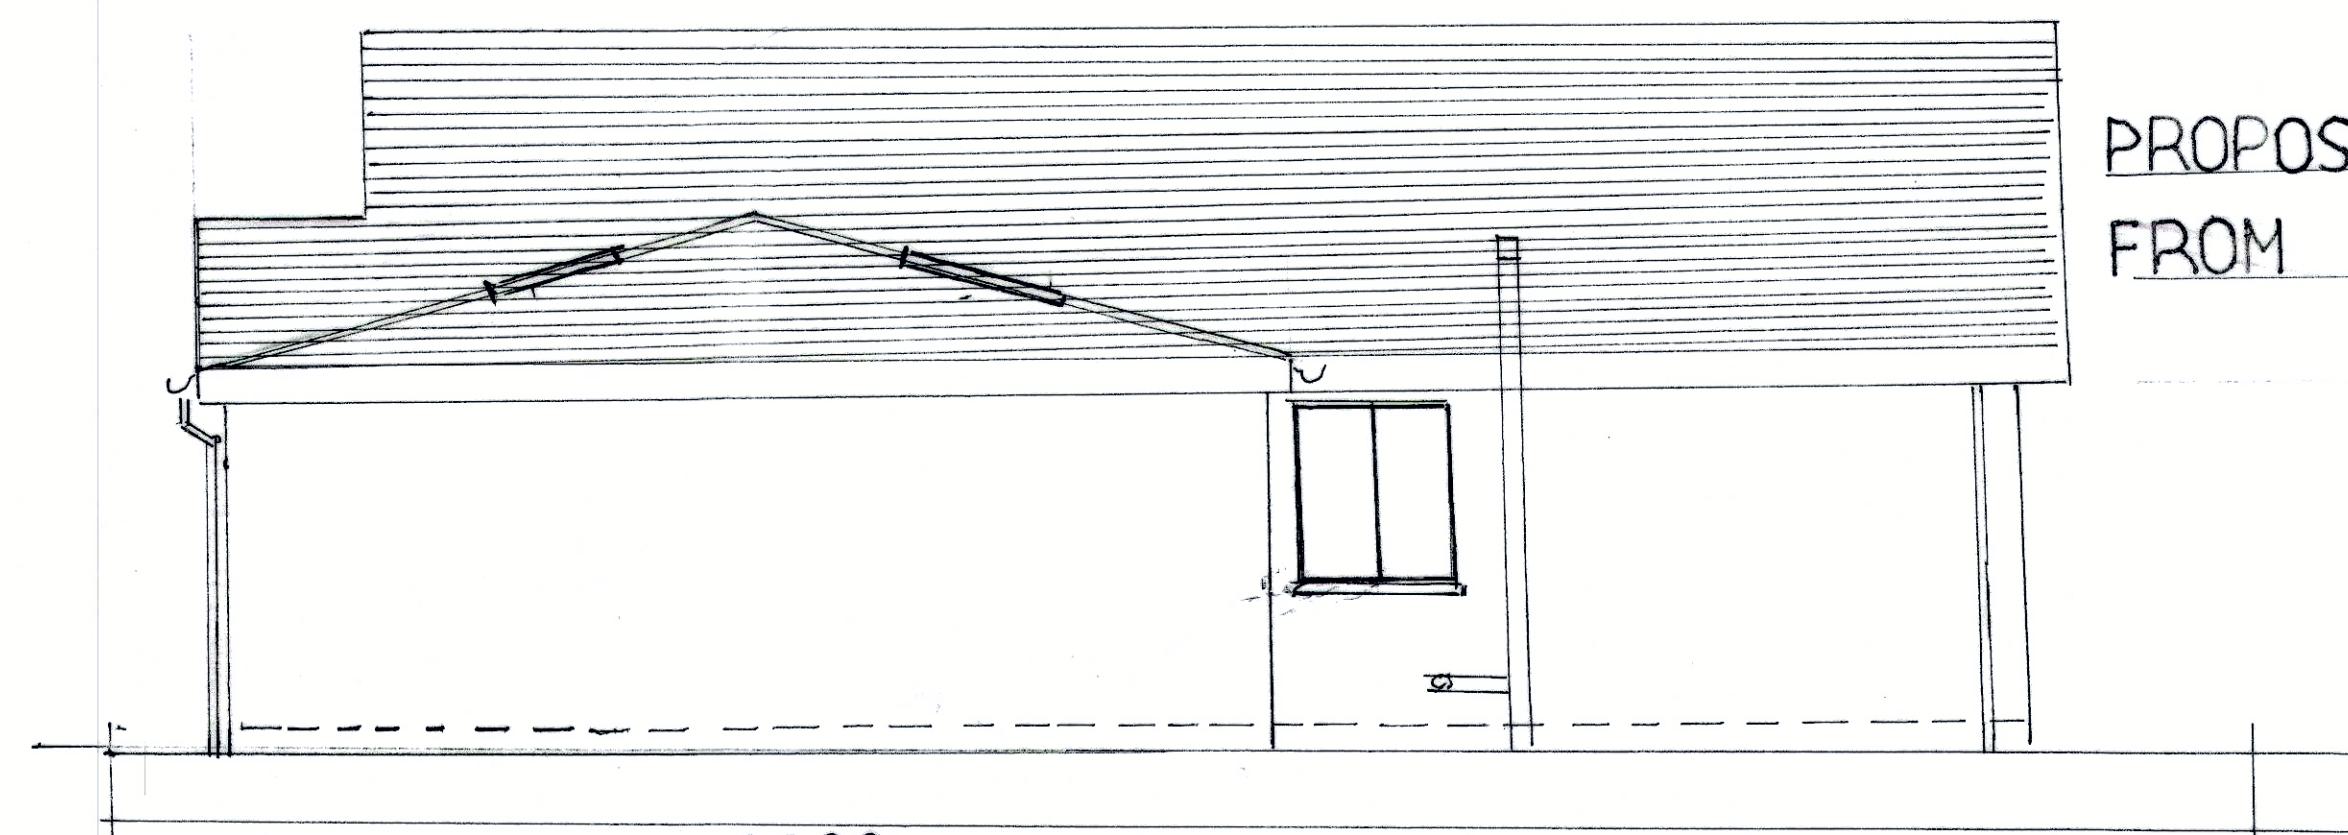

PROPOSED VIEW FROM NEIGHBOURS


6900

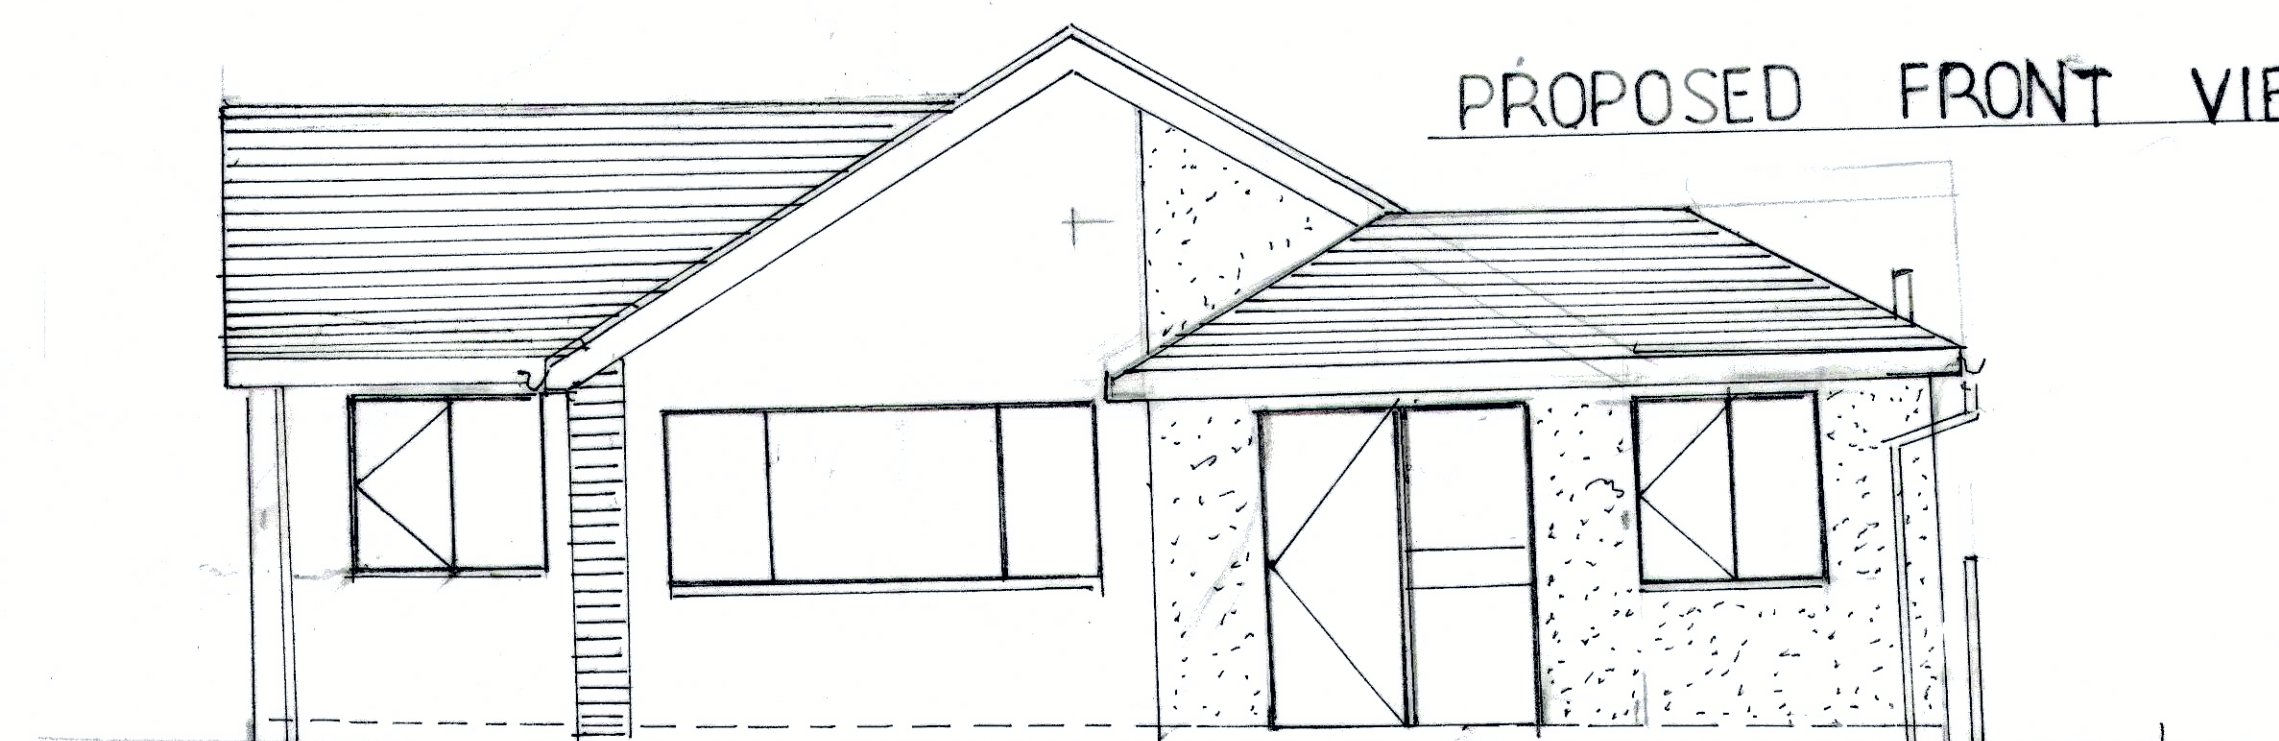

PROPOSED FRONT VIEW

2000 5100

SCALE 1:50

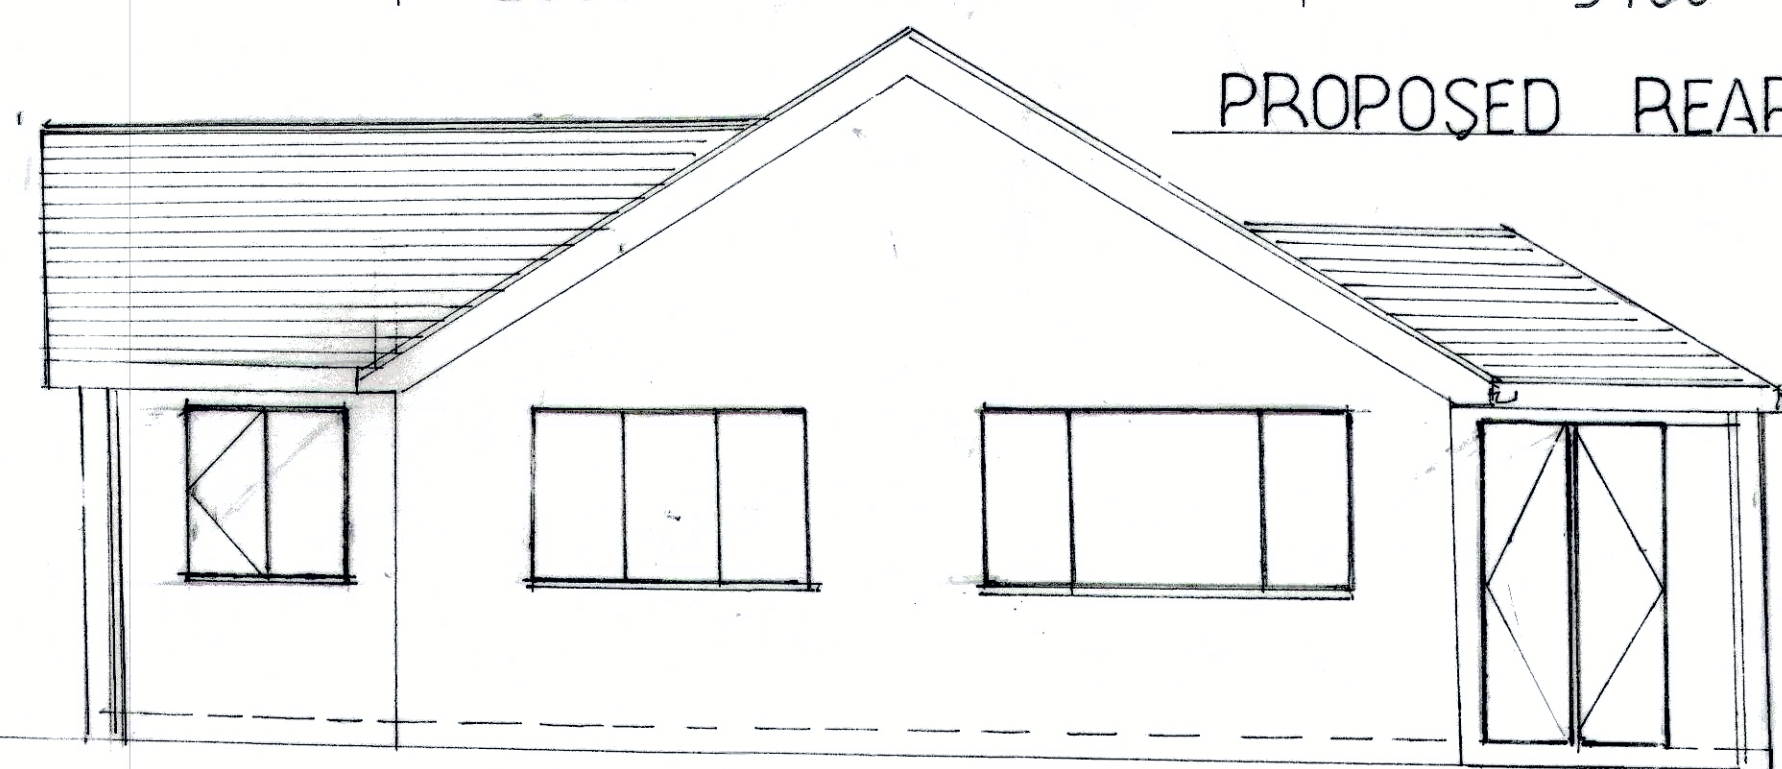

PROPOSED REAR VIEW

SCALE BAR
SCALE 1:50

