
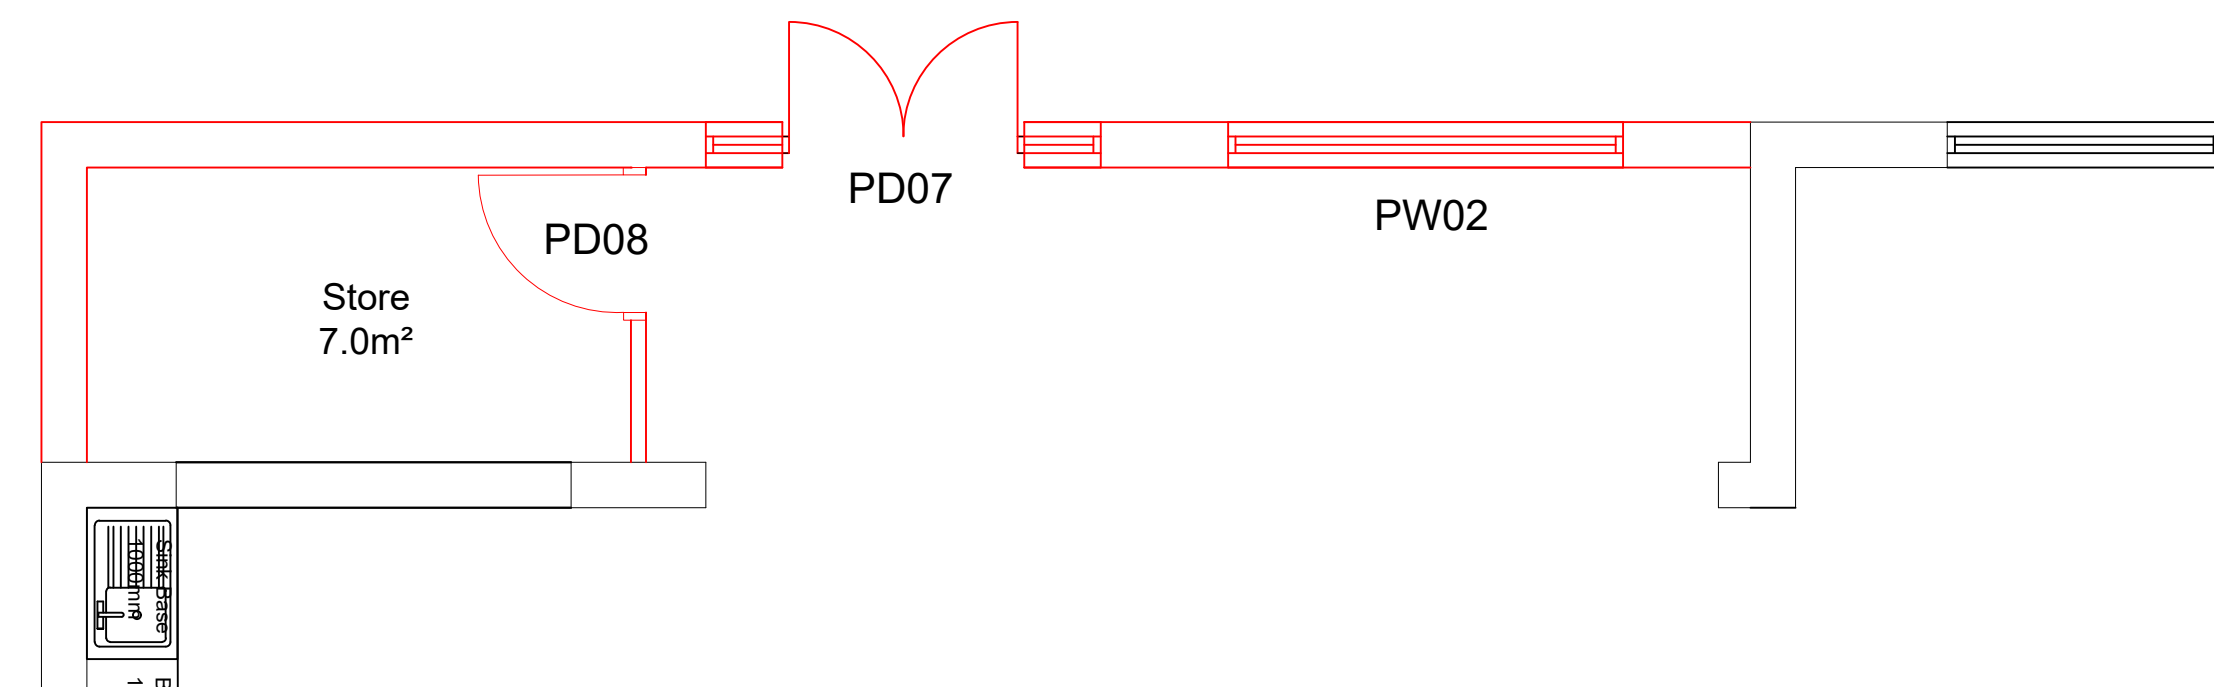
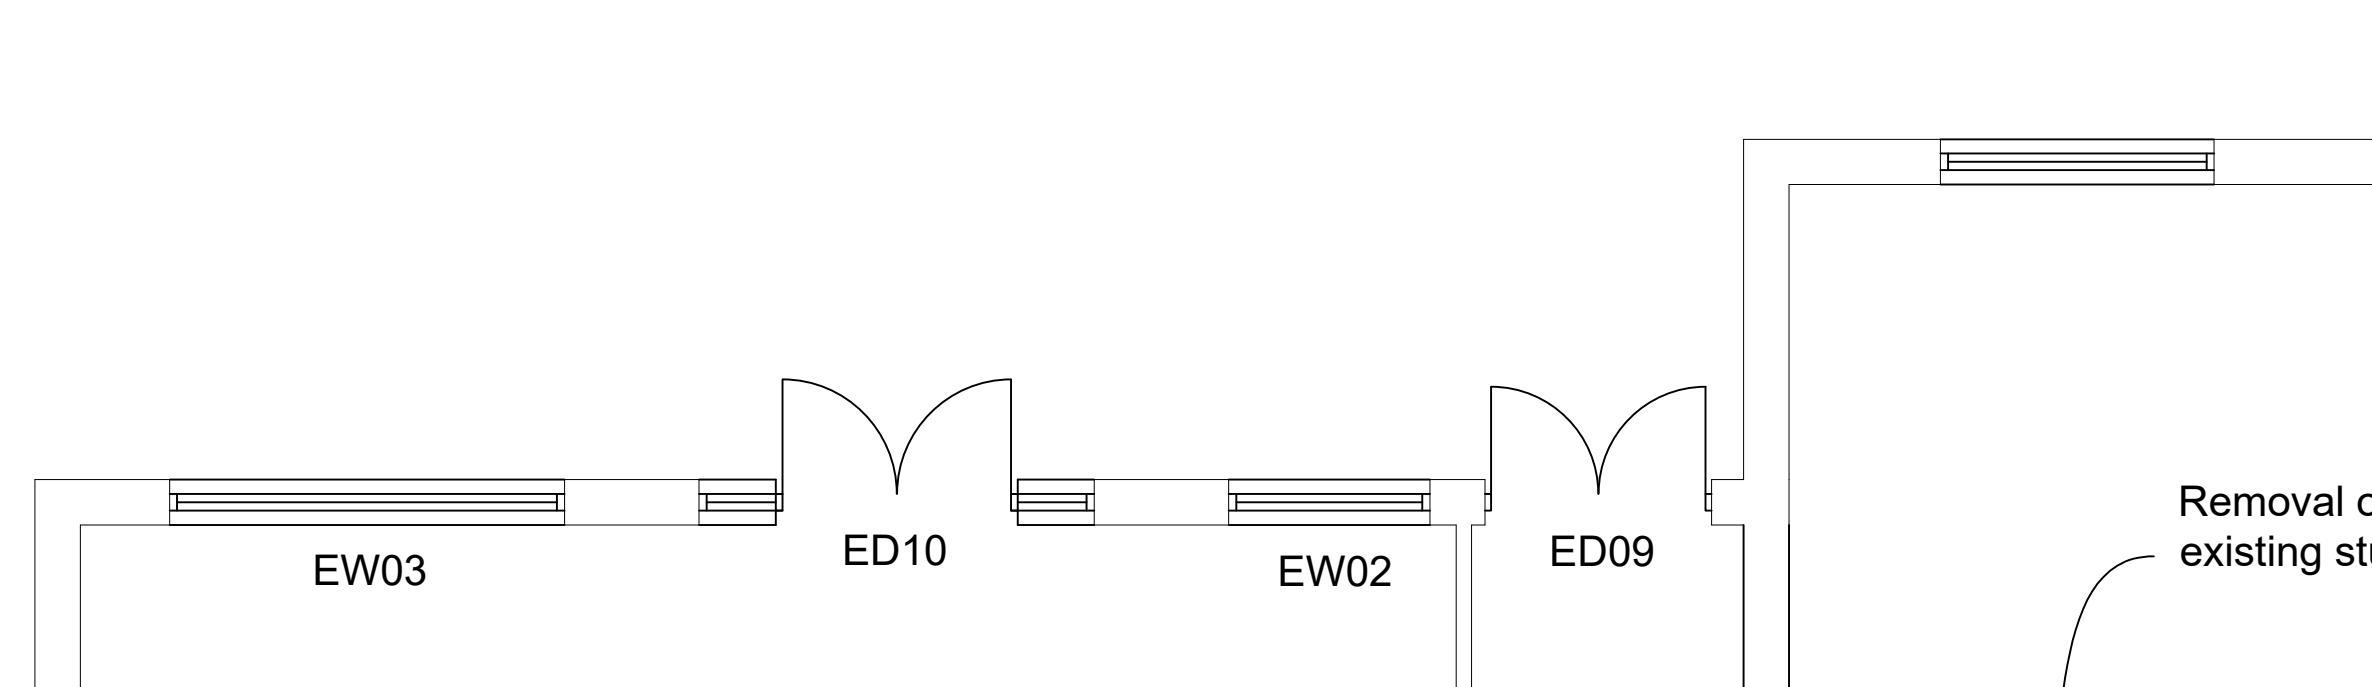
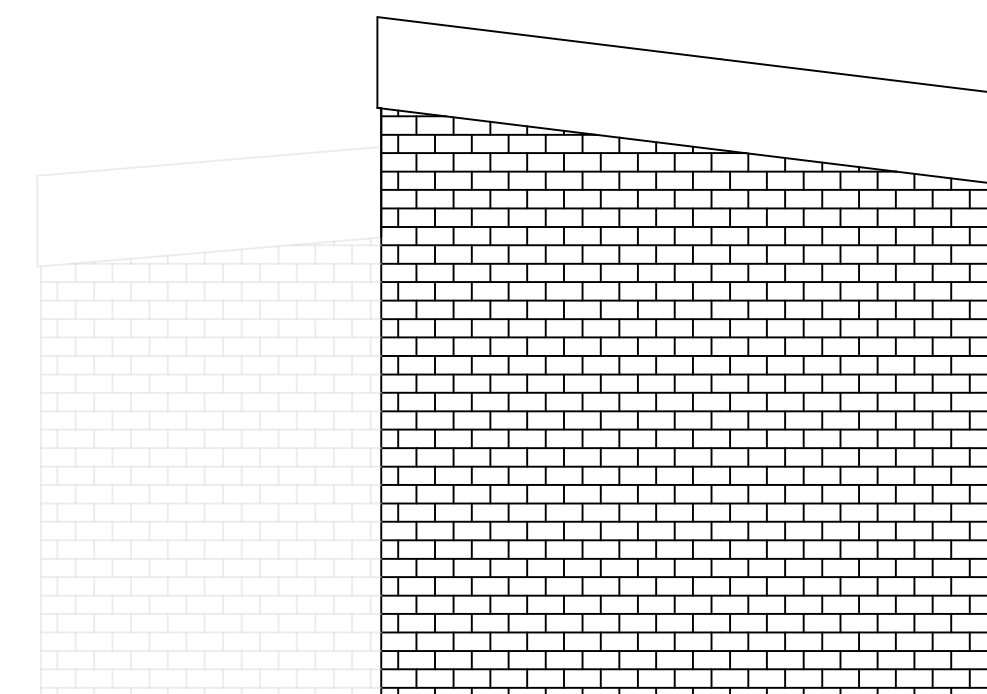



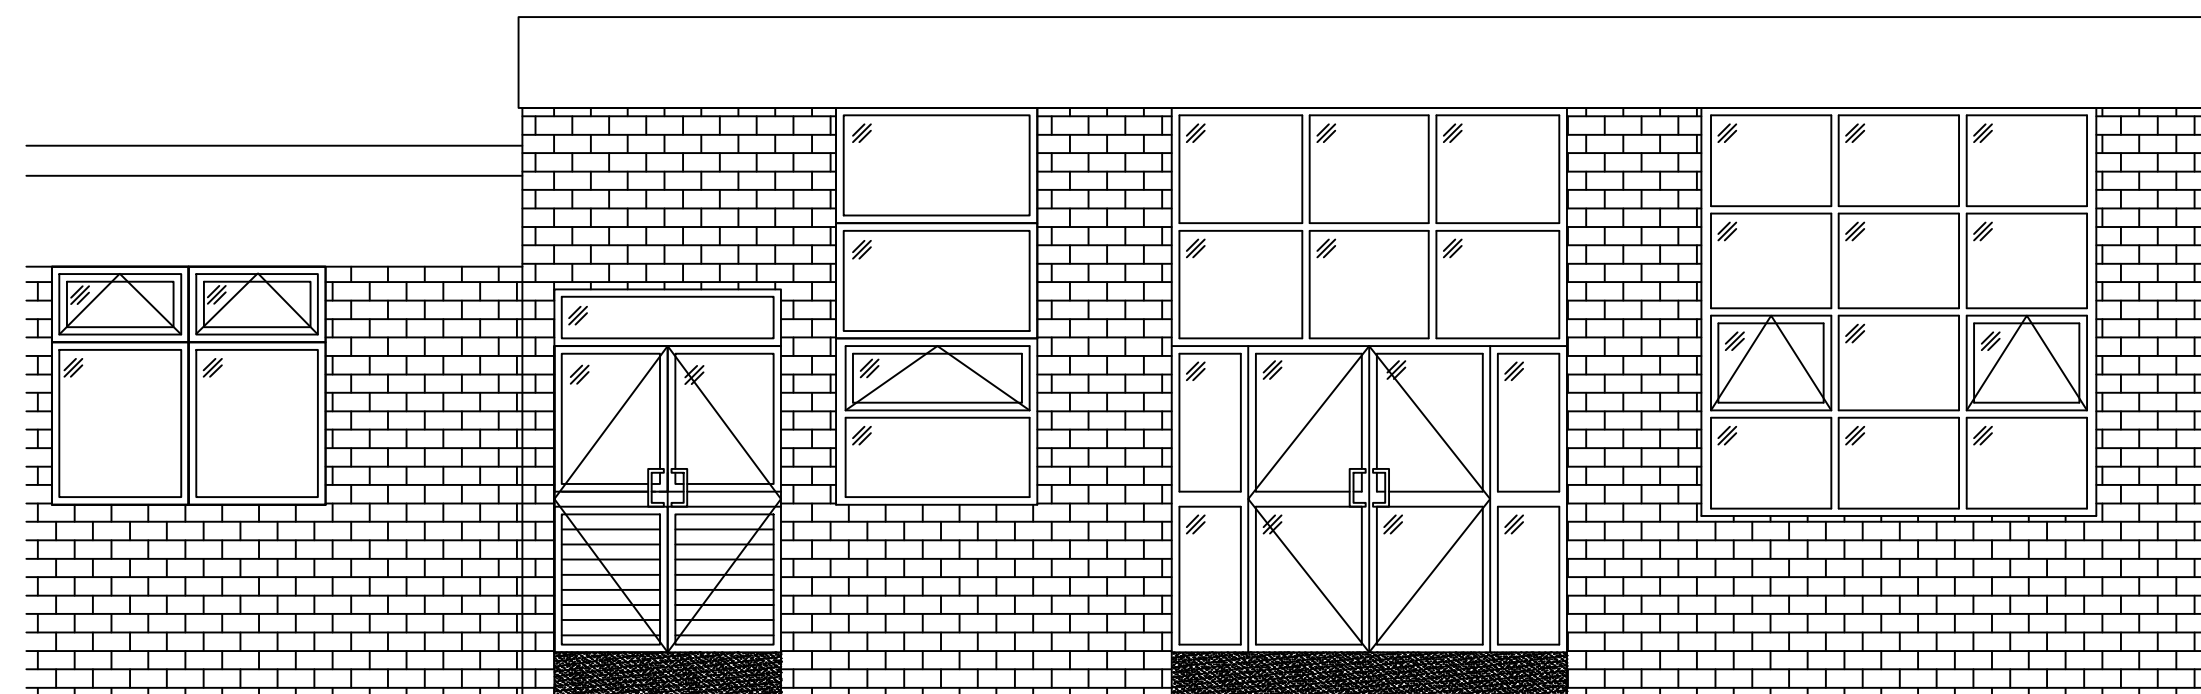


NOTES:

LEGEND:

[illegible]

EXISTING ELEVATIONS

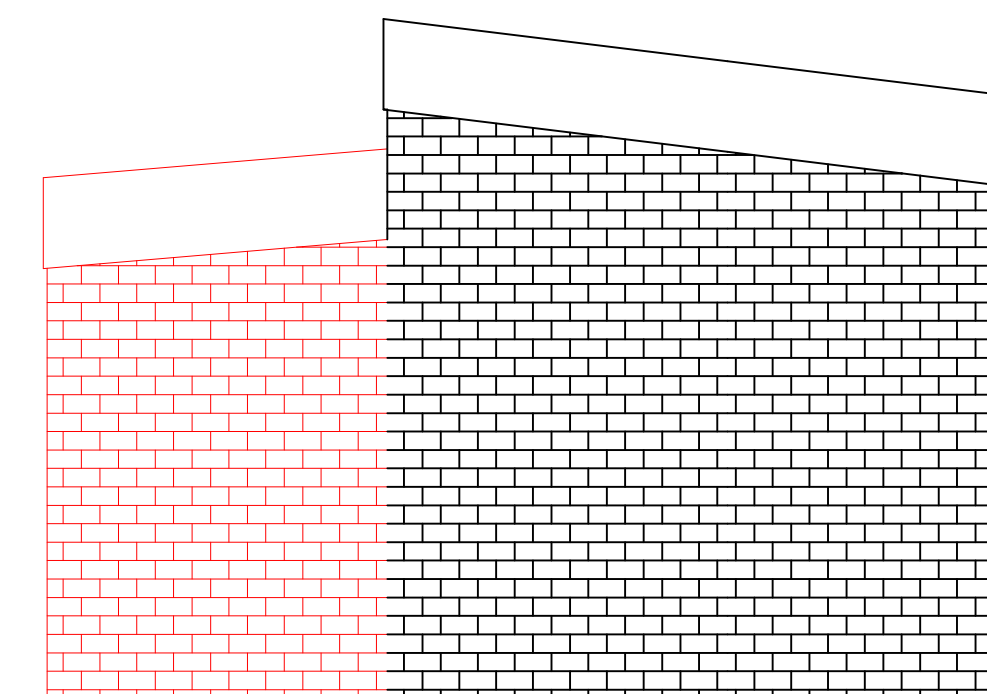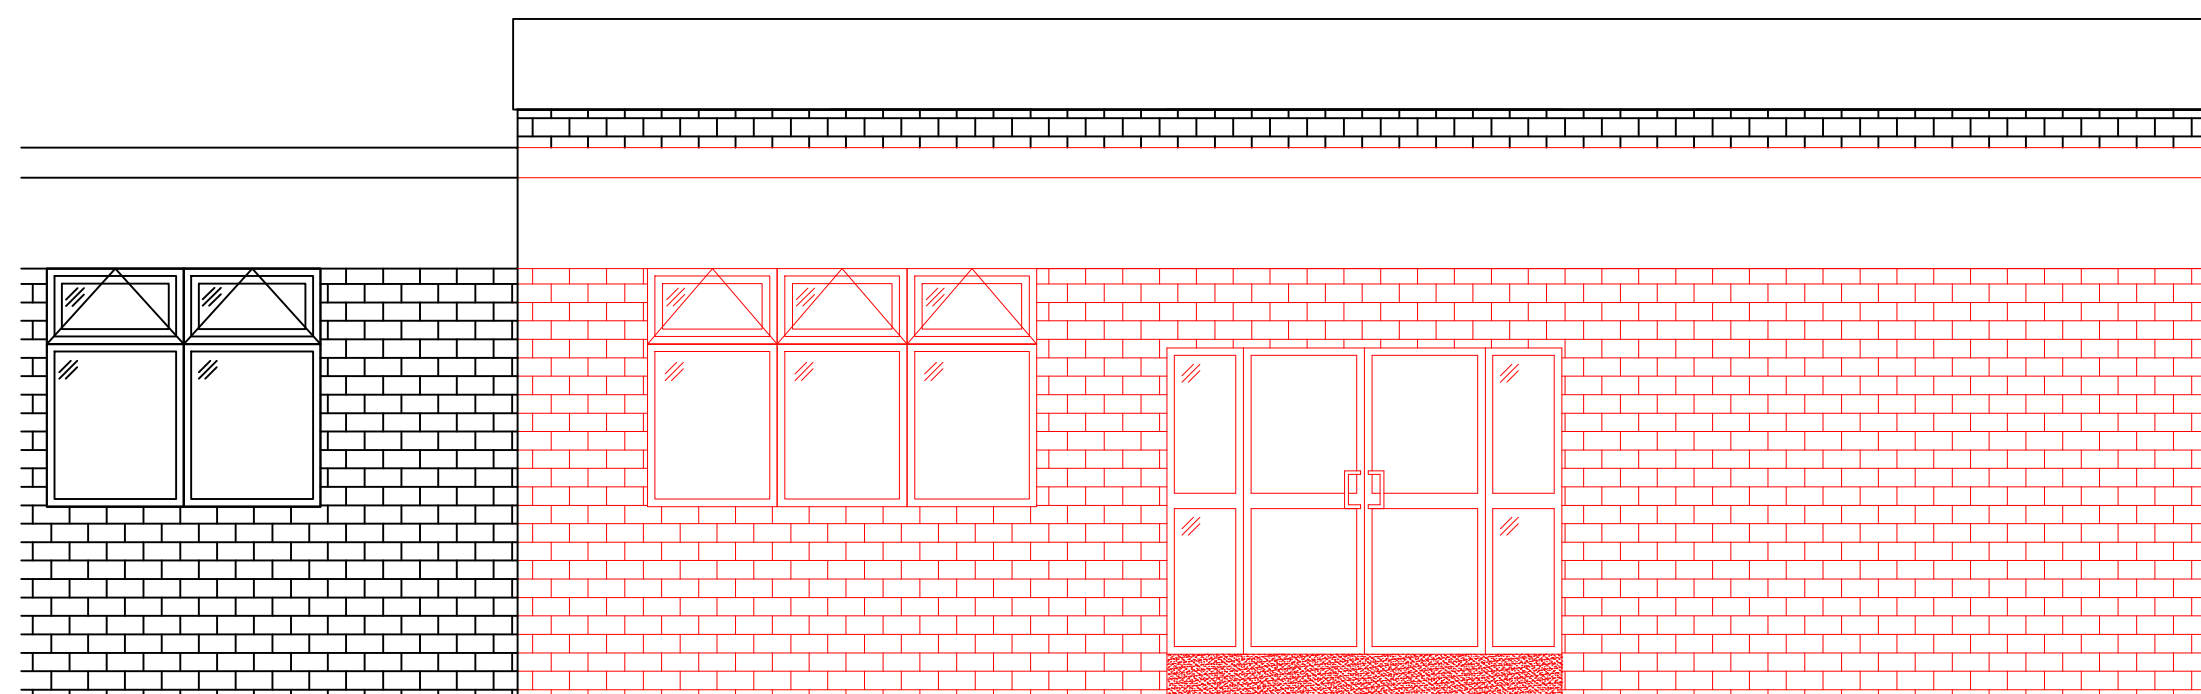

PROPOSED ELEVATIONS

Client
The Board of Governors of
Kirkby CofE Primary



PROJECT:
Nursery
Extension

Site	Client
	Kirkby CofE Primary School Hall Lane Liverpool L32 1TZ +44 (0)151 477 8510



Registered office: ARCADIS House
34 York Way
London
N1 9AB

Coordinating office:
Suite 1A
Four Piccadilly Place
Manchester
M1 3BN
Tel: 44 (0)161 245 8700

www.arcadis.com

TITLE:

Existing & Proposed
Elevations to Nursery

Designed		Signed	Date
Drawn	SR	Signed	Date DEC 2023
Checked	CL	Signed	Date DEC 2023
Approved	GW	Signed	Date DEC 2023
Scale:	1:50	Datum:	AOD
Original Size:	A1	Grid:	OS
Suitability Code:		Project Number:	30173661-211

Suitability Description:	
--------------------------	--

Drawing Number:	Revision:
30173661-211-06	02