



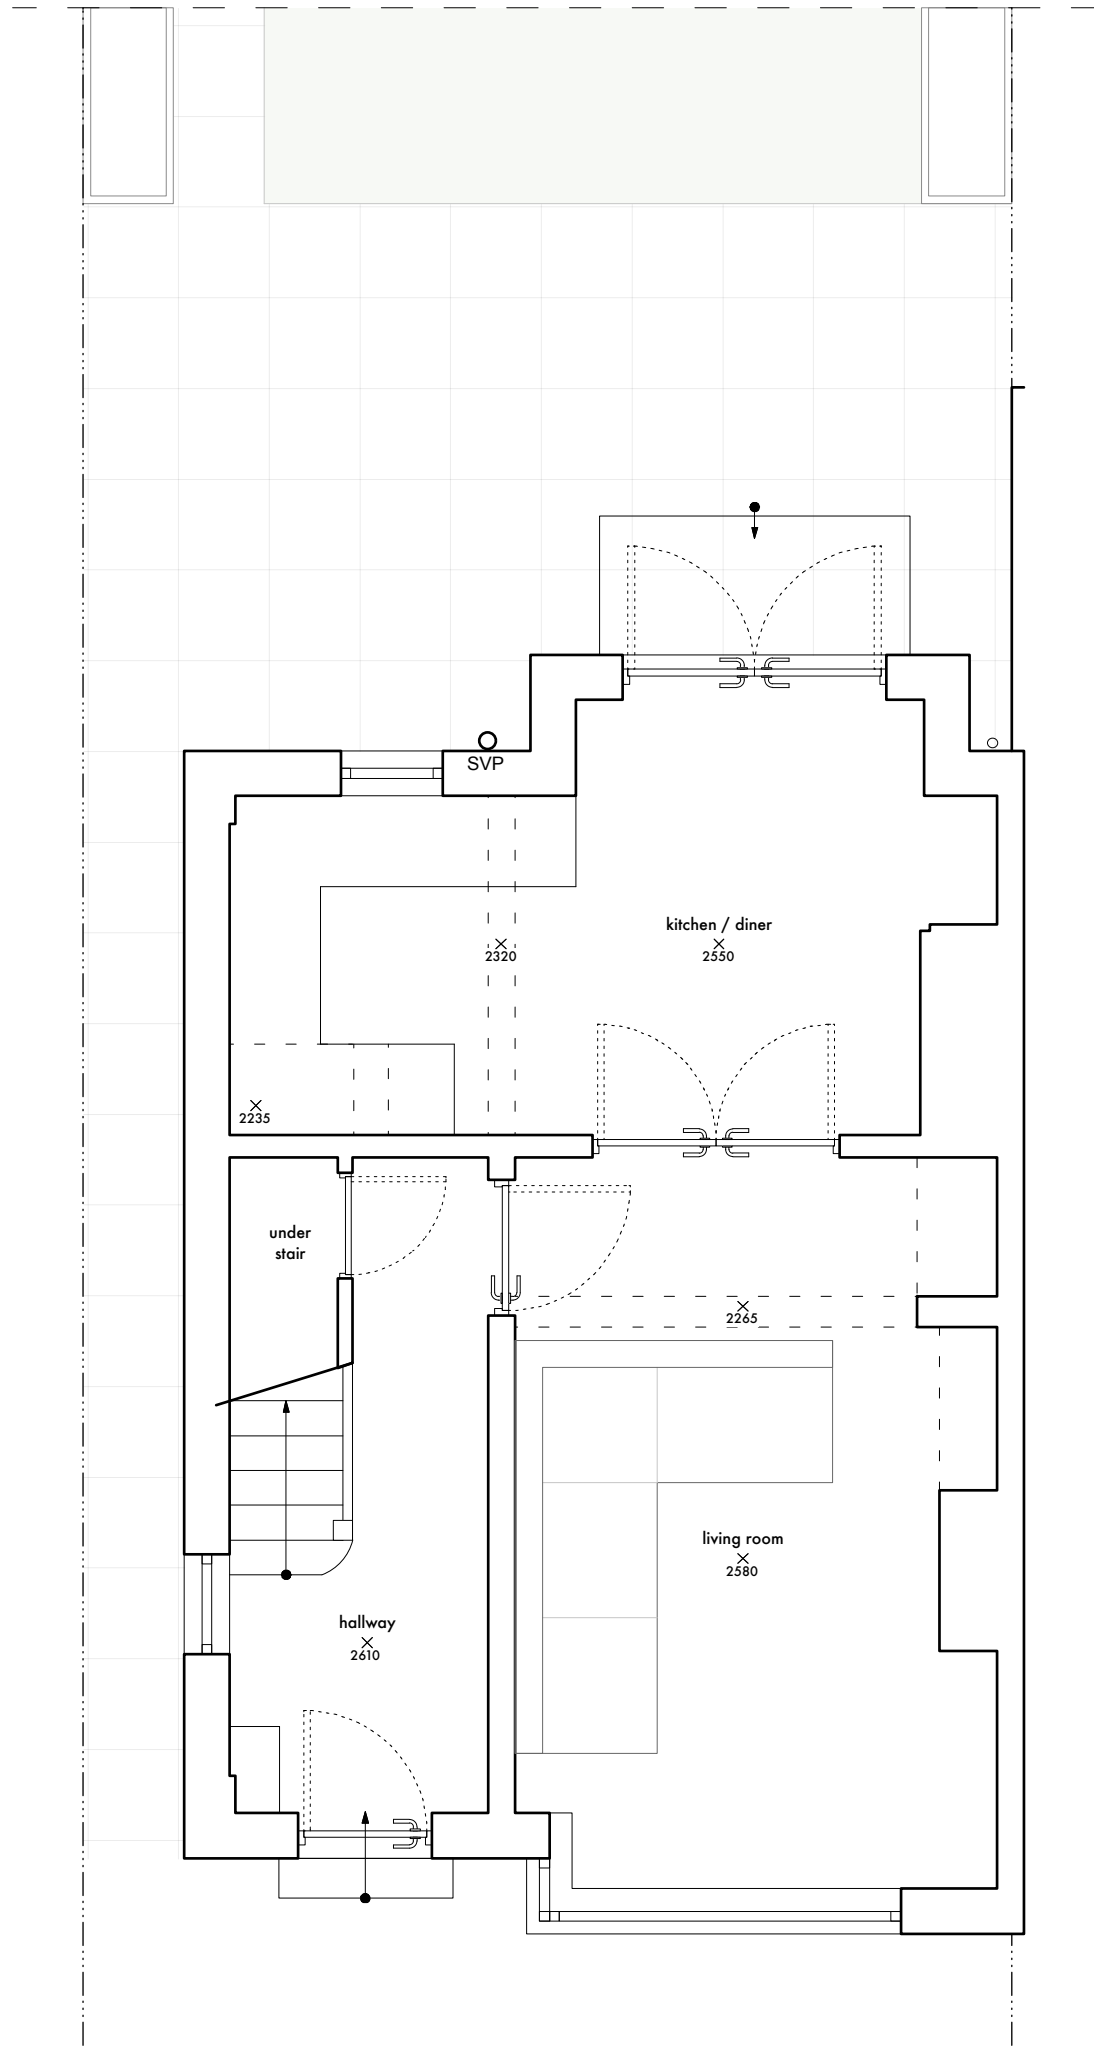


ground floor plan

first floor plan (structural plan)

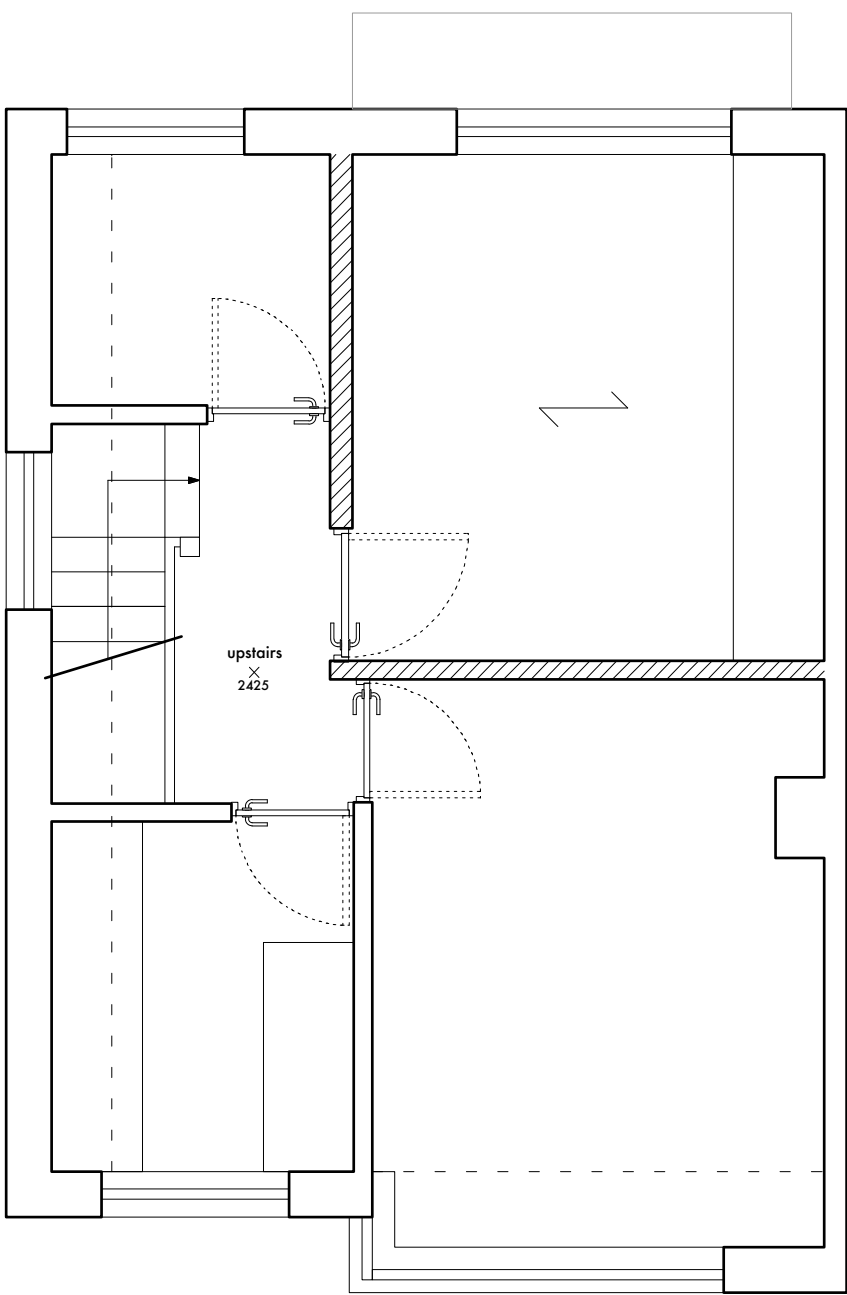


rear elevation

side elevation

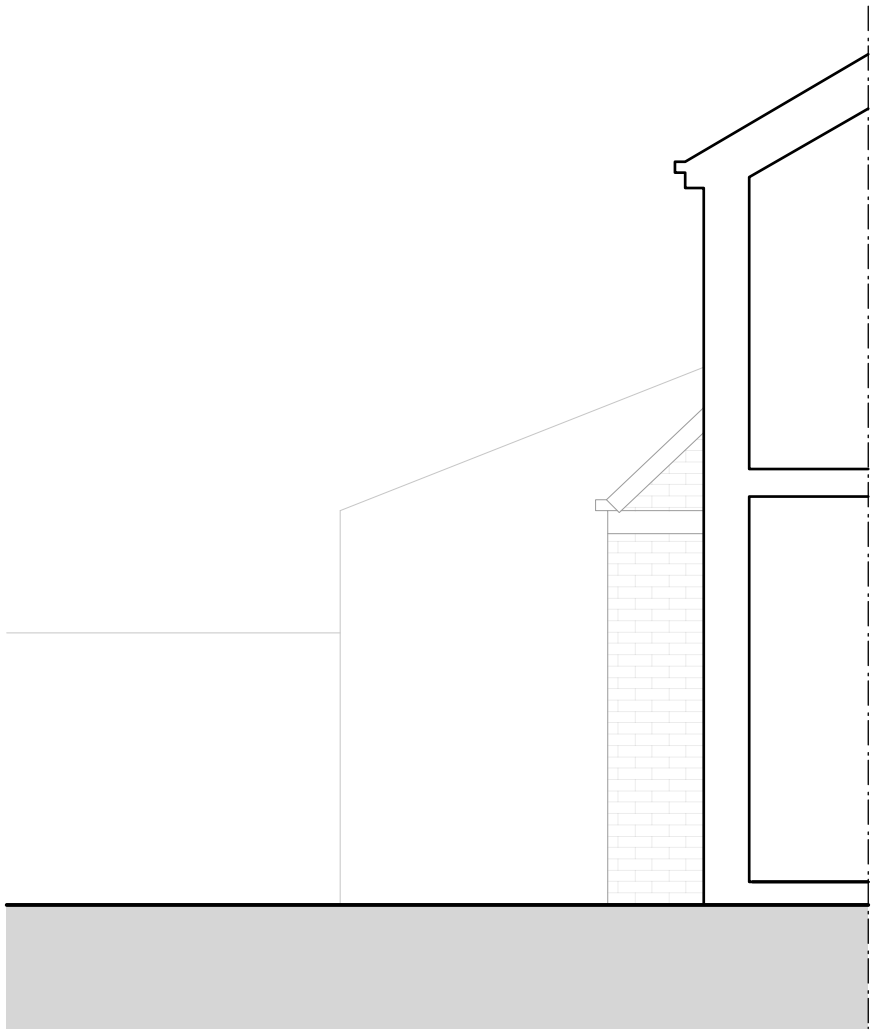


PROPOSED

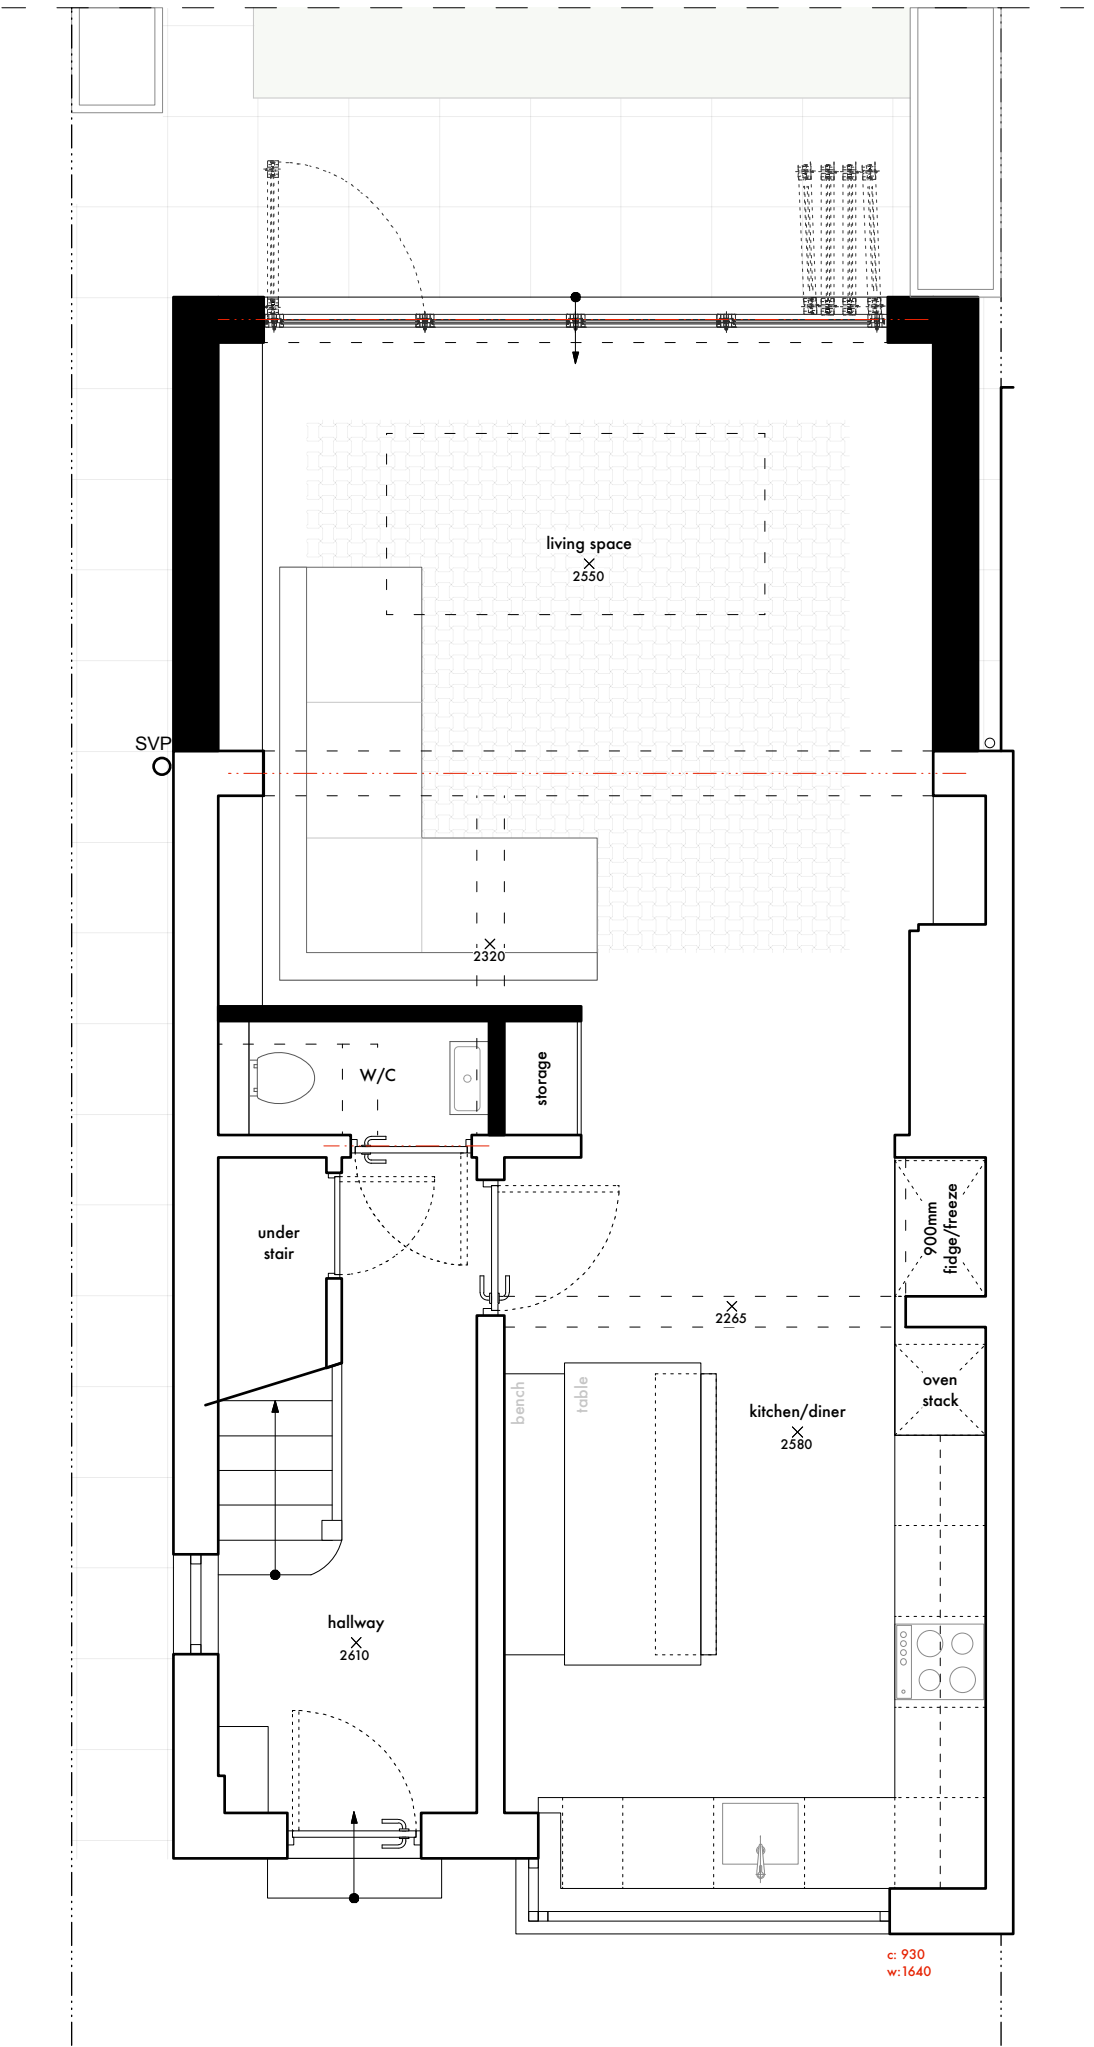

ground floor plan

first floor plan (structural plan)

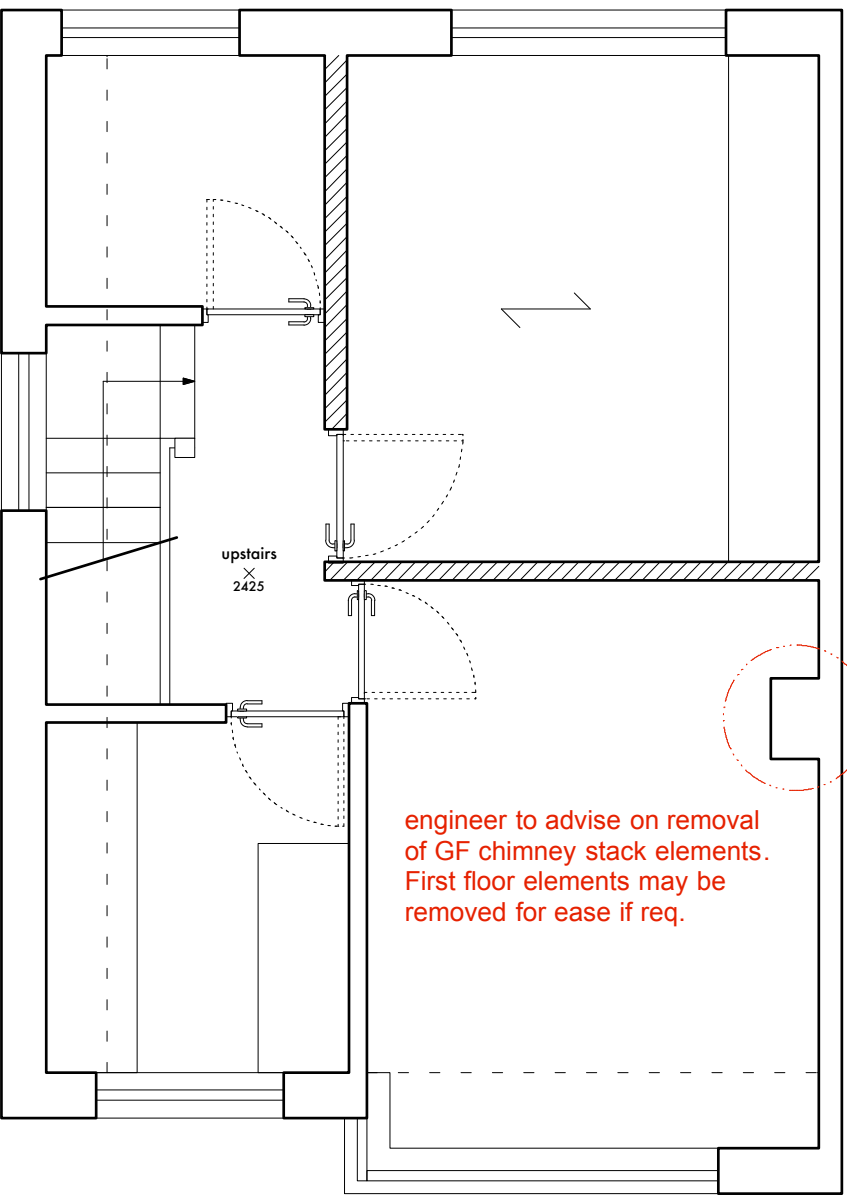

rear elevation

side elevation

