


0 1 2 3 4 5

SCALE BAR 1:50

10

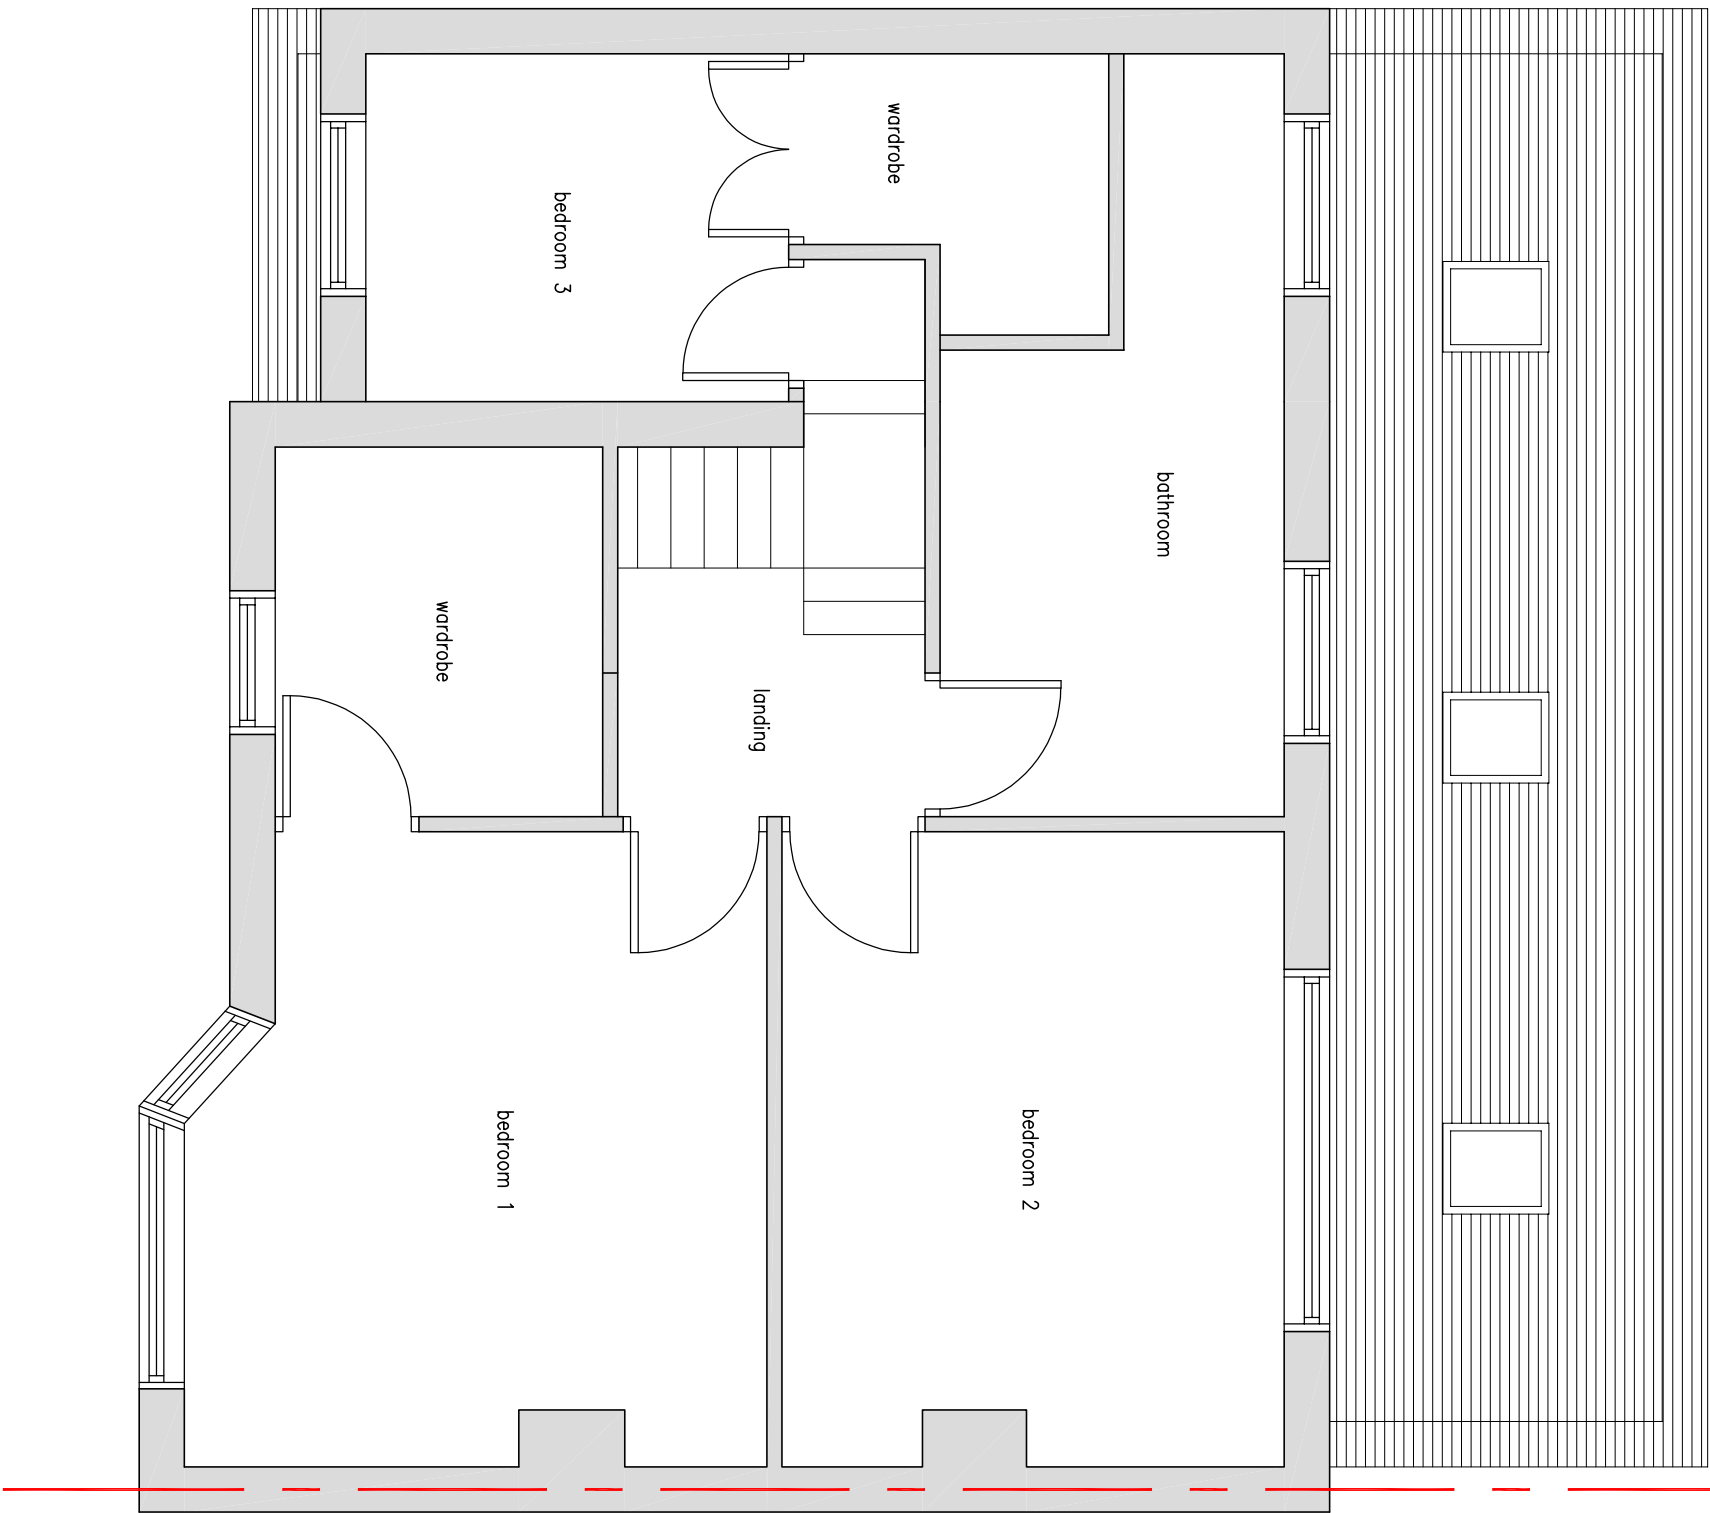

|   |    |                           |
|---|----|---------------------------|
|   |    |                           |
| A | CM | DRAWING GENERALLY UPDATED |
|   |    | 22.01.2025                |

|     |         |           |      |
|-----|---------|-----------|------|
| Rev | Initial | Amendment | Date |
|-----|---------|-----------|------|

CHRIS MITCHELL  
20 HOLMWOOD DRIVE, FORRBURY  
L37 9PQ  
Tel. 07832272348  
E-Mail : CHRIS66MITCH@HOTMAIL.COM

PROJECT  
PROPOSED EXTENTIONS TO  
88 TARBOCK ROAD, HUXTON, L36 5TQ

DETAIL  
PROPOSED FIRST FLOOR LAYOUT

|              |             |
|--------------|-------------|
| DATE         | SCALE       |
| 25.11.2024   | 1:50@A3     |
| DRAWN/CHK BY | DRG. NUMBER |
| CM           | P02         |