


0 1 2 3 4 5 10

SCALE BAR 1:50

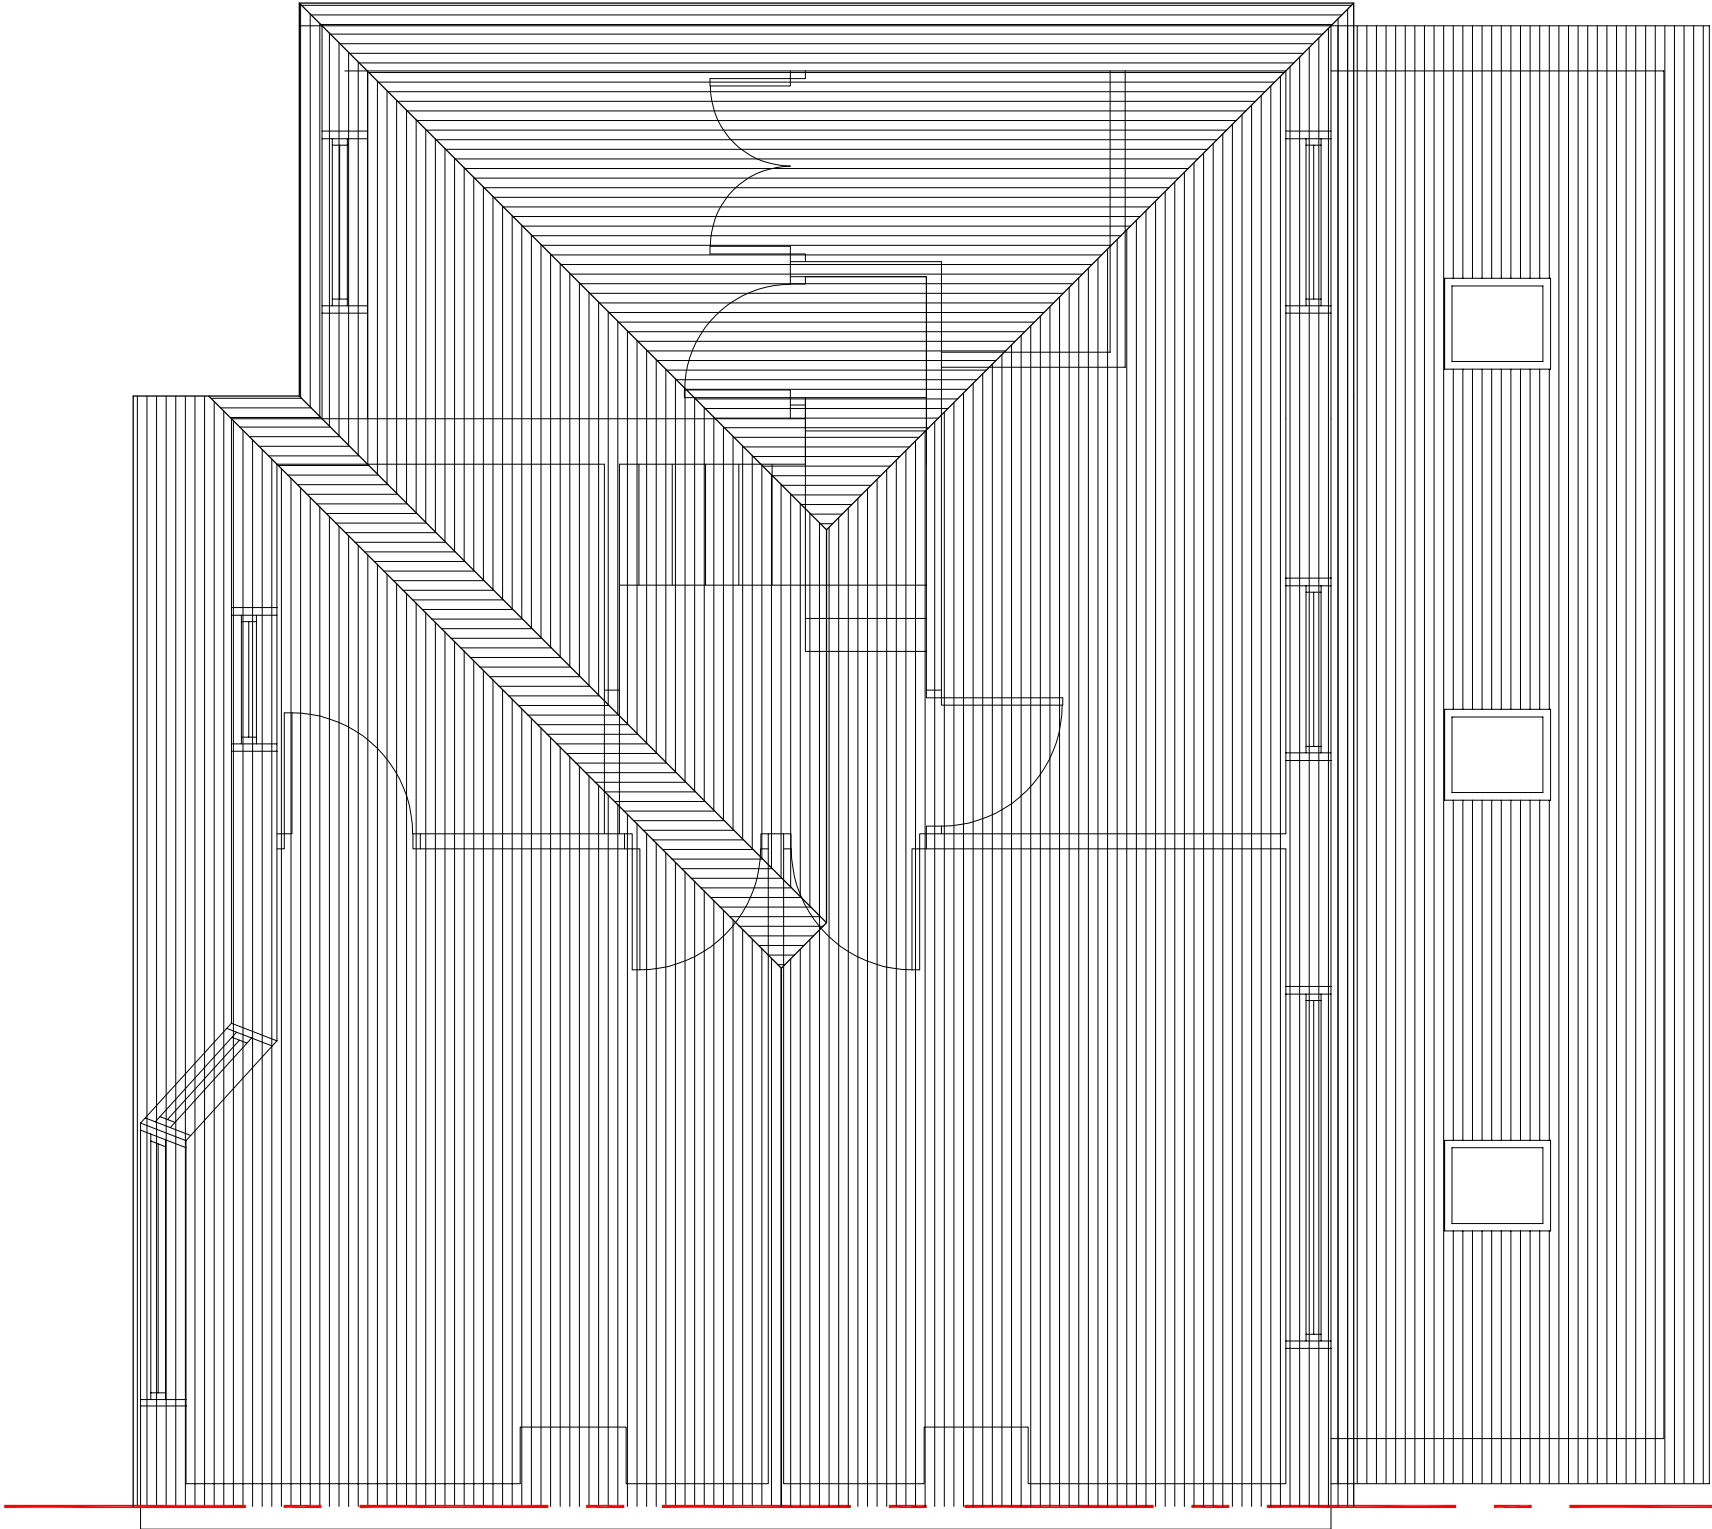

A	CM	DRAWING GENERALLY UPDATED
		22.01.2025

Rev	Initial	Amendment	Date
CHRIS MITCHELL 20 HOLMWOOD DRIVE, FORMBY L37 9PQ Tel. 07832272348 E-Mail : CHRIS66MITCH@HOTMAIL.COM			
PROJECT		PROPOSED EXTENTIONS TO	DETAIL
		88 TARBOCK ROAD, HUXTON, L36 5TQ	PROPOSED ROOF LAYOUT
DATE		SCALE	
25.11.2024		1:50@A3	
DRAWN	CHK BY	DRG. NUMBER	
CM		P03	