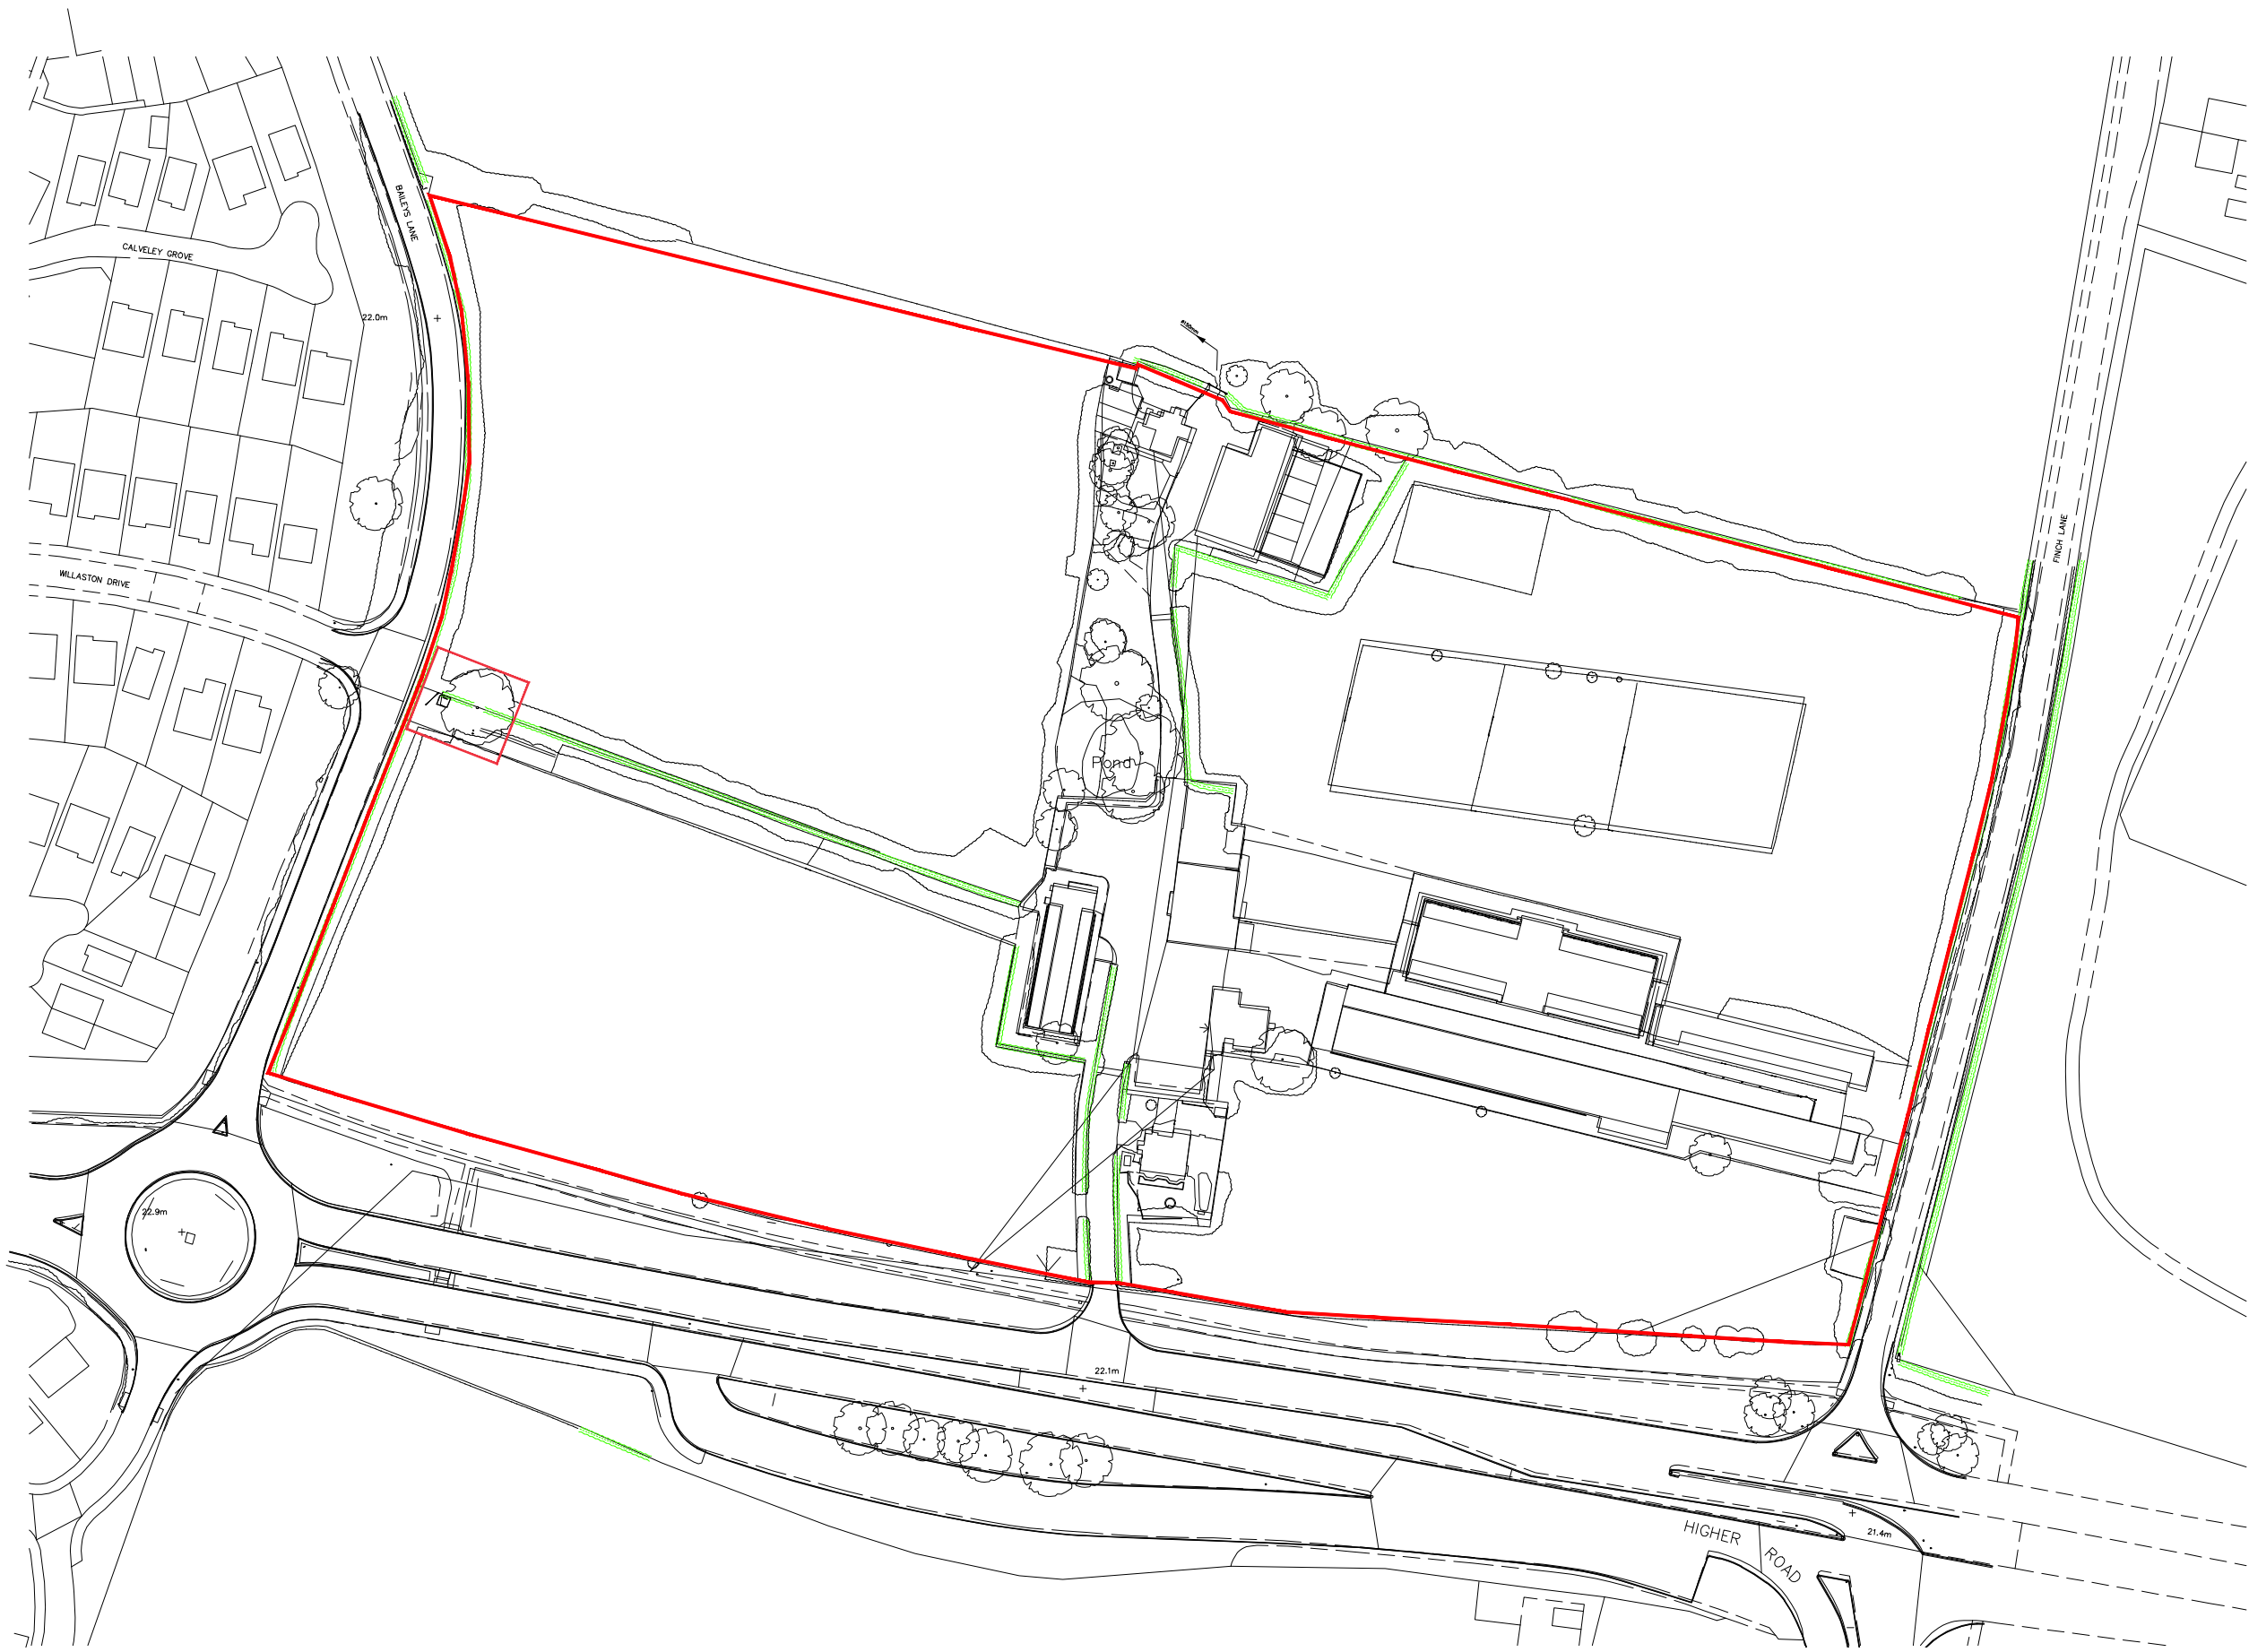


| A.   | Red edge boundary extended. | JL    | 10.03.22 |
|------|-----------------------------|-------|----------|
| Rev. | Description                 | Drawn | Date     |

**millerhomes**

Miller Homes Limited - North West Region  
103 Dalton Avenue  
Birchwood Park  
Warrington  
WA3 6YF

Telephone 0870 336 4700  
Fax 01925 228570  
[www.millerhomes.co.uk](http://www.millerhomes.co.uk)

Project Title  
**BAILEYS\_LANE  
HALEWOOD**

Drawing Title  
**LISTED\_BUILDING\_APPLICATION  
LOCATION\_PLAN**

| Scale  | Drawn By | Checked By | Authorised By |
|--------|----------|------------|---------------|
| 1:1250 | MH       | MH         | MH            |
| Date   | 02.03.22 | Date       | Date          |

| Job No. | Drawing No. | Revision |
|---------|-------------|----------|
| BLHW    | BLHW/SL05   | A        |

Original Sheet Size A3 Do Not Scale From This Drawing