


DRAWING NOTES


COPYRIGHT ©
This drawing and the details herein are the copyright of MBH Design Studio Ltd. and must not be reproduced, altered or passed to any third party without prior written consent.

This drawing has been produced for the project listed below, is submitted in support of this application to the Local Planning Authority and is not intended for use by any other person or for any other purpose.



Every effort has been made to ensure the accuracy of these drawings, however MBH Design Studio Ltd. accept no responsibility for any discrepancies arising from the reuse of survey information and preliminary drawings commissioned by the Applicant from others.

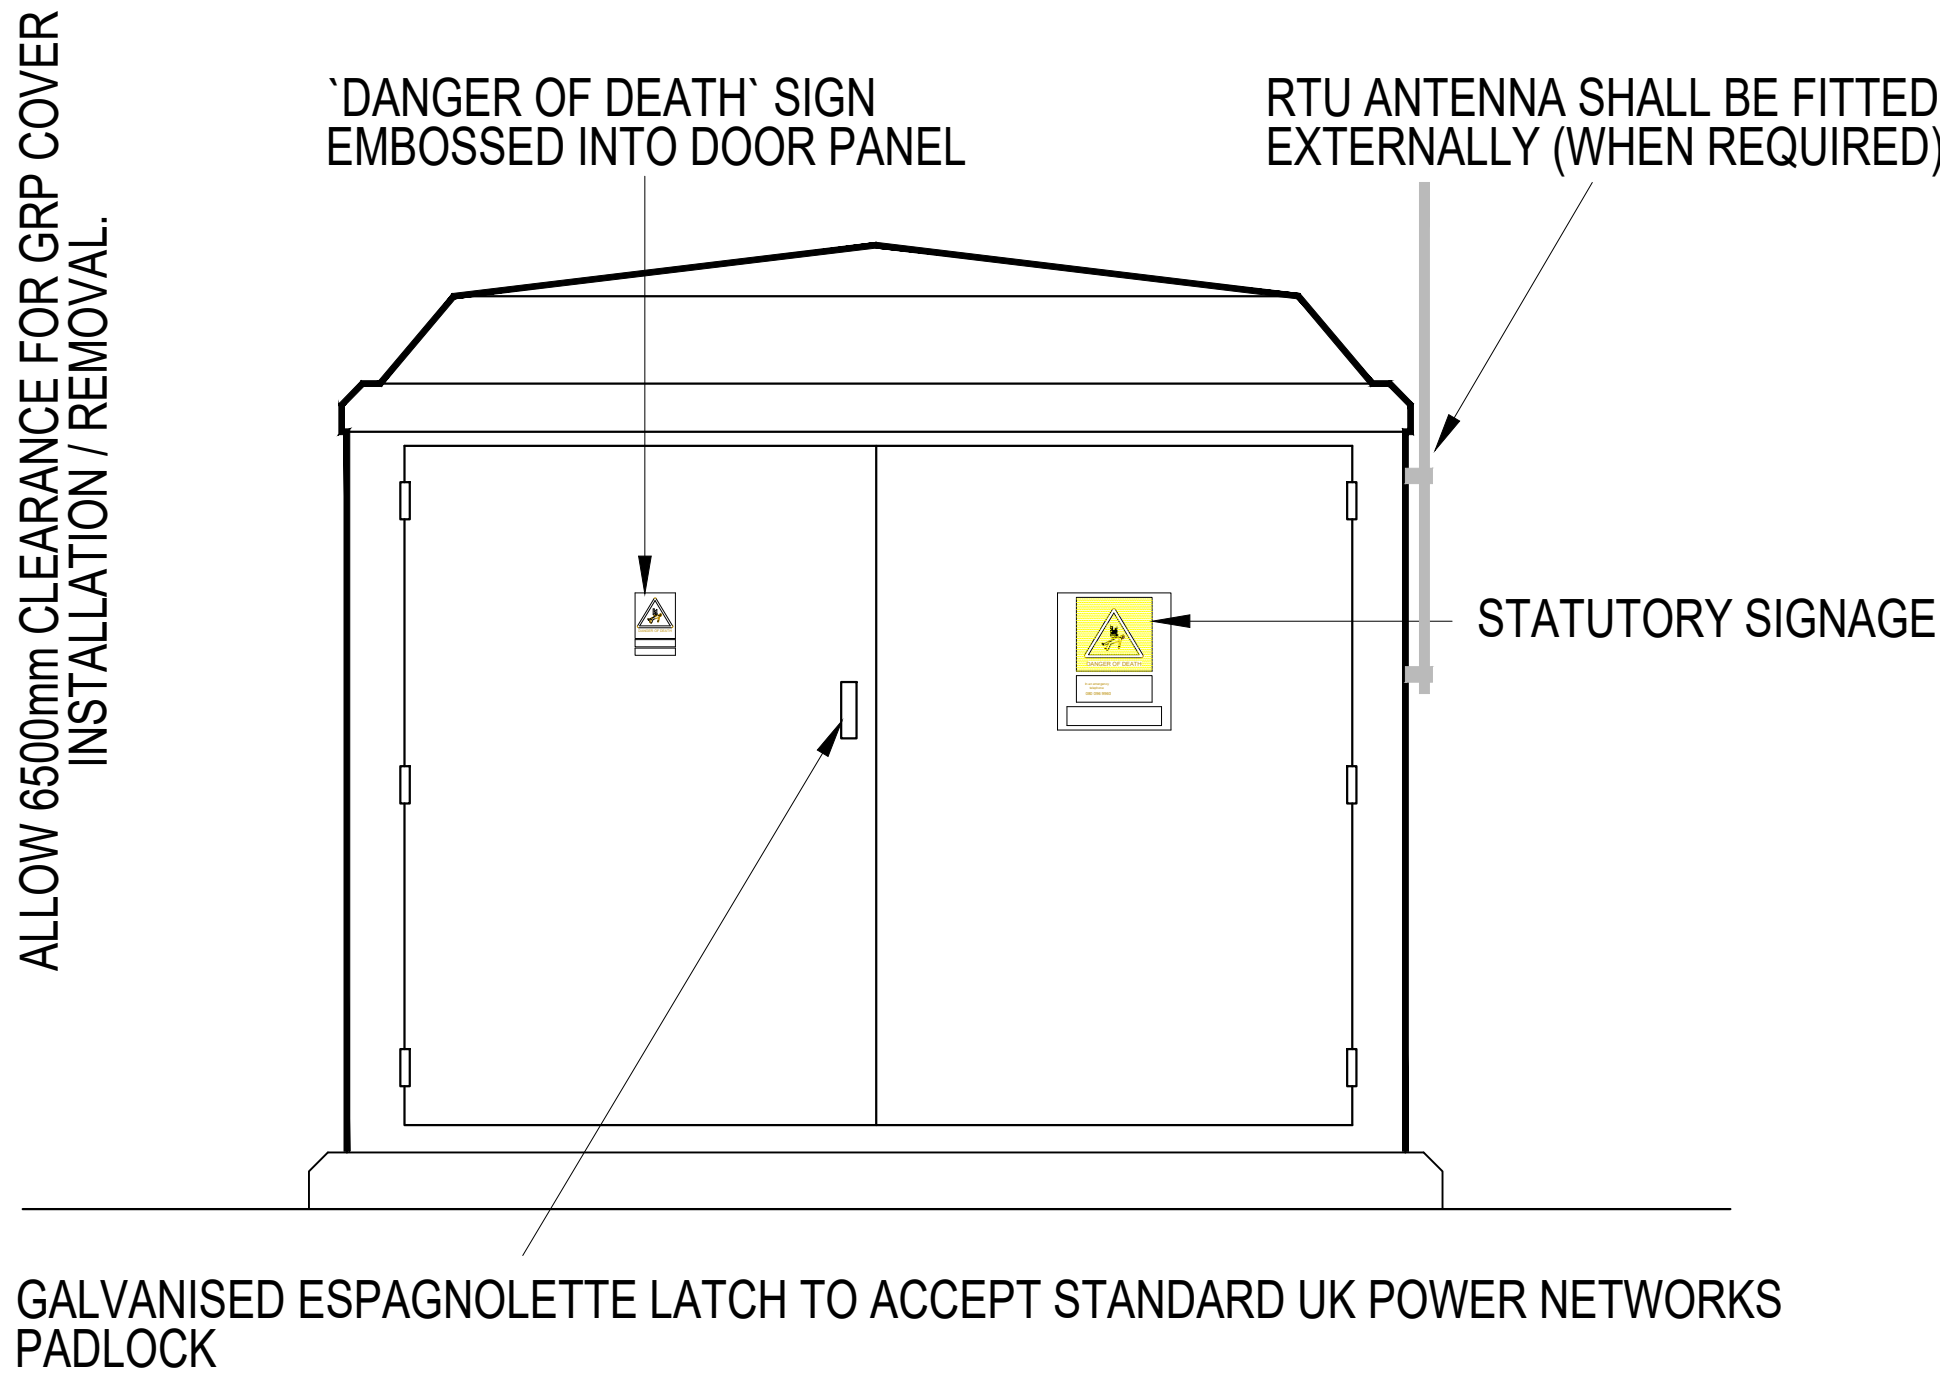

GRP Substation
Elevation A - North

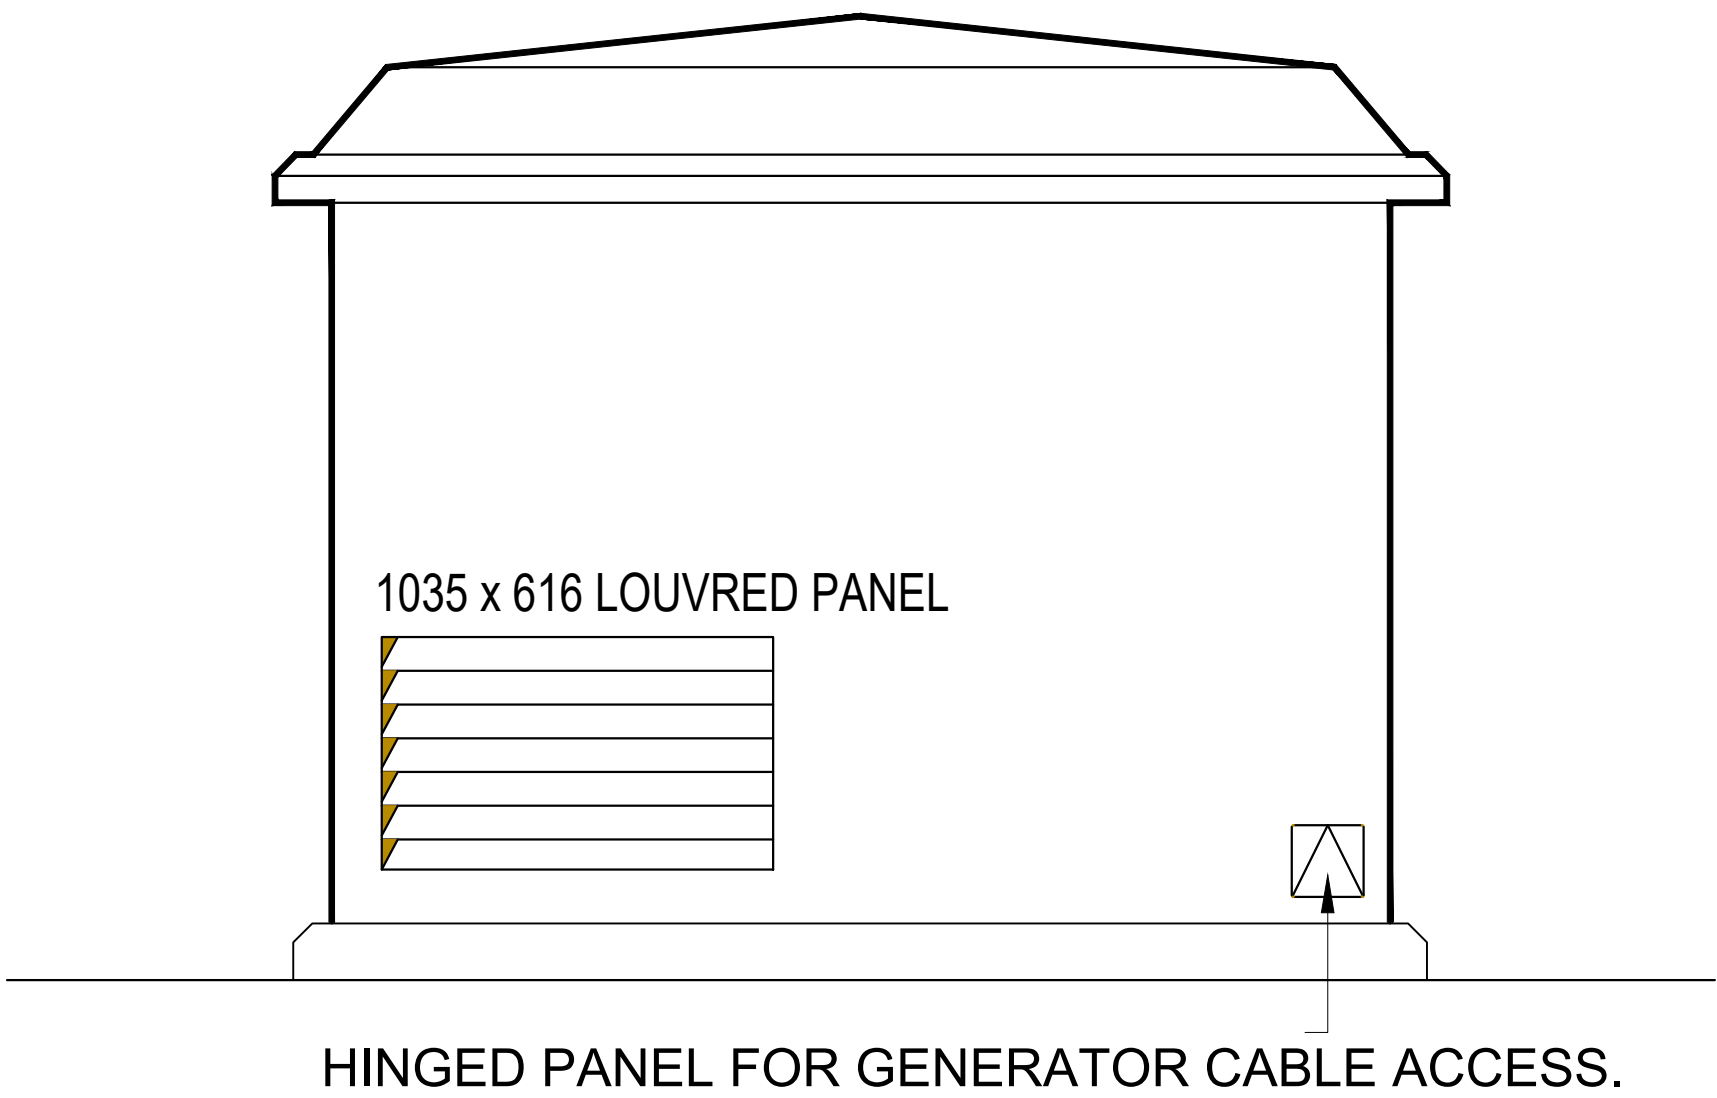

GRP Substation
Elevation B - East

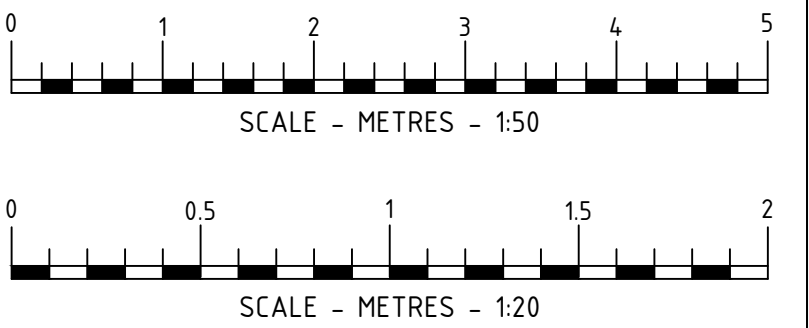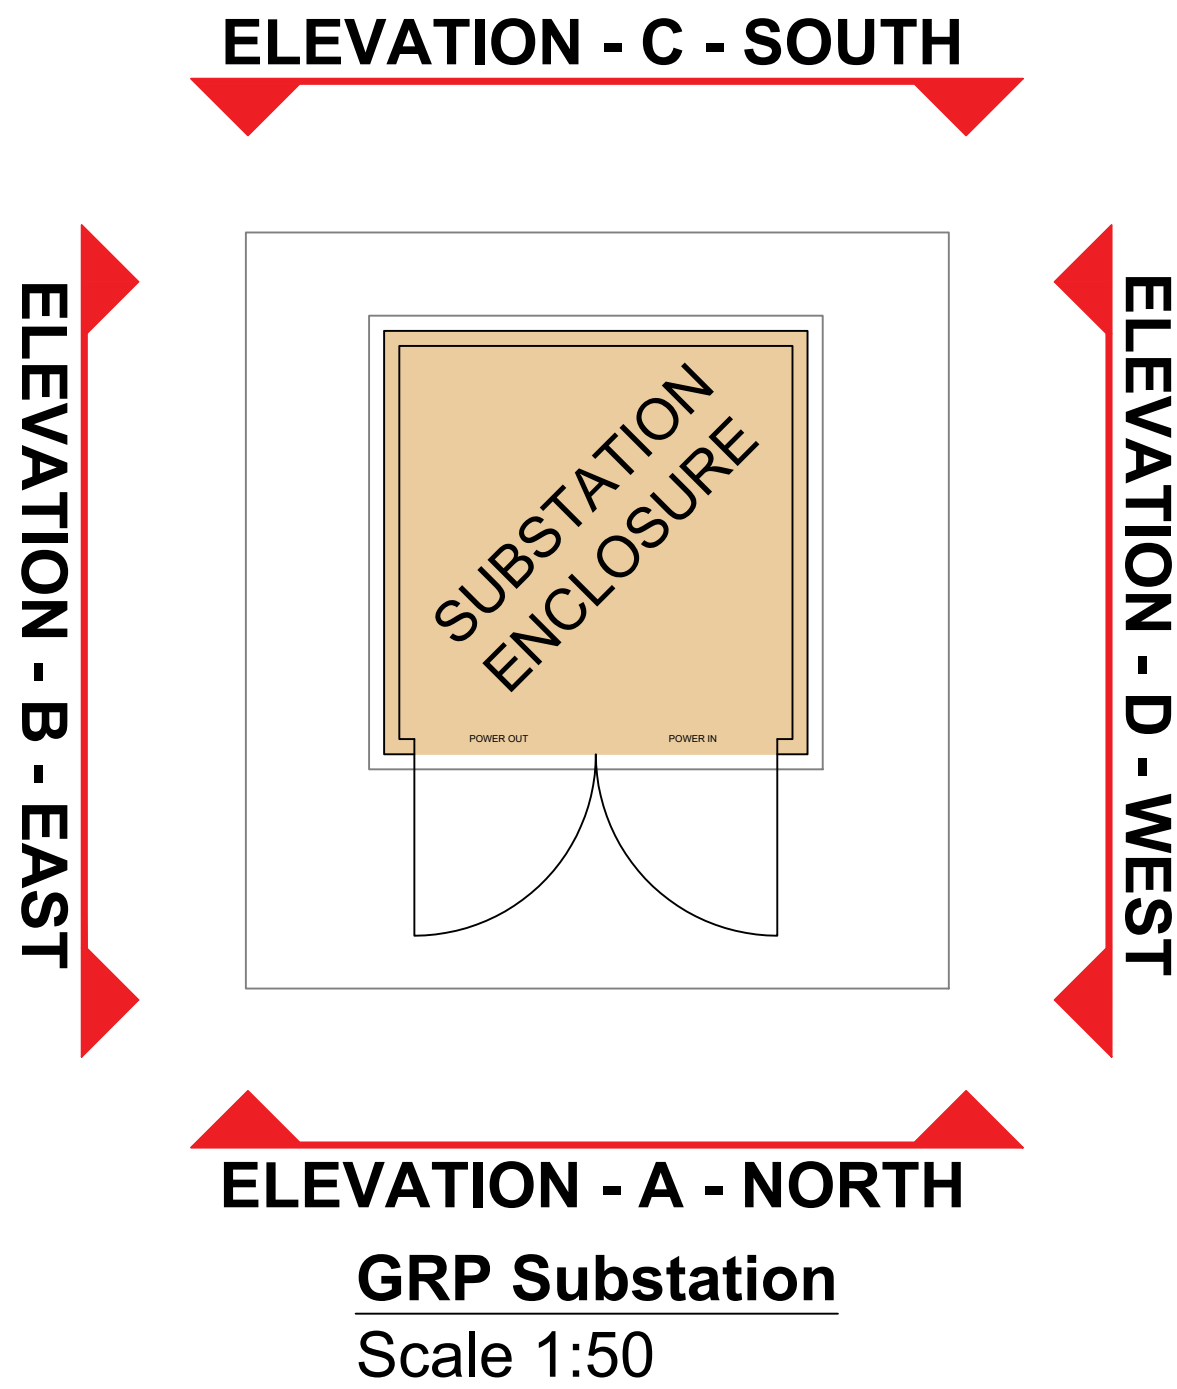

A	31.10.2023	Unit Colour Change	MO/KM
REV	DATE	DESCRIPTION	DRAWN/CHECKED
REVISION NOTES			

PLANNING




MBH Design Studio Ltd.
Rosemount House, Rosemount Avenue, West Byfleet, Surrey, KT14 6LB
www.mbhstd.com t: 01932 352 727 f: 01932 351 545




PROJECT
FS145 - WHISTON SERVICE STATION
WARRINGTON ROAD
WHISTON/LIVERPOOL. MERSEYSIDE,
L35 2UA

DRAWING TITLE
SUBSTATION ELEVATIONS

DRAWN BY KM	DATE 17.10.2022	SCALE 1:20	PAPER SIZE A1
CHECKED BY RRB	DRAWING NUMBER 13664-P04-FS145	REV. A	

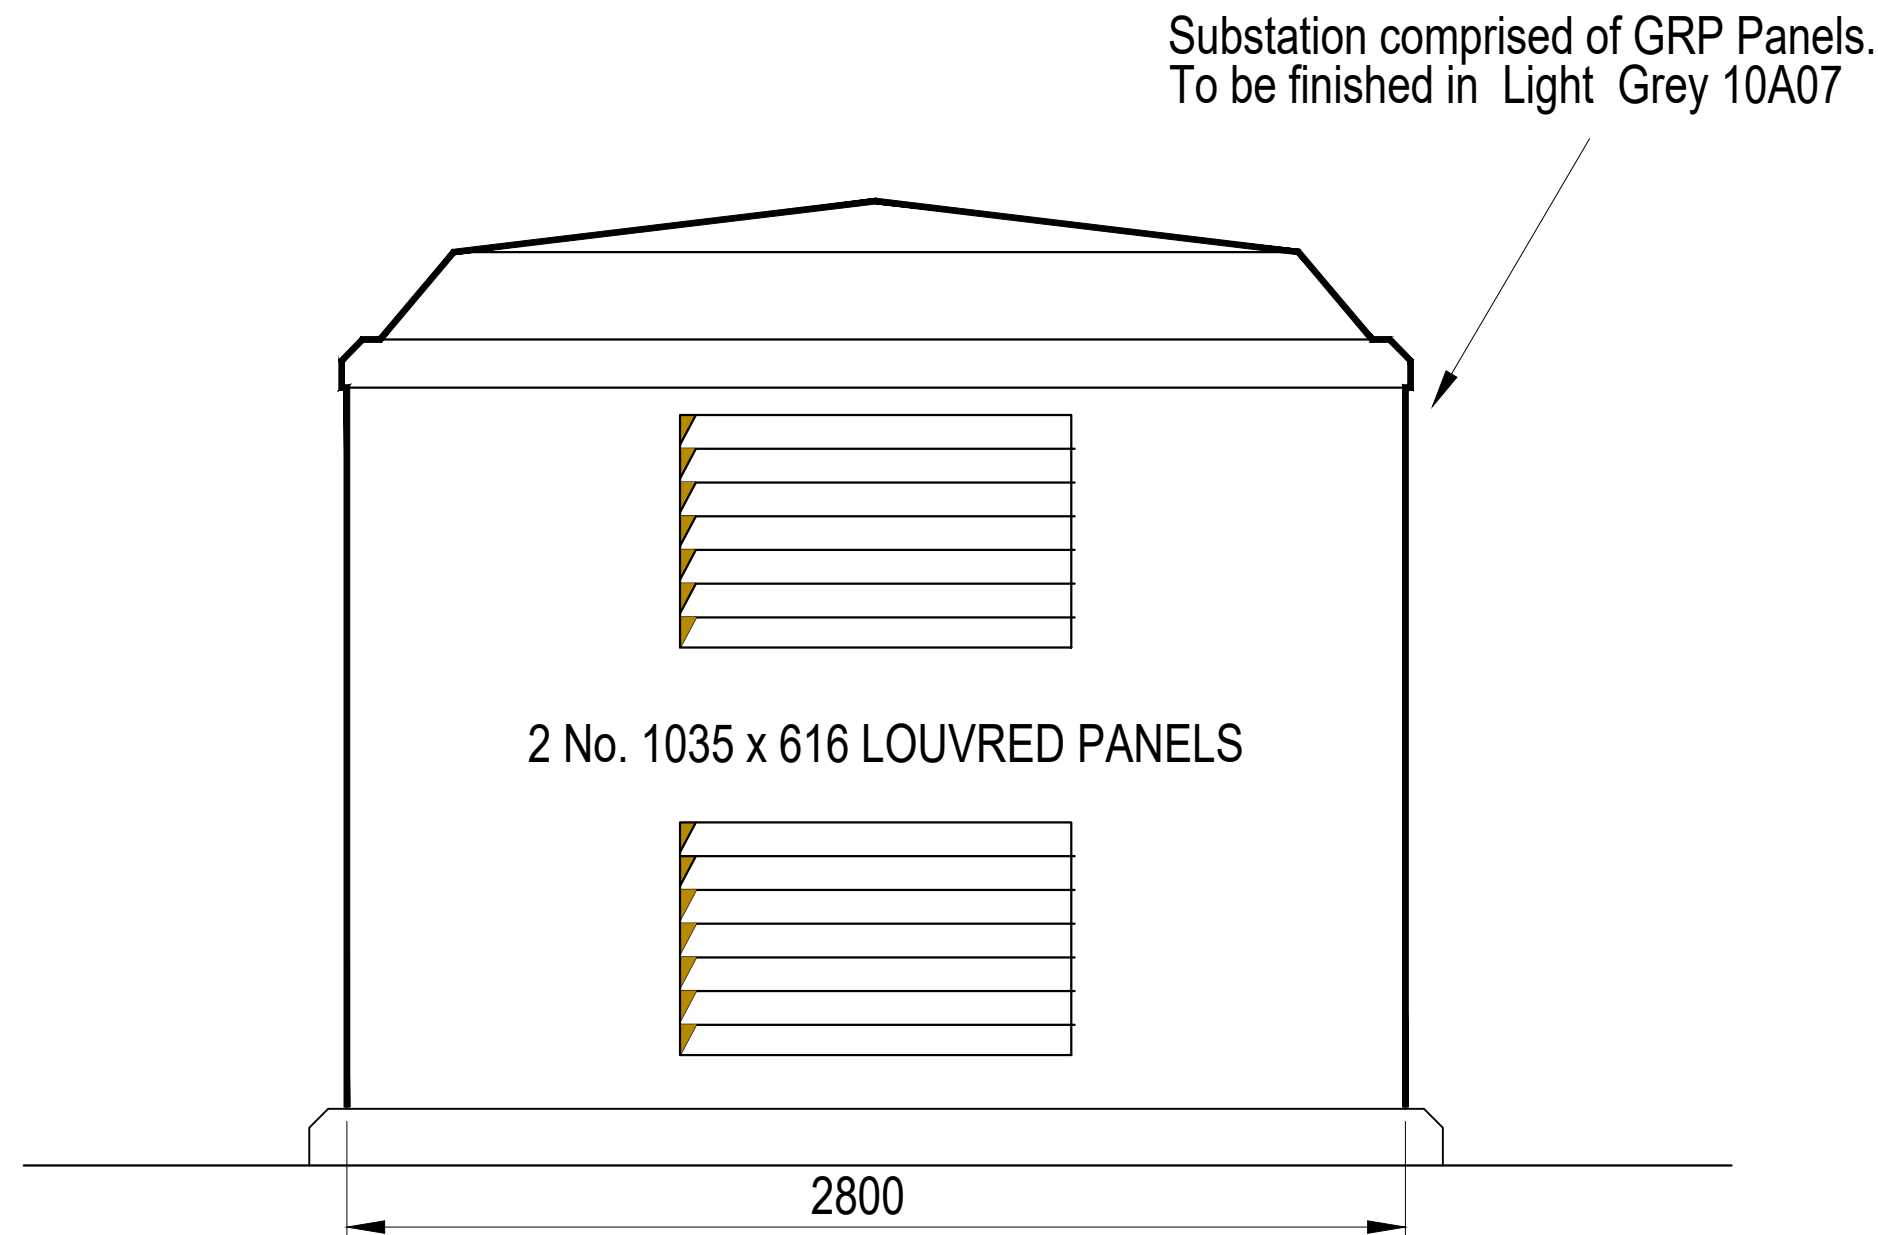

GRP Substation
Elevation C - South

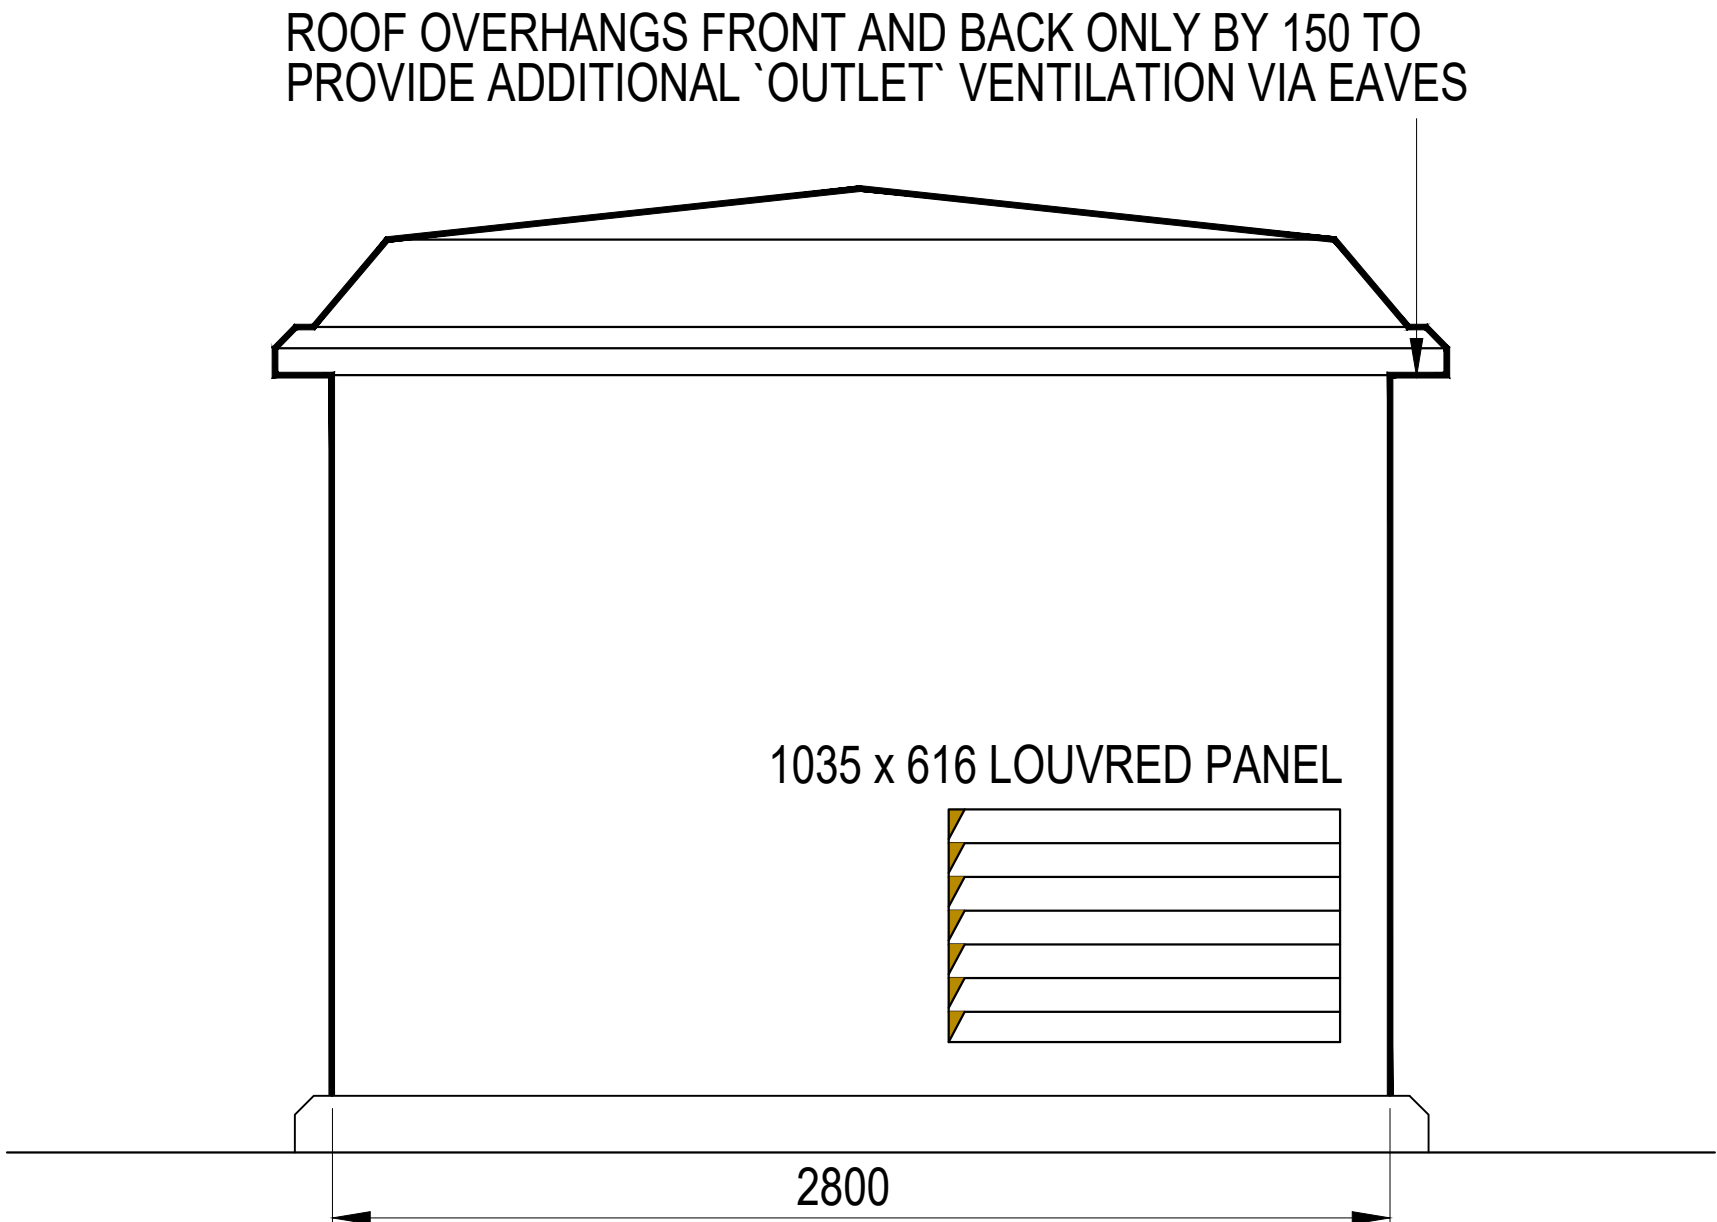

GRP Substation
Elevation D - West