


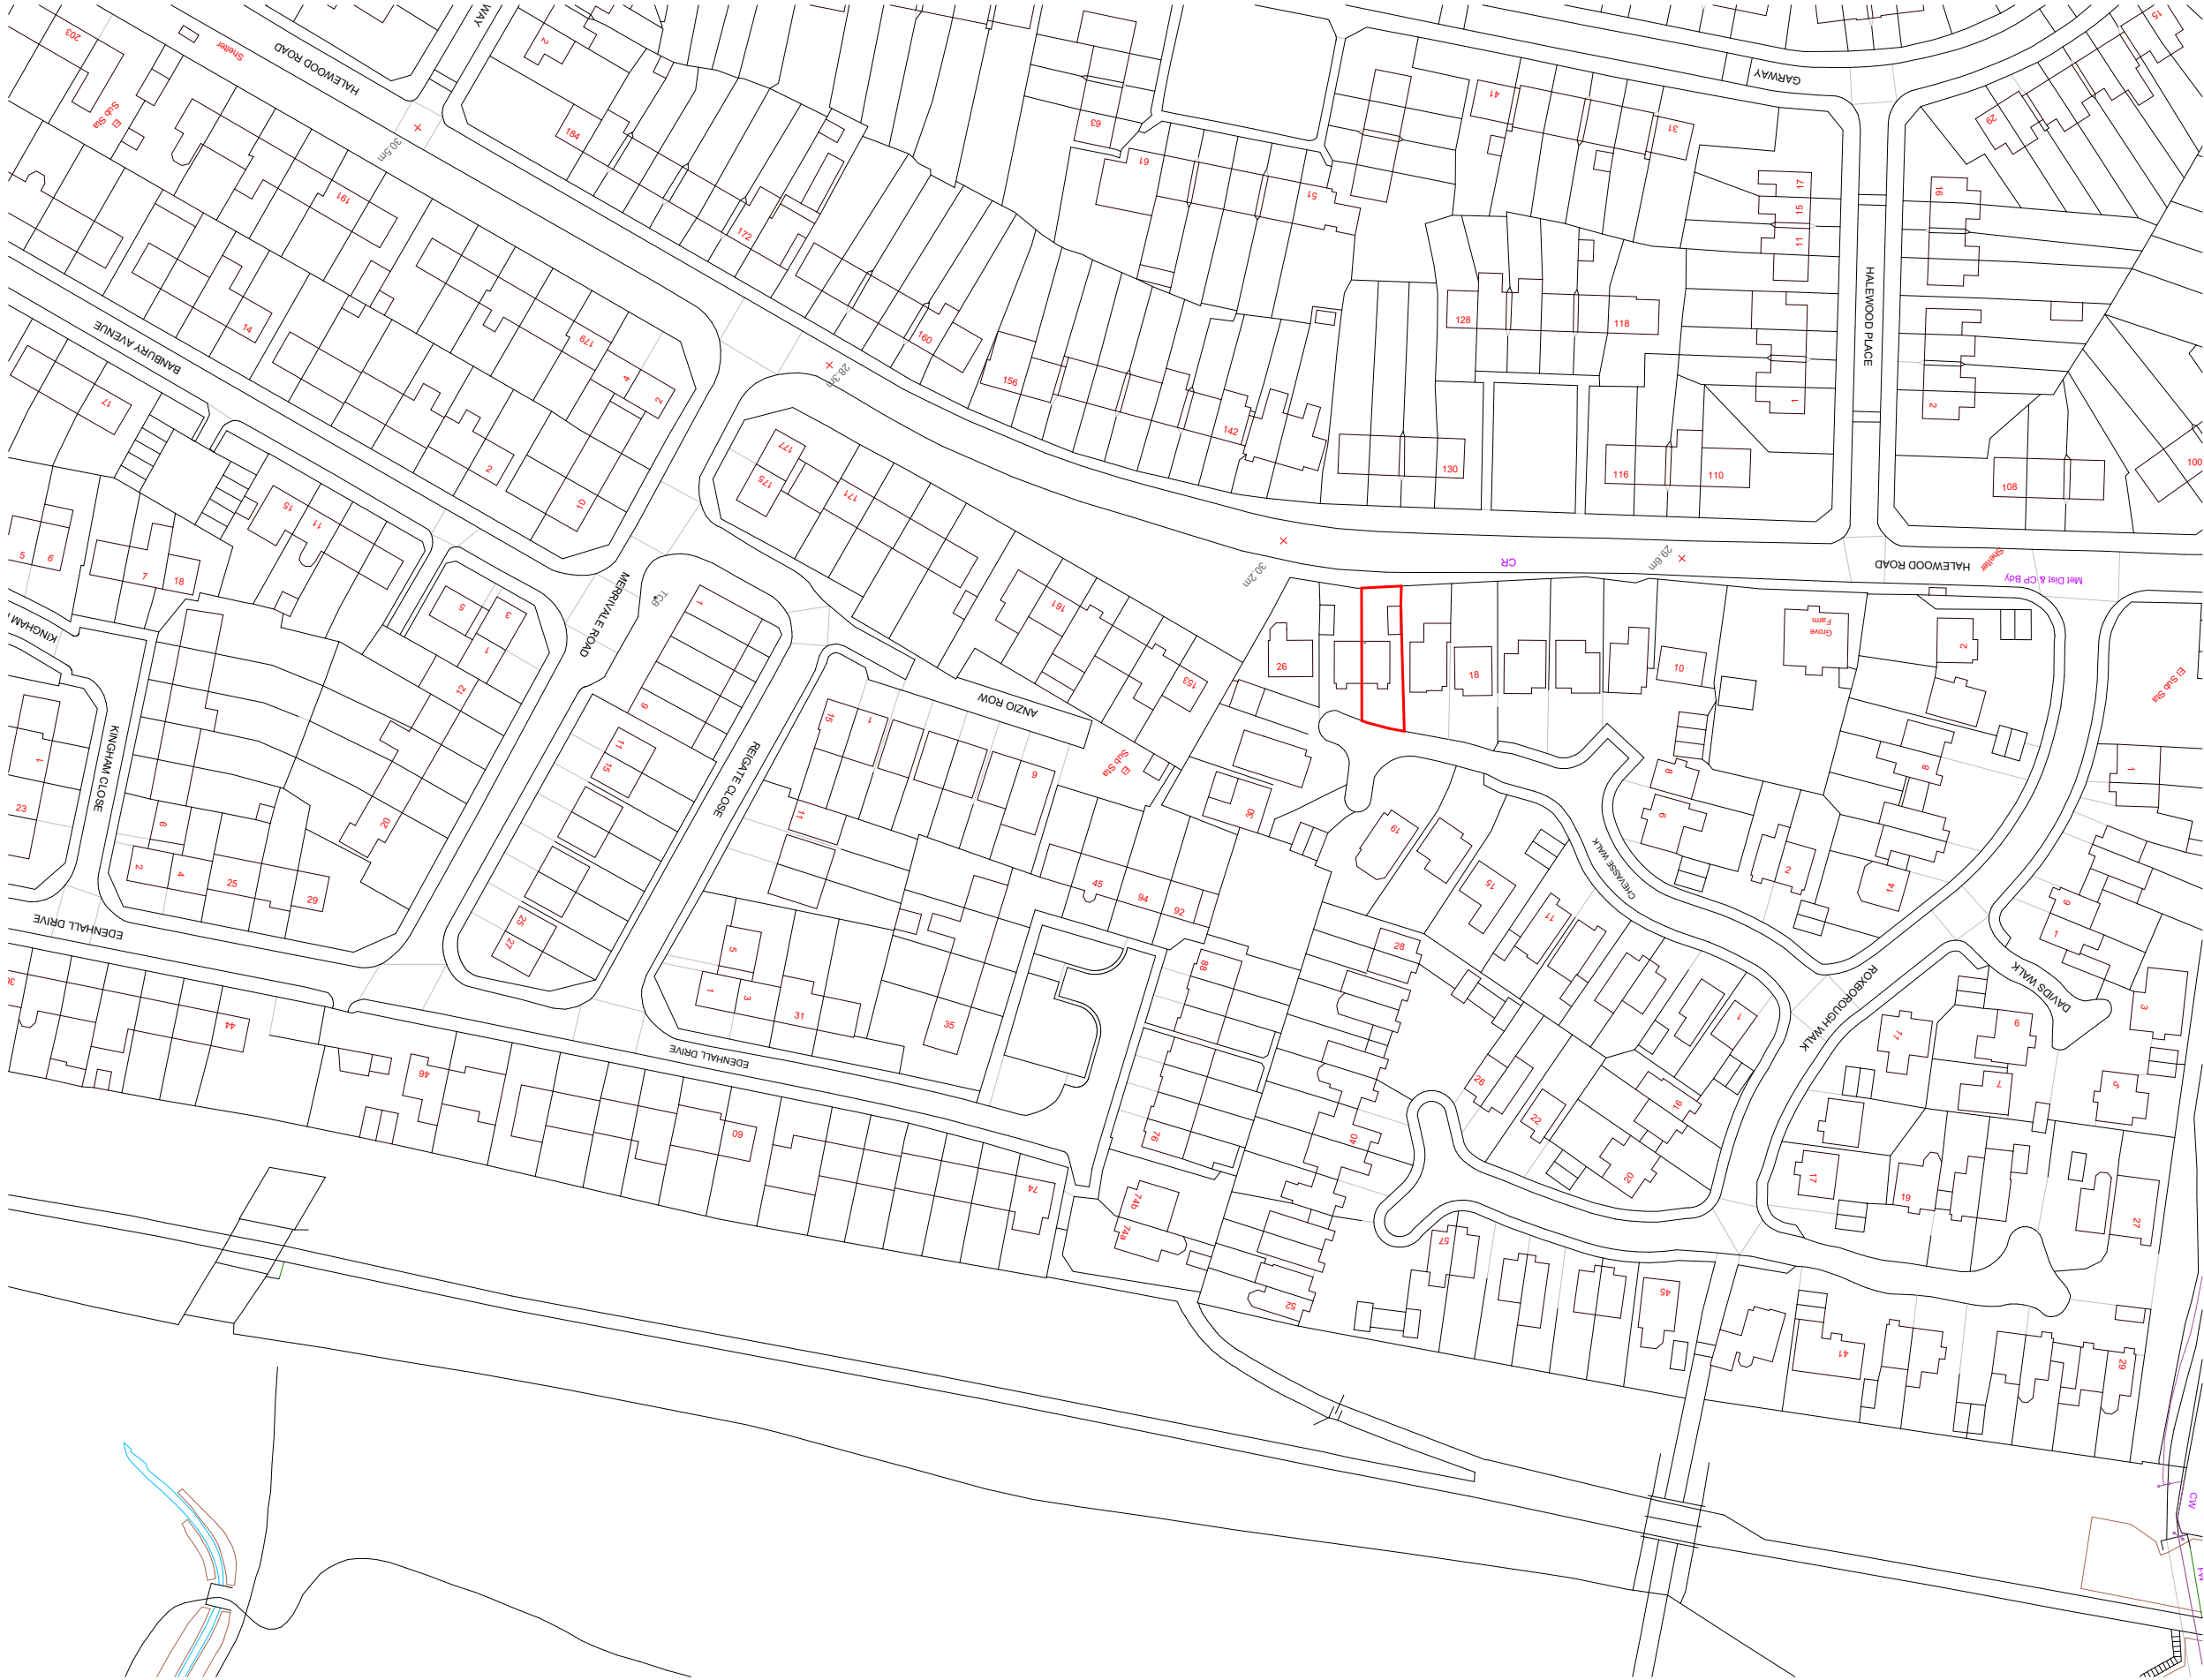

Studio Seventeen LTD
Basecamp
49 Jamaica Street
Liverpool
L1 0AH
george.barr@studiosvnt.co.uk
07496 834461
www.studiosvnt.co.uk

- Notes
1.

This document and all drawings are copyright of Studio Seventeen LTD and may not be reproduced without thier specific permission.
2.

Scaling from this drawing is for planning purposes only.
3.

All dimensions to be site verified by contractor before construction.
4.

All dimensions are in millimeters unless noted otherwise.
5.

Studio Seventeen LTD shall be notified in writing of any discrepences.

Revisions

REV	DATE	DRAW	NOTES
		N	

project north
not to scale



status: Planning

client: Mr Len Fairbrother

project:

22 Chevasse Walk

title:

Location Plan

revision:

drawn by: GB

approved by: GB

date:

job no: SVNT_264

scale: 1 : 1250

drawing no:

101