



PLANT SCHEDULE

Trees	Abbr	Species	Supply	Height	Girth	Number
ACEPLQ	Abbr	Acer platanoides 'Emerald Queen'	HSId: Clear stem minimum 200cm; BR	350-425cm	12-14cm	8
BENI	Abbr	Betula nigra	HSId: Clear stem minimum 200cm; BR	350-425cm	12-14cm	14
BEPE	Abbr	Betula pendula	HSId: Clear stem minimum 200cm; BR	350-425cm	12-14cm	18
BETJAC	Abbr	Betula utilis jacquemontii	HSId: Clear stem minimum 200cm; BR	350-425cm	12-14cm	11
BETJAC	Abbr	Betula utilis jacquemontii	EH5Id: Clear stem minimum 200cm; BR	450-625cm	16-18cm	41
CAREPT	Abbr	Carpinus betulus 'Frans Fontaine'	EH5Id: Clear stem minimum 200cm; BR	450-625cm	16-18cm	36
FAGPUR	Abbr	Fagus sylvatica 'Purpurea'	SM: Clear stem minimum 200cm; BR	600cm+	20-25cm	3
FAGPUR	Abbr	Fagus sylvatica 'Purpurea'	EH5Id: Clear stem minimum 200cm; BR	450-625cm	16-18cm	2
LIQSTW	Abbr	Liquidambar styraciflua 'Worplesdon'	SM: Clear stem minimum 200cm; BR	600cm+	20-25cm	7
MAGGAL	Abbr	Malus 'Gallia'	HSId: Clear stem minimum 200cm; BR	350-425cm	12-14cm	3
MALEV	Abbr	Malus 'Evereste'	HSId: Clear stem minimum 200cm; BR	350-425cm	12-14cm	1
MALTR	Abbr	Malus trilobata	HSId: Clear stem minimum 200cm; BR	450-625cm	16-18cm	24
MALTS	Abbr	Malus tschonoskii	EH5Id: Clear stem minimum 200cm; BR	450-625cm	16-18cm	14
PRIFEA	Abbr	Prunus avium 'Pianet'	EH5Id: Clear stem minimum 200cm; BR	425-600cm	14-16cm	12
PRIFEA	Abbr	Prunus avium 'Pianet'	HSId: Clear stem minimum 200cm; BR	450-625cm	16-18cm	26
PYRCHAC	Abbr	Pyrus calleryana 'Chanticleer'	EH5Id: Clear stem minimum 200cm; BR	450-625cm	16-18cm	48
SORAU	Abbr	Sorbus aucuparia	HSId: Clear stem minimum 200cm; BR	350-425cm	12-14cm	2
TILCOGR	Abbr	Tilia cordata 'Green Spire'	EH5Id: Clear stem minimum 200cm; BR	450-625cm	16-18cm	3

Total :288

Specimen Shrubs

Abbr	Species	Pot Size	Height	Habit	Number
PHORR	Photinia x fraseri 'Red Robin'	70L	225-250cm	Sta: 12-14cm girth	26
					Total :26

Single Species Hedgerows

Abbr	Species	Pot Size	Height	Habit	Density	Number
ELAE	Elaeagnus ebbingei	10L	80-100cm	Bushy	0.4Cfr	109
EUJAPH	Euonymus japonicus 'Jean Hughes'	10L	40-60cm	Bushy	0.4Cfr	248
LAVANIE	Lavandula angustifolia 'Vera'	10L	30-40cm	Bushy	0.35Cfr	445
VIBFRIA	Viburnum tinus 'Eve Price'	10L	40-60cm	Bushy	0.4Cfr	1851
					Total :2653	

Native Hedgerow Mix

	Abbr	Species	Supply	Height	Density	Number
	CORAV	Corylus avellana	BR	60-80cm	0.4Cfr Triple Staggered at 0.25m offset	327
	CRAMON	Crataegus monogyna	BR	125-150cm	0.4Cfr Triple Staggered at 0.25m offset	1089
	ILEAQ	Ilex aquifolium	2L	40-60cm	0.4Cfr Triple Staggered at 0.25m offset	218
	PRUSP	Prunus spinosa	BR	60-80cm	0.4Cfr Triple Staggered at 0.25m offset	327
	ROSCA	Rosa canina	BR	40-60cm	0.4Cfr Triple Staggered at 0.25m offset	66
	VIBOP	Viburnum opulus	BR	40-60cm	0.4Cfr Triple Staggered at 0.25m offset	153
						Total :2180

Shrubs

Abbr	Species	Pot Size	Height	Habit	Density	Number
AUCJACR	Aucuba japonica 'Crotanifolia'	10L	40-60cm	Bushy	0.7Cfr	5
AUCVARA	Aucuba japonica 'Variegata'	10L	60-80cm	Bushy	0.7Cfr	96
ELAEAGE	Elaeagnus ebbingei 'Gilt Edge'	10L	60-80cm	Bushy	0.7Cfr	5
FAJIA	Fatsia japonica	10L	60-80cm	Bushy	0.7Cfr	96
HEBSU	Hebe 'Sutherlandii'	10L	30-40cm	Bushy	0.7Cfr	20
HYPTIRIA	Hypericum mosselianum 'Tricolor'	10L	40-60cm	Bushy	0.7Cfr	4
PHORRER	Photinia fraseri 'Red Robin'	10L	80-100cm	Bushy	0.7Cfr	101
PITEVA	Pittosporum tenuifolium 'Variegatum'	10L	40-60cm	Bushy	0.7Cfr	96
PRULAZA	Prunus laurocerasus 'Zabeliana'	10L	40-60cm	Bushy	0.7Cfr	4
VIBFRIA	Viburnum tinus 'Eve Price'	10L	40-60cm	Bushy	0.7Cfr	3
					Total :430	

Amenity Shrubs - Cornus Mix

Abbr	Species	Pot Size	Height	Habit	Density	Number
CORALS	Cornus alba 'Starica'	3L	60-80cm	Branched	0.8Cfr	35
CORSAMF	Cornus sanguinea 'Midwinter Fire'	3L	60-80cm	Branched	0.8Cfr	35
CORSTF	Cornus stolonifera 'Flavivirens'	3L	60-80cm	Branched	0.8Cfr	35
					Total :105	

Marginal / Aquatics

Abbr	Species	Supply	Density	Number
CALPA	Calltha palustris	Plug 100cc	10/m²	182
EUPCAN	Eupatorium cannabinum	Plug 100cc	10/m²	182
FIUL	Filipendula ulmaria	Plug 100cc	10/m²	207
LYTSA	Lythrum salicaria	Plug 100cc	10/m²	182
MYOSCI	Myosotis scorpioides	Plug 100cc	10/m²	182
STAPA	Stachys palustris	Plug 100cc	10/m²	182
VERBECC	Veronica beccabunga	Plug 100cc	10/m²	182
				Total :1299



Bulbs

Abbr	Species	Supply	Density	Number
CROCHBP	Crocus chrysanthus 'Blue Pearl'	Bulb	25/m ²	664
CROCHCB	Crocus chrysanthus 'Cream Beauty'	Bulb	25/m ²	664
GALNI	Galanthus nivalis	Bulb	25/m ²	885
MUSABBS	Muscari armeniacum 'Blue Spire'	Bulb	25/m ²	885
NARCA	Narcissus 'Canaliculatus'	Bulb	25/m ²	664
NARTT	Narcissus 'Tete a Tete'	Bulb	25/m ²	664
				Total :4426

KEY

- Application site boundary.
- Existing vegetation to be retained. Refer to approved tree survey for exact details on tree retention and removal.
- Existing vegetation to be removed for construction. Refer to approved tree survey for exact details on tree retention and removal.
- Drainage easements. Refer to drainage information for details.
- Drainage facilities. proposed locations for underground storage tanks. Refer to drainage information for details.
- Turf & Seeding
 - Turf to gardens to be laid as Rotawn 'Medallion', or similar approved.
- Amenity Grassland
 - EL1 Flowering Lawn Mix, as supplied by Emorsgate Seeds (www.wildseed.co.uk) or similar approved.
- Meadow Grassland
 - EW3 Special General Purpose Meadow Mix, as supplied by Emorsgate Seeds (www.wildseed.co.uk) or similar approved.
- Wet Meadow Grassland
 - EW5 seed mixture for wetlands, as supplied by Emorsgate Seeds (www.wildseed.co.uk) or similar approved.
- Street Furniture
 - Wayfinding signage
 - Timber fingerpost wayfinding signage to be located throughout the development to include waymarkers for Kirby Town Centre, Kirby Leisure Centre & Valley Park. Signage to be supplied by Border Signs & Graphics in neutral colours as set out below, or similar approved.

Drawing to be read in conjunction with GL1859 SP 01A Landscape Specification.

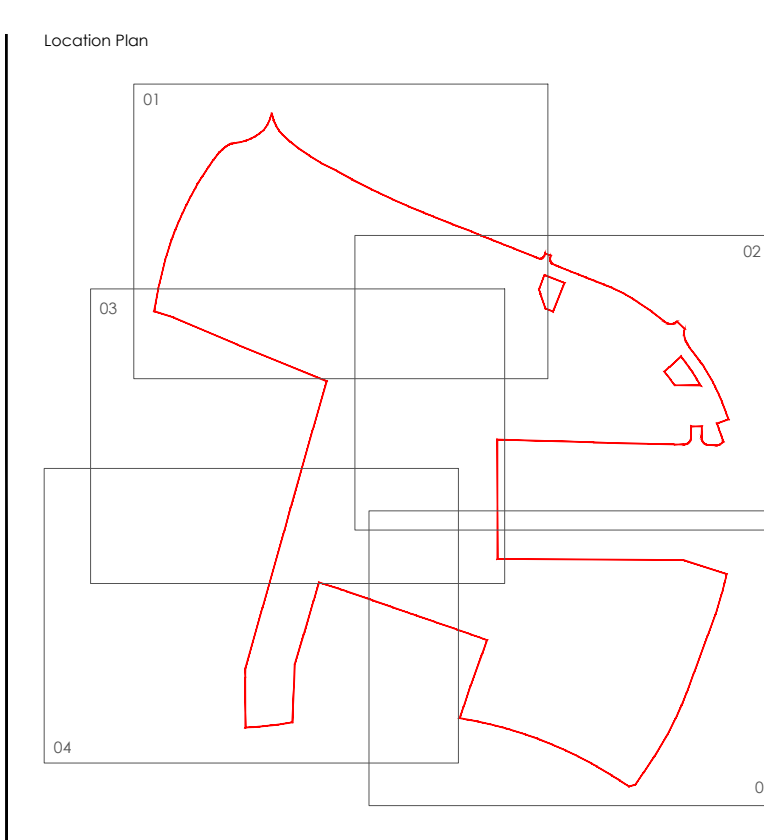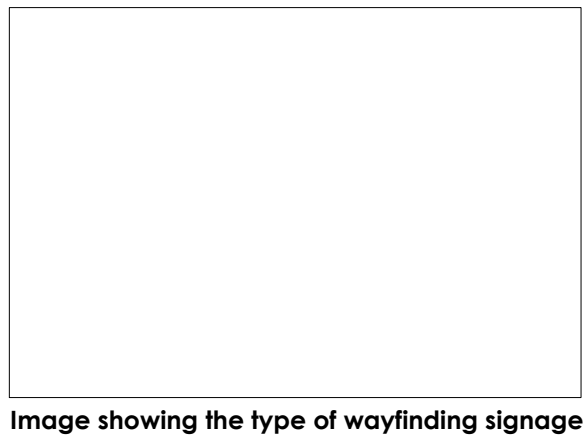

Rev	Date	Notes	By	Project
A	01/11/22	Updated to latest input.	AD	Cherryfield Drive, Kirby
B	05/12/22	Updated to latest input.	AD	
C	07/11/23	Updated to latest input.	AD	
D	07/02/24	Updated to latest input.	AD	
E	26/10/24	Updated to latest input. Landscape specification notes updated, please refer to drawing GL1859-05.	JW	Landscape Proposals - Infrastructure
F	08/03/25	Updated to latest input.	JW	
G	08/03/25	Wayfinding signage added and plant species updated to DMR handbook.	EW	Sheet 4 of 5
H	15/03/25	Updated to client comments.	EW	
I	21/03/25	Landscape adjacent to plot 335 amended.	EW	
J	19/03/25	Landscape updated to client comments and street planting layout.	EW	
K	02/03/25	Landscape updated to client comments.	EW	
L	09/03/25	Planting adjacent to plot 335 removed.	EW	
M	08/03/25	Wayfinding signage updated and planting adjusted over lanes.	EW	
N	08/03/25	Wayfinding signage updated and planting adjusted over lanes.	EW	
O	05/02/24	Drainage information updated and planting adjusted over lanes.	EW	

Client: David Wilson Homes North West
Scale: 1:500 @ A0
Date: 23/09/2022
Drawn By: AD
Checked By: JW
Reference: GL1859 040
golby+luck
landscape architects