




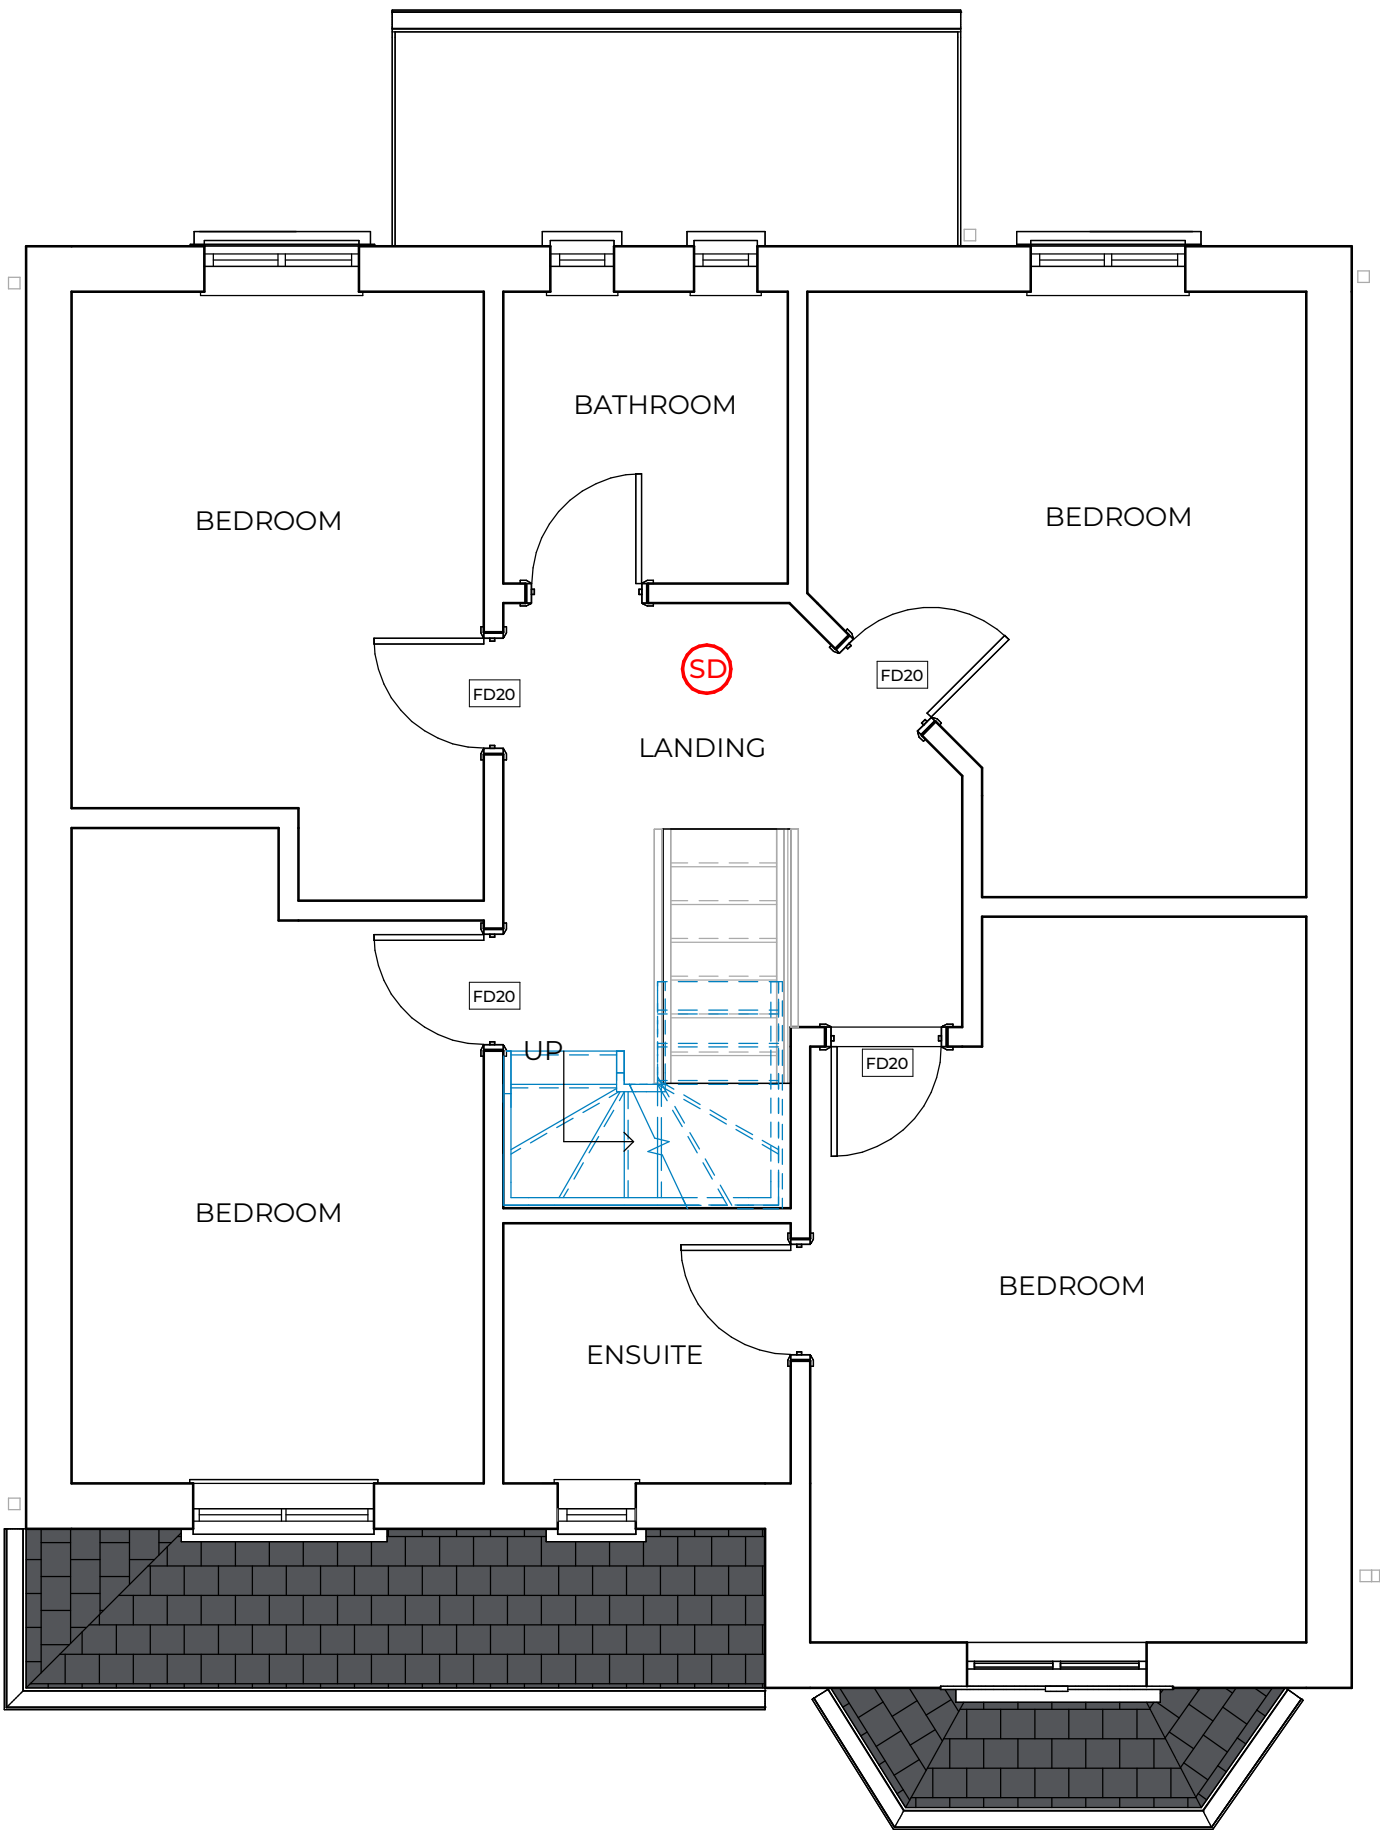

Proposed First Floor Plan

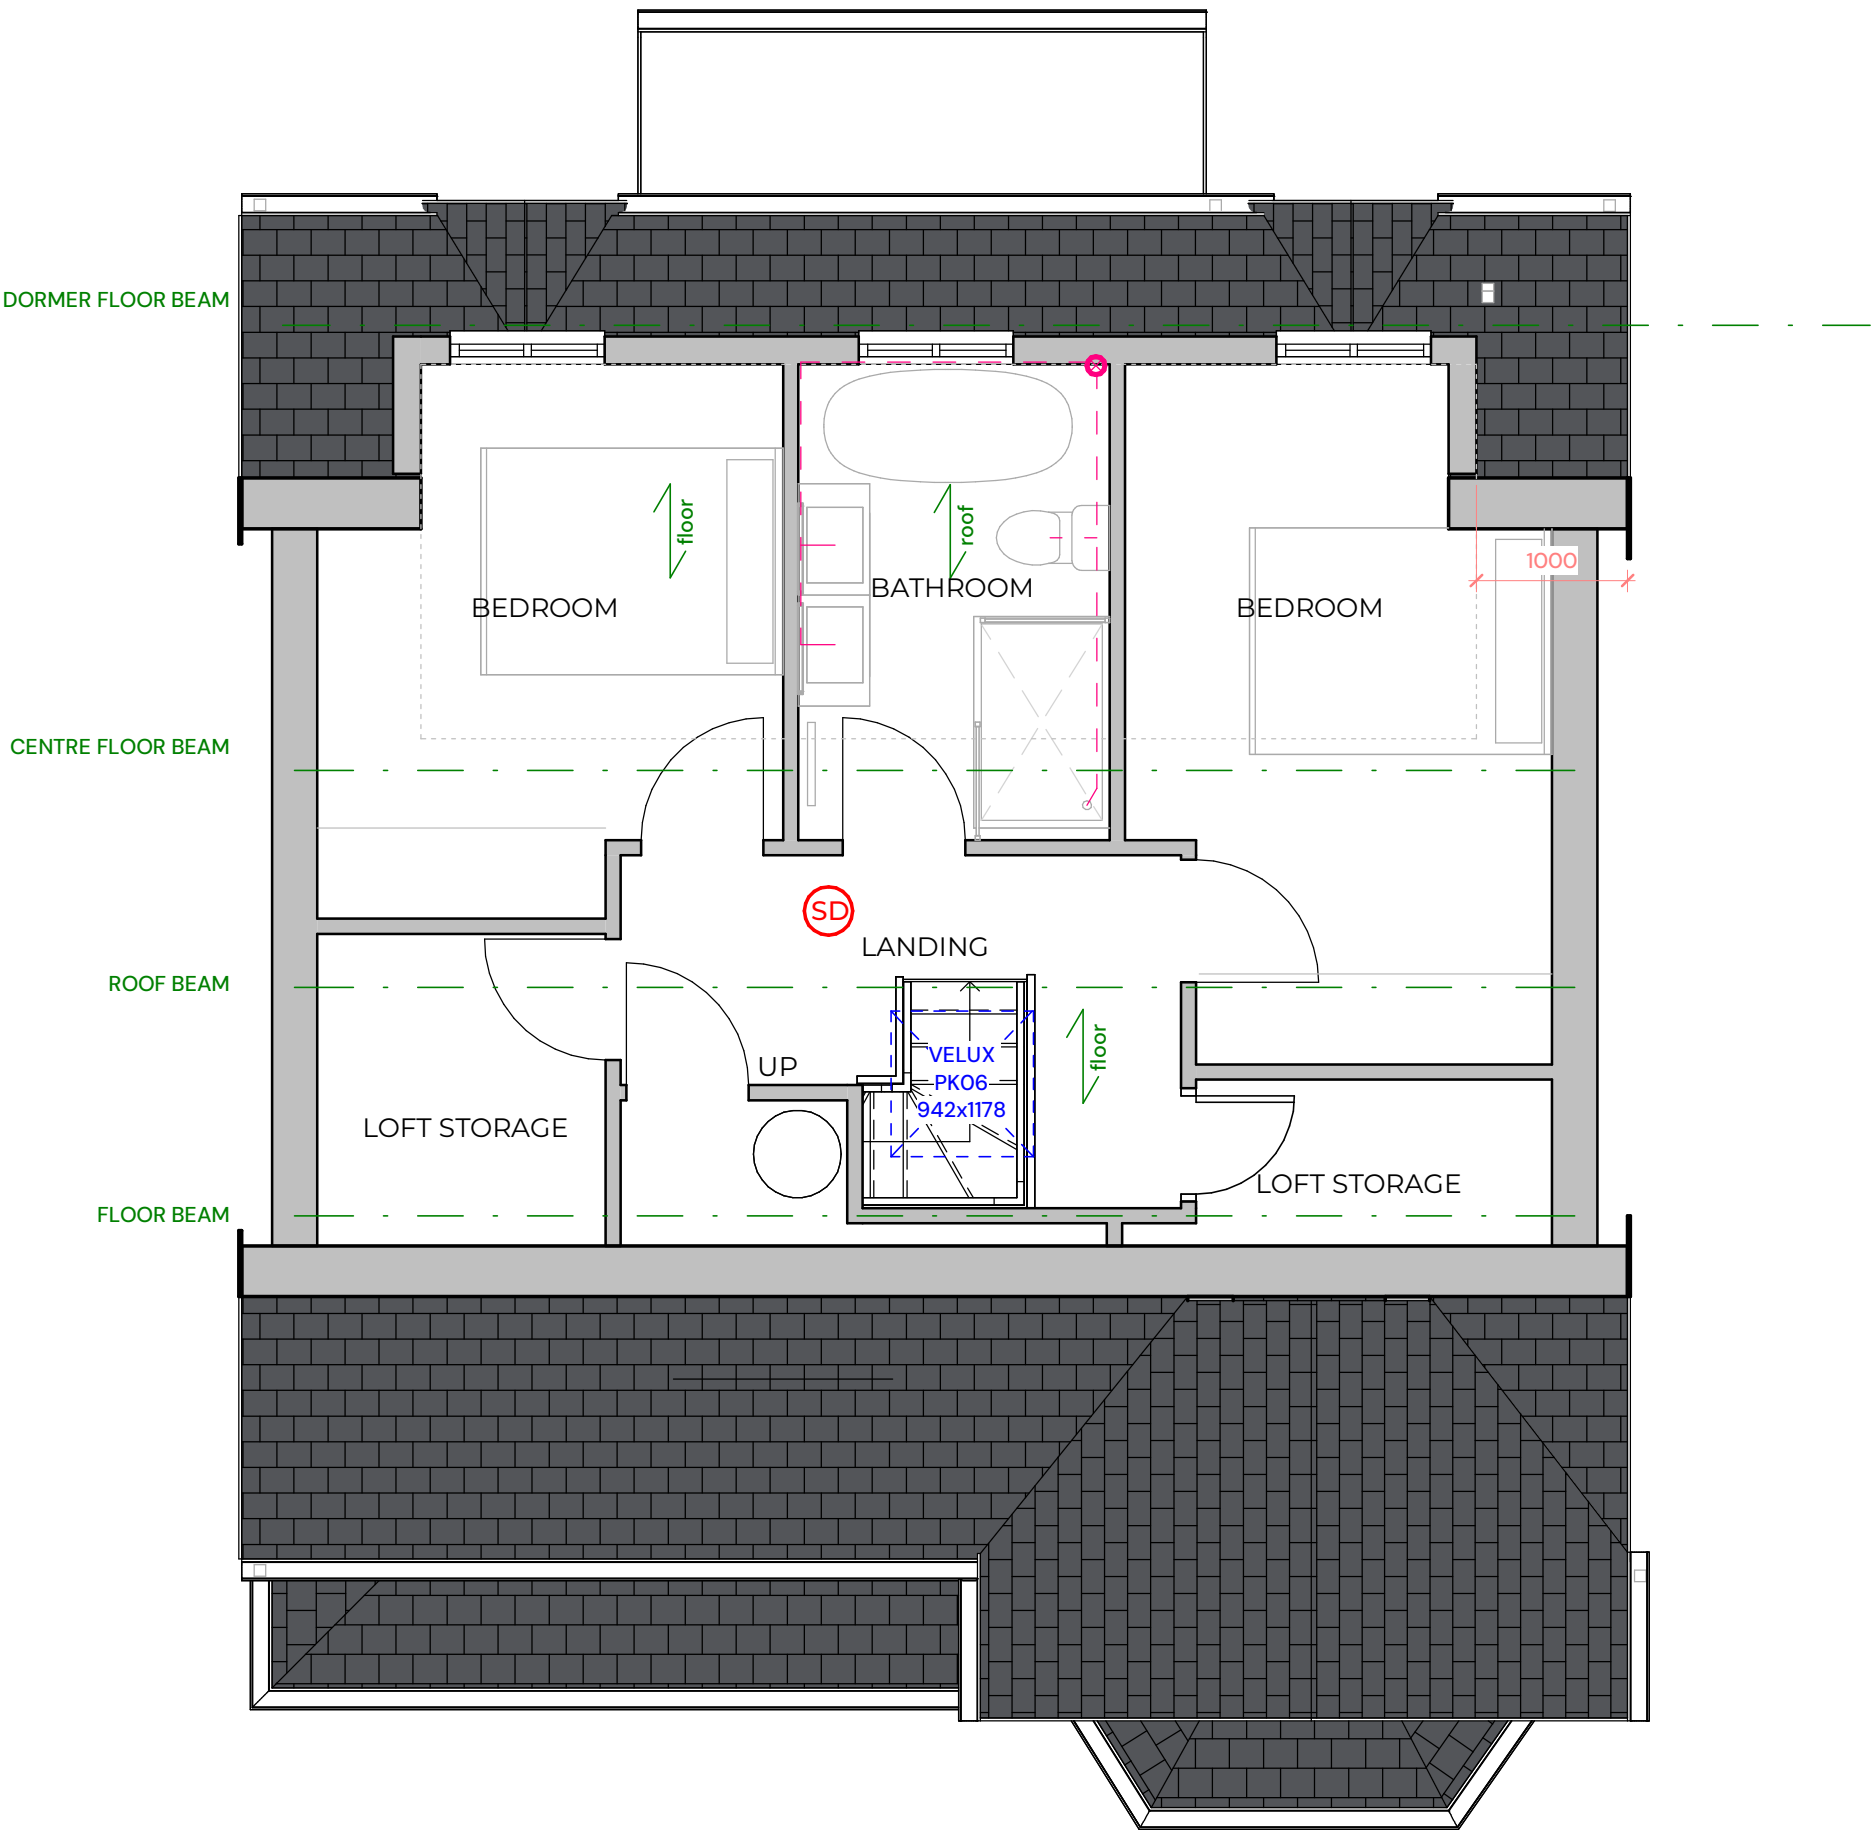

Proposed Loft Plan

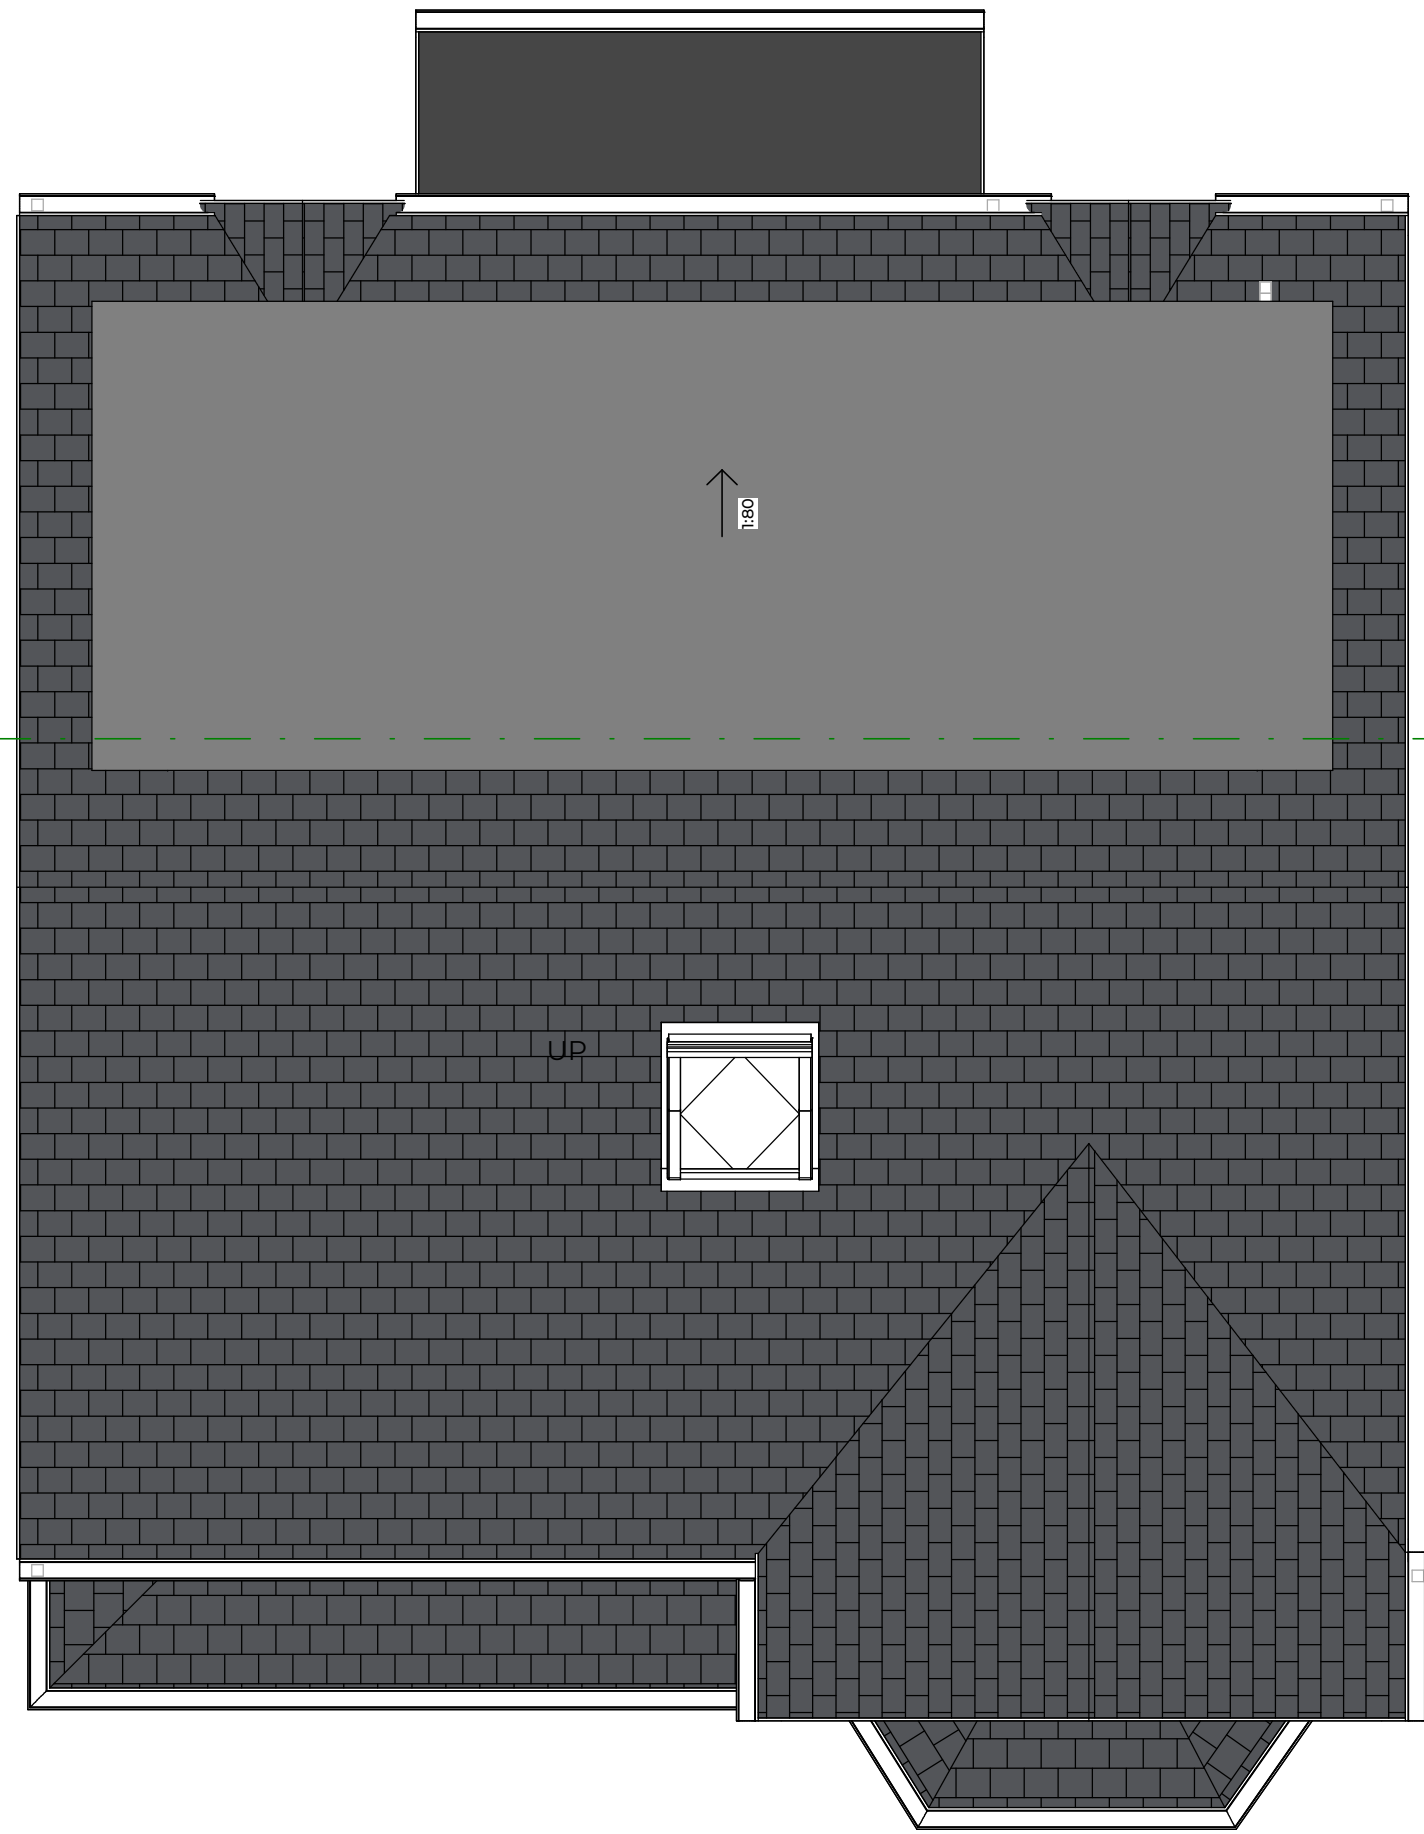

Proposed Roof Plan