
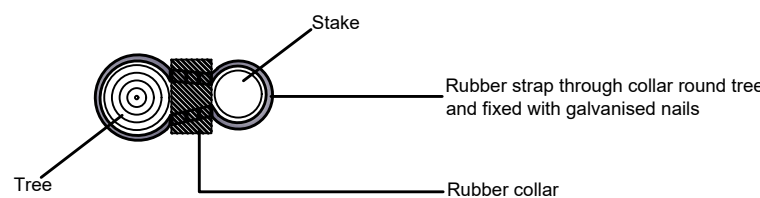


Grass Areas EHT	Area
Seed Mix Name	877.73m²
EHT	Total 877.73m²

Grass Areas EG10	Area
Seed Mix Name	6867.05m²
EG10	Total 6867.05m²


Grass Areas EM8	Area
Seed Mix Name	261.15m²
EM8	Total 261.15m²

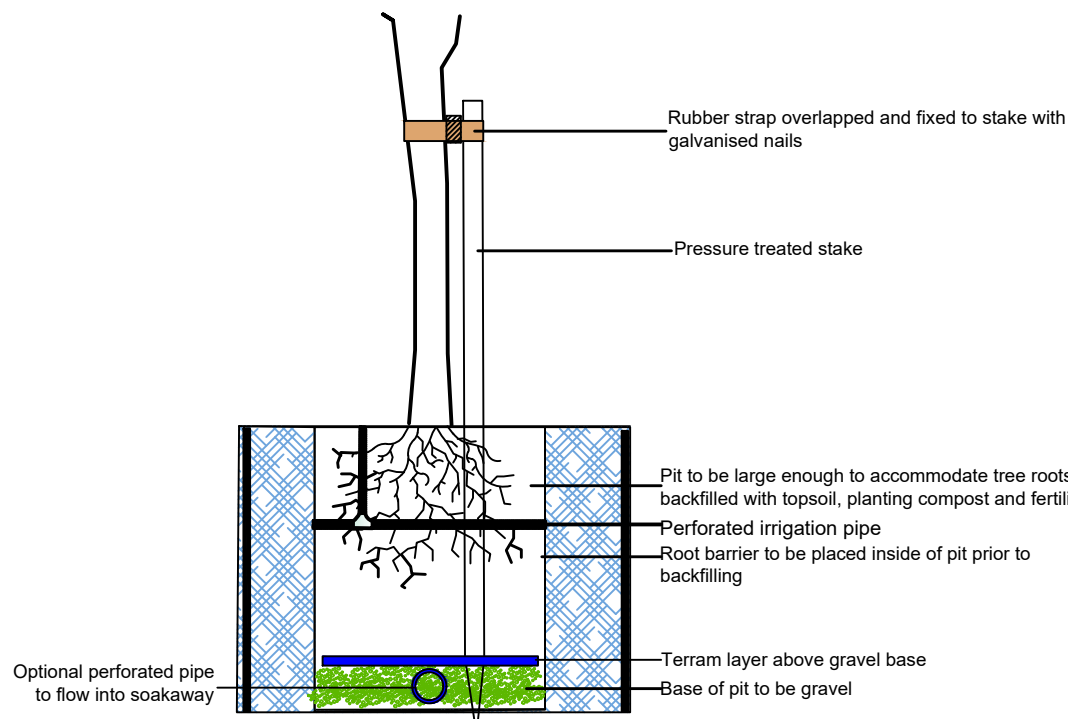

Pedestrian bollards placed at junction, spaced to allow maintenance vehicles to pass through, but not full sized vehicles.

© Acceber Design Limited. This drawing may not be amended in anyway without written permission from Acceber Design Limited.

Landscape Key	
	Proposed Tree Planting
	Proposed Shrub Planting
	Proposed Hedge Planting
	Proposed Native Planting
	Proposed Woodland Planting
	Proposed Grass Areas
	Proposed EG10 Tussock Mix
	Proposed EHT Hedge Mix
	Proposed EM8 Water Mix
	Proposed Artificial Grass
	Proposed Sand Areas

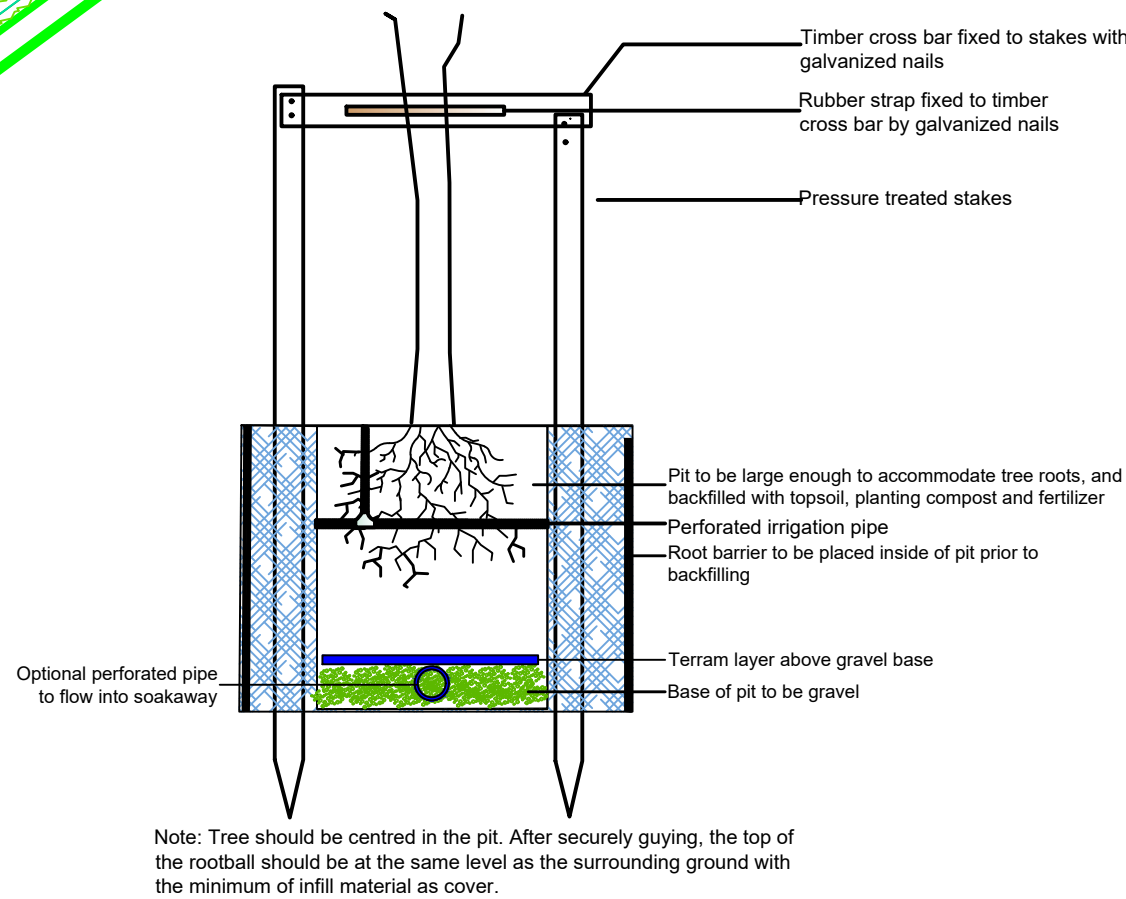

B	23.07.23	Revised for BNG calculations
A	14.07.23	Revised to new layout
	27.06.23	Initial design and scheme

Brewood Landscapes Ltd

Lower Laches Farm, Laches Lane, Coven, WV10 7PA

Tel: 01902 703505 Fax: 01902 703685

e-mail: info@brewoodlandscapes.co.uk
www.brewoodlandscapes.co.uk

DTRC Merseyside
Landscaping 1 of 2

Drawing No: ADL386	Revision: B	Scale: 1:250 @ A1
-----------------------	----------------	----------------------