


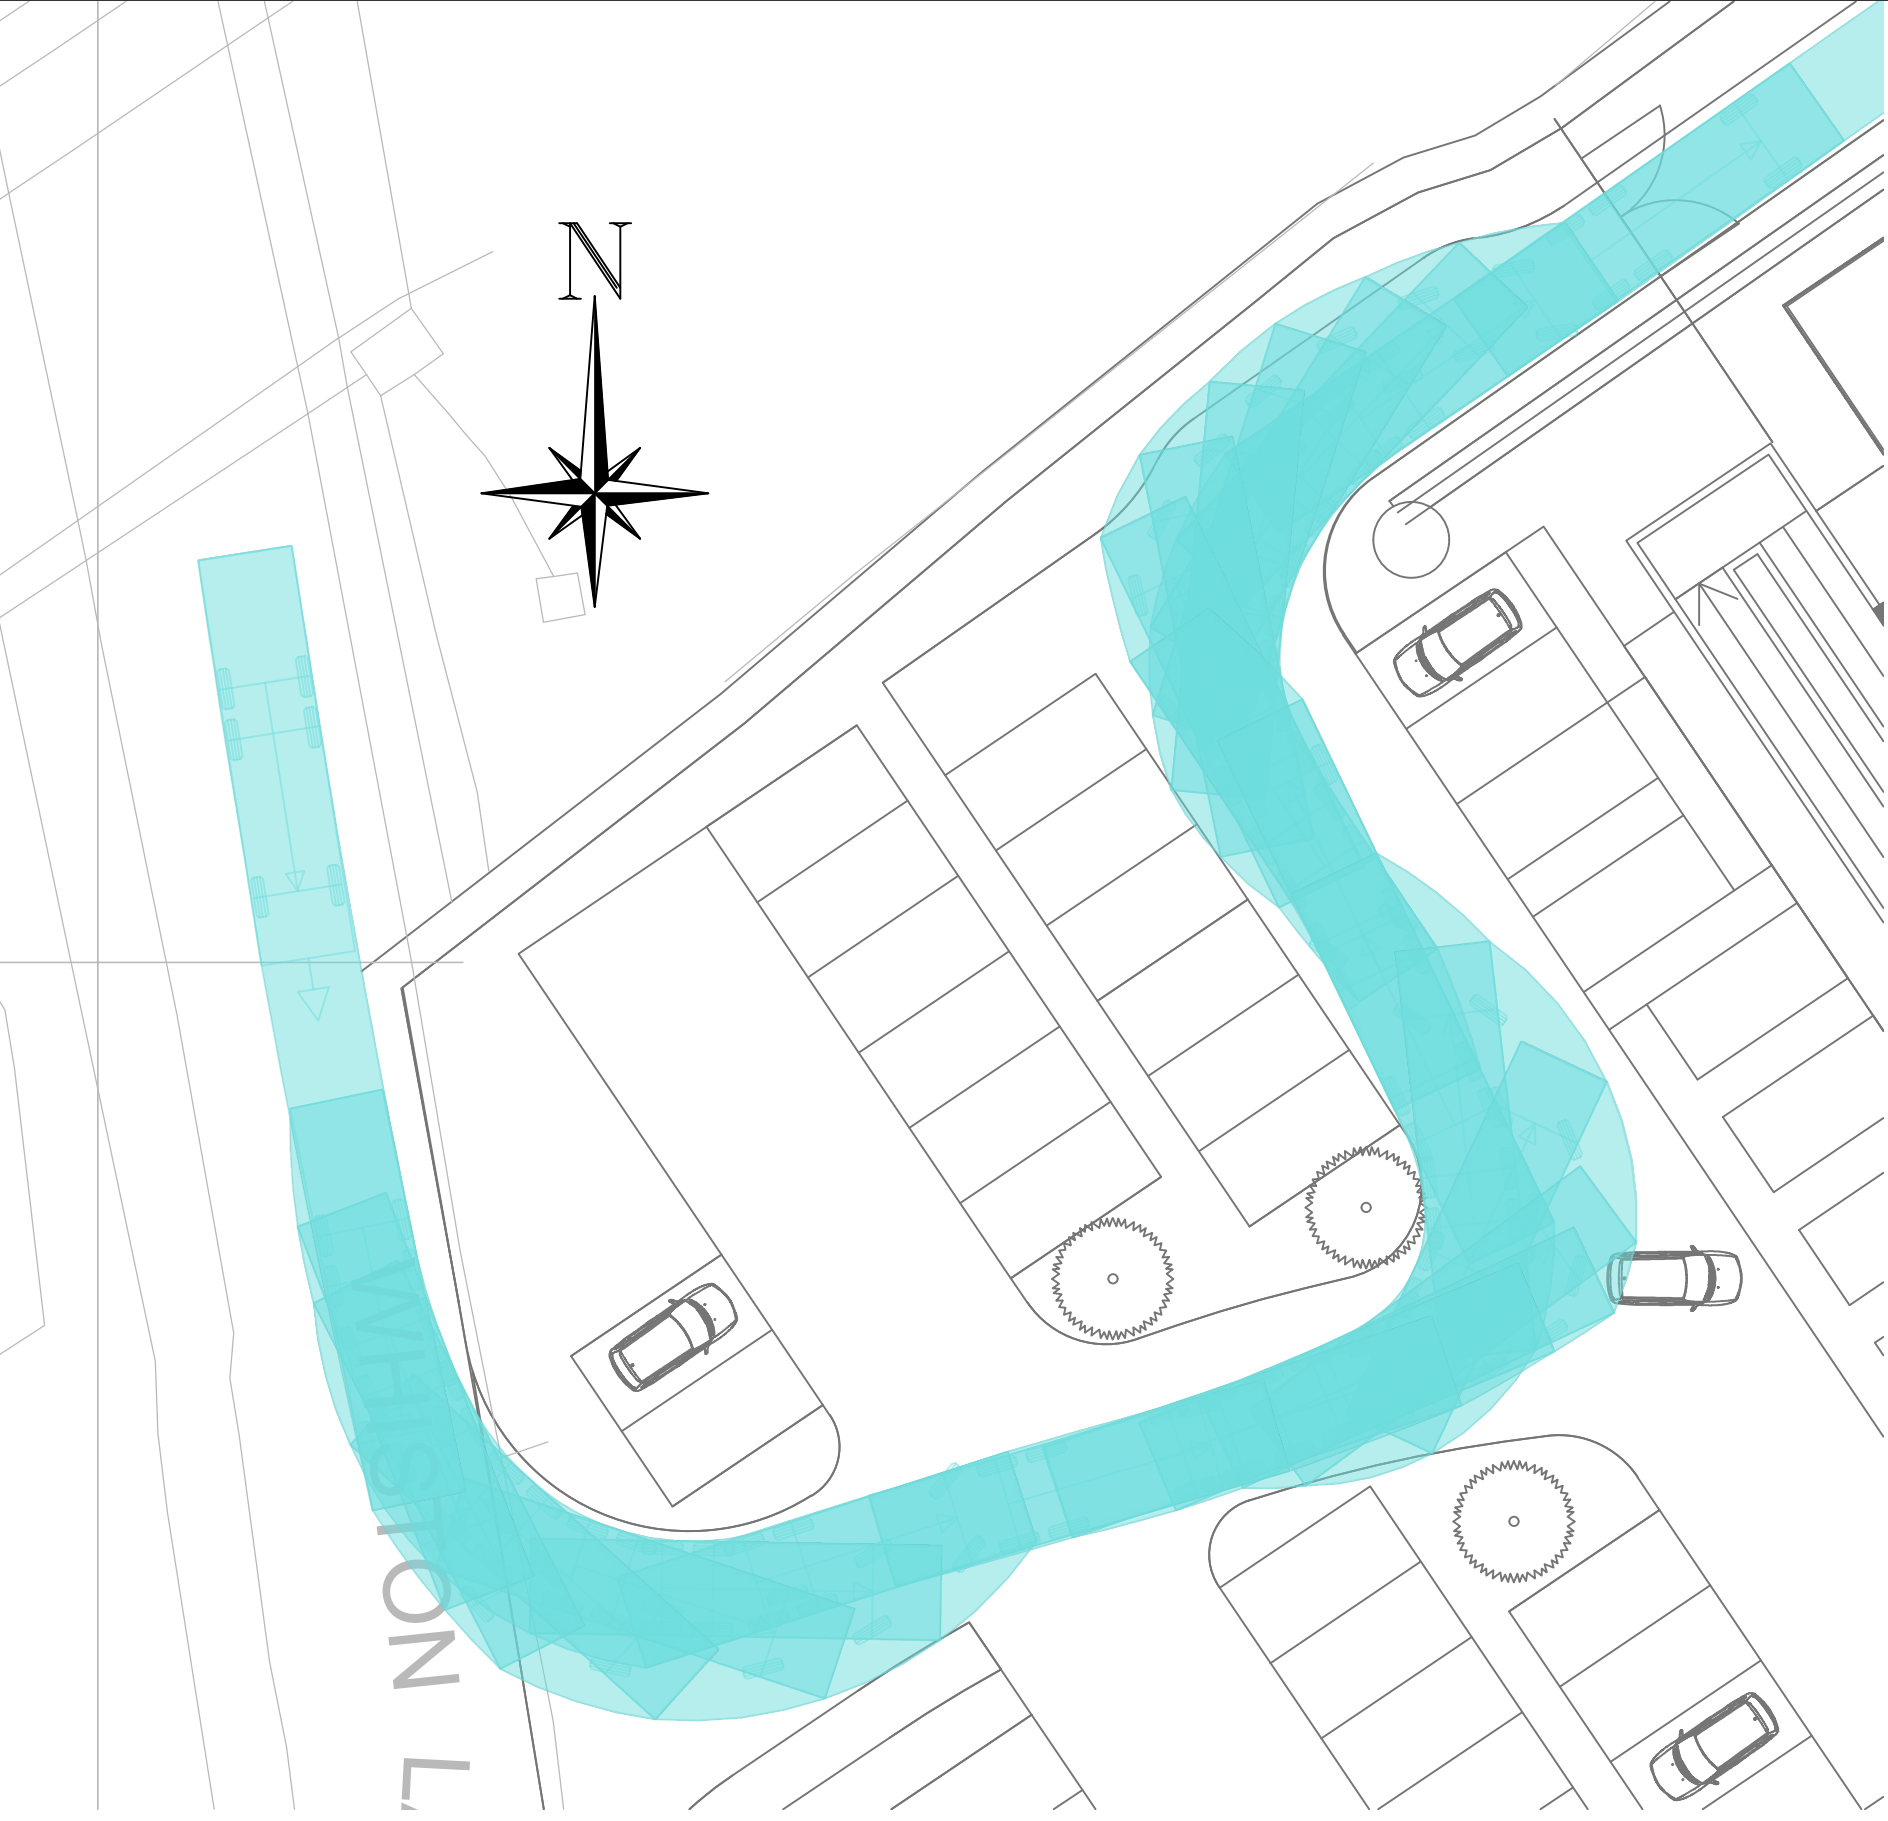



Refuse Vehicle Left Turn In



Refuse Vehicle Left Turn Out



Refuse Vehicle Internal Turning Head

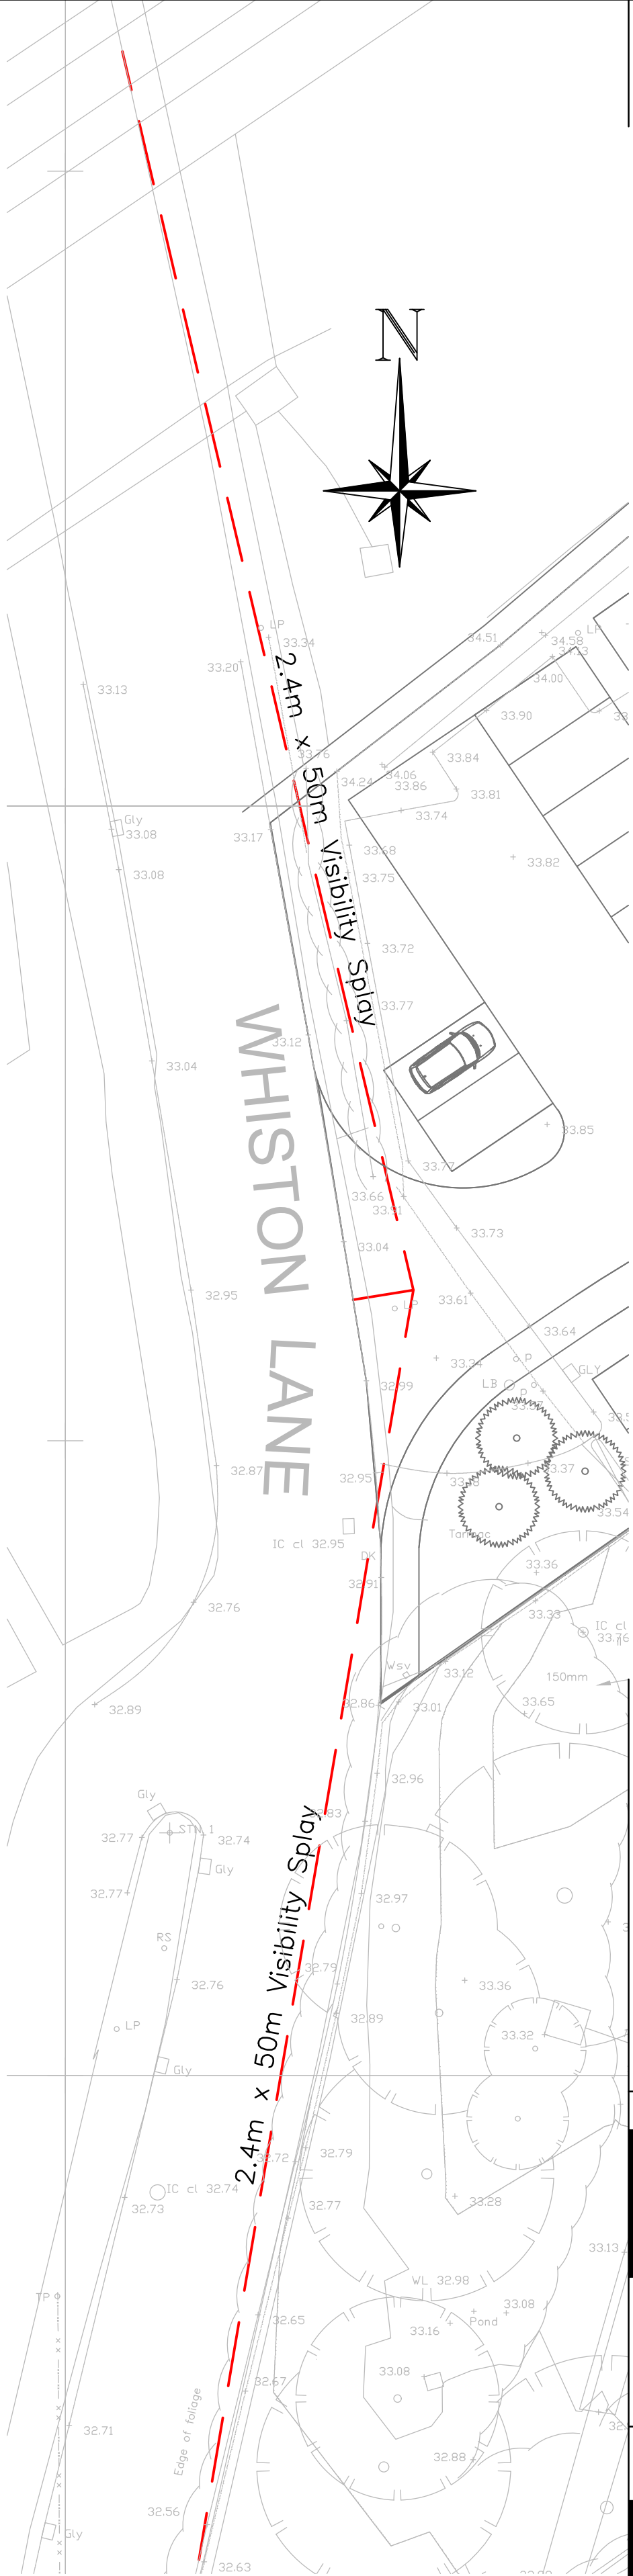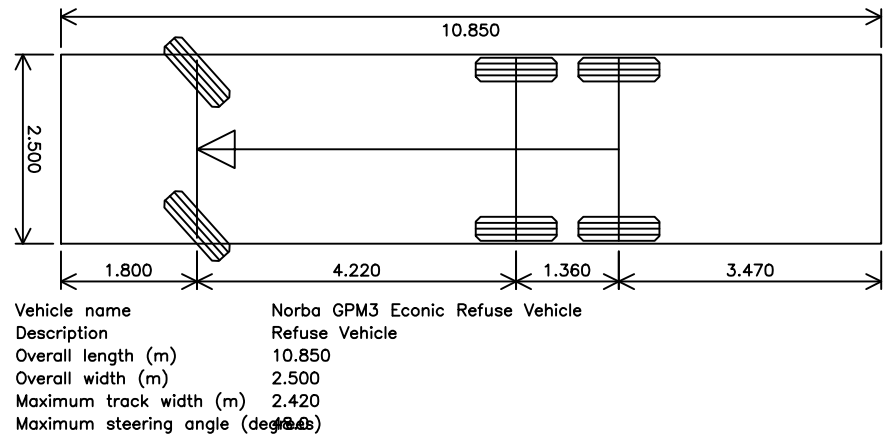

Entrance Visibility

© This drawing and the building works depicted are the copyright of the Engineers and may not be reproduced except by written permission.

NOLAN ASSOCIATES
**PRELIMINARY
DRAWING**
NOT TO BE USED FOR CONSTRUCTION

P2	Refuse Vehicle Changed, Additional Manoeuvres Added	KP	.	07.07.23
P1	PRELIMINARY	...	.	08.06.23
REV	DESCRIPTION	BY	CHKD	DATE

Dogs Trust
Merseyside

Site Entrance
Visibility & Tracking

Dogs Trust

NOLAN ASSOCIATES
CONSULTING CIVIL & STRUCTURAL ENGINEERS
54 HAGLEY ROAD, EDGBASTON, BIRMINGHAM B16 8PE
TEL: 0121-454 3099 FAX: 0121-454 3059
E-MAIL: enquiries@nolanassociates.co.uk

Drawn by K.P.	Date 08.06.23	Plot Date 08.06.23	Scale 1: 2000A1
Checked by	Project No 2022-192	Dwg No SK101	P2