


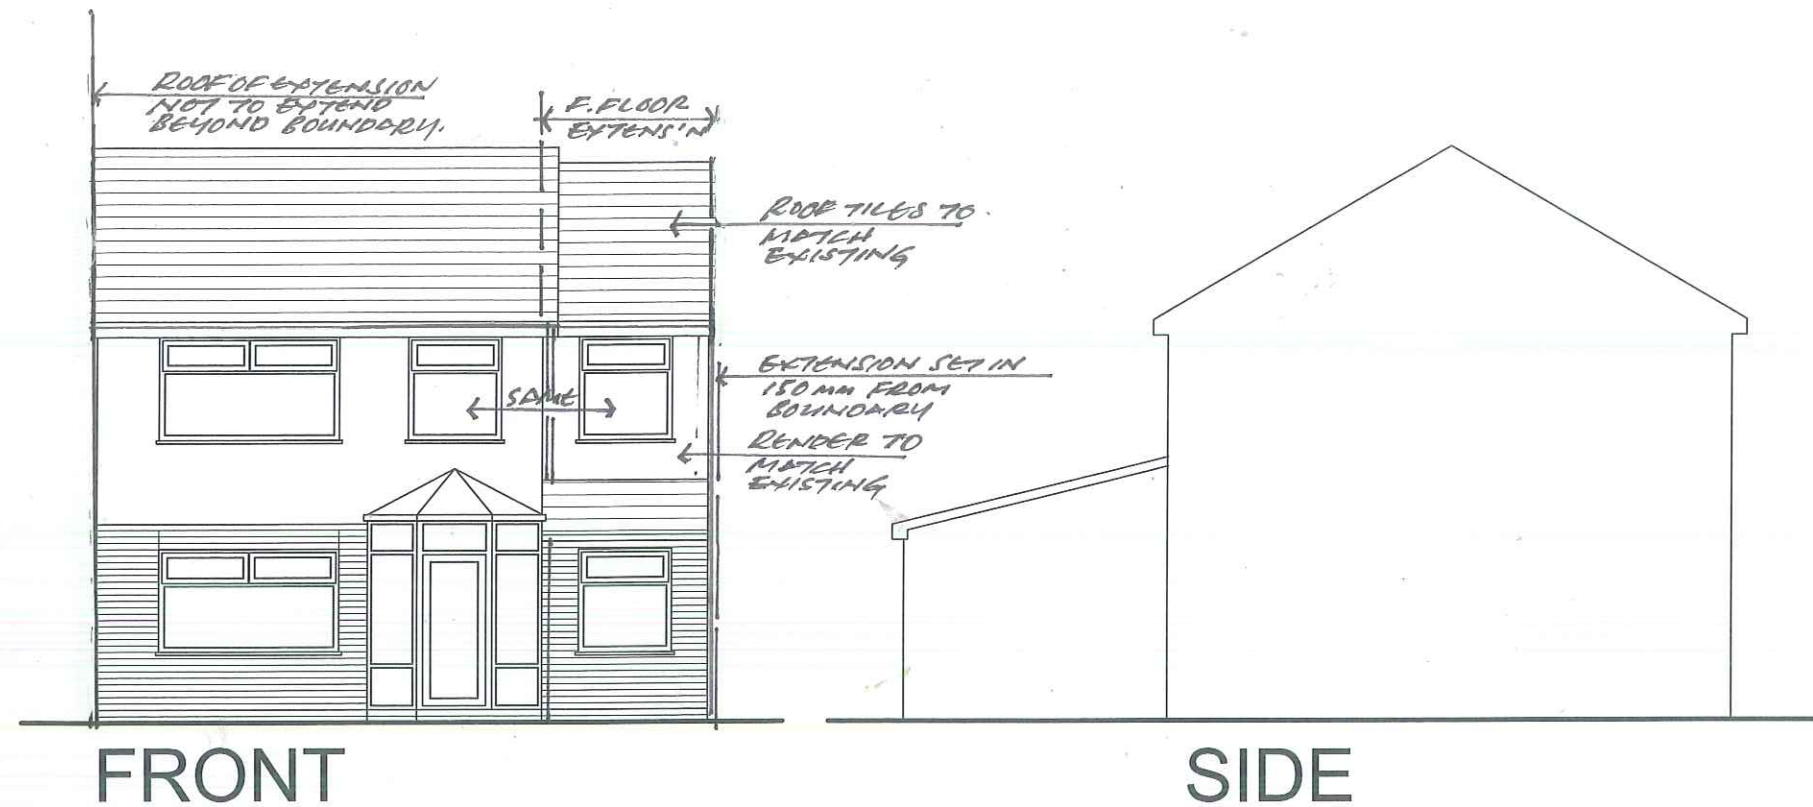

PROPOSED ELEVATIONS

Notes

Planning Application Drawing

[illegible]

Revisions		

Contract
PROPOSED EXTENSION TO 95 ELWYN DRIVE,
LIVERPOOL, L26 0UX

Drawing Title
PROPOSED ELEVATIONS

John J. White Architect
B.A. Dip. Arch. A.R.B
39 Mersey Road Liverpool L17 6AG
Tel/Fax 0151 474 4701 Mob 07711 506988
Email john.white39@blueyonder.co.uk

Scale 1:100	Date Feb '22	Drawing number 7	revision
----------------	--------------------	---------------------	----------