


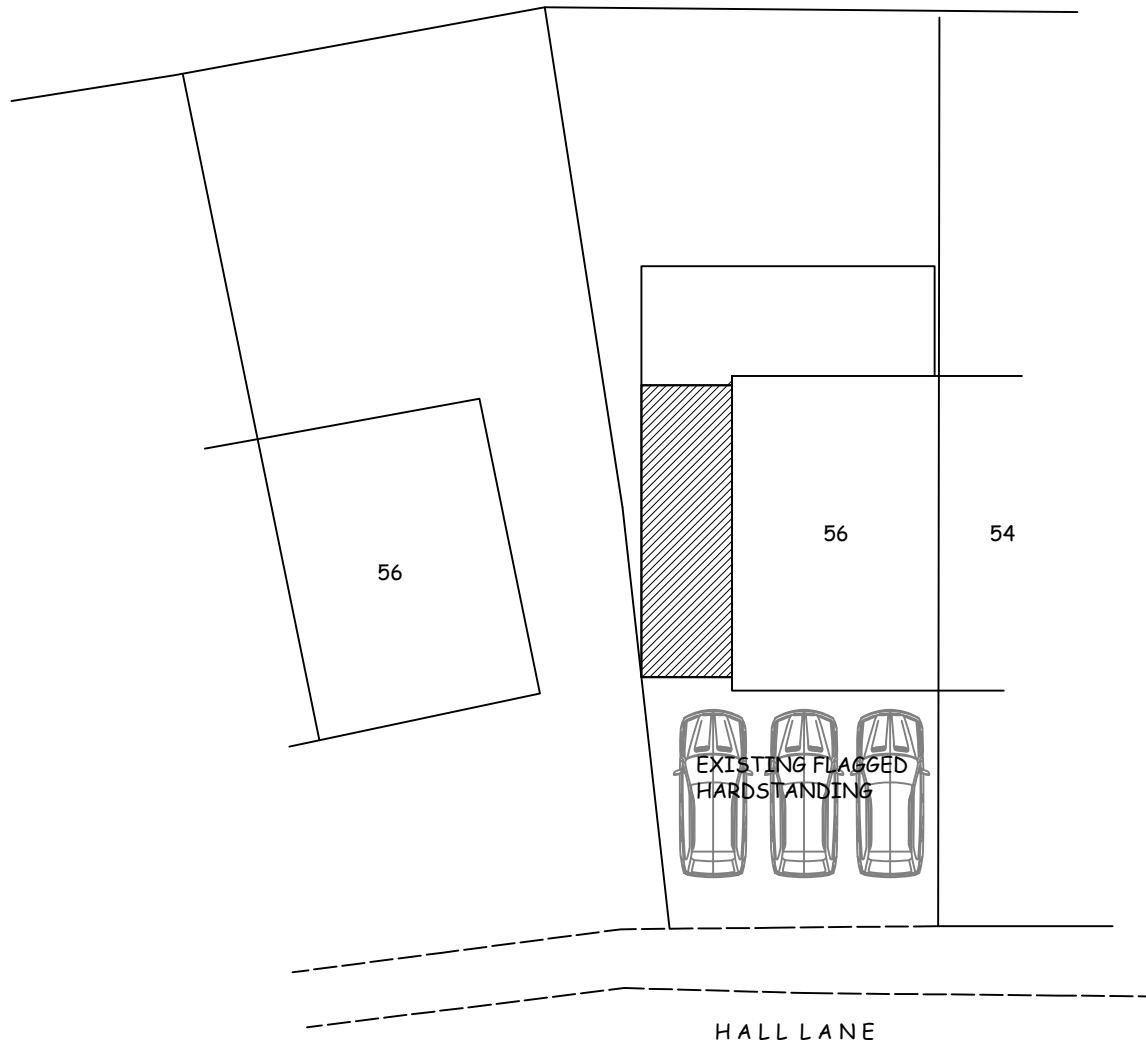

56, HALL LANE, SIMONSWOOD
KIRKBY, L33 4YS
Drg No 03

VEHICLE PARKING Scale 1:200 @a4