




date	revision	by	no.
26/7/24	Exterior elevations added	E.L.	A

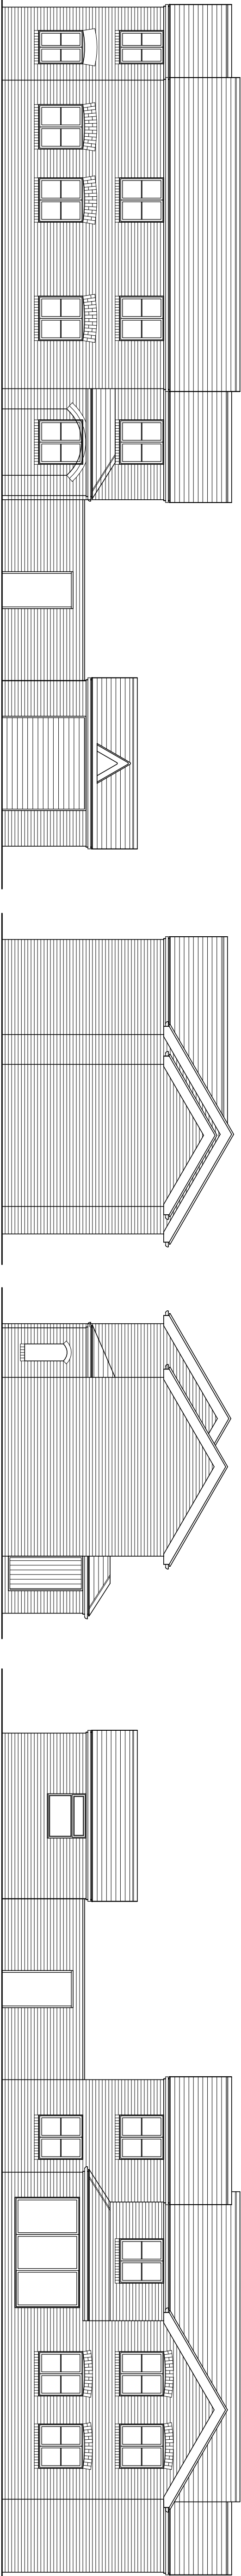

EASTERN ELEVATION
EXISTING ELEVATIONS (MAIN HOUSE)

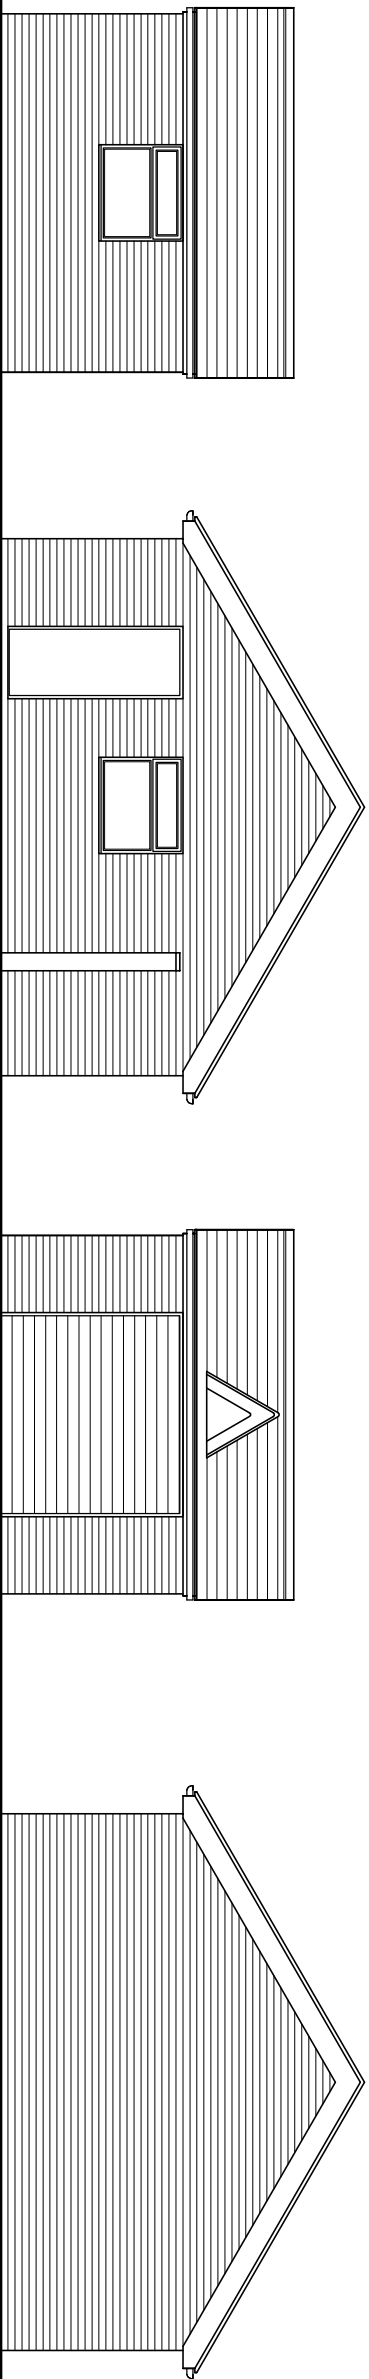

WESTERN ELEVATION
EXISTING ELEVATIONS (DETACHED GARAGE)

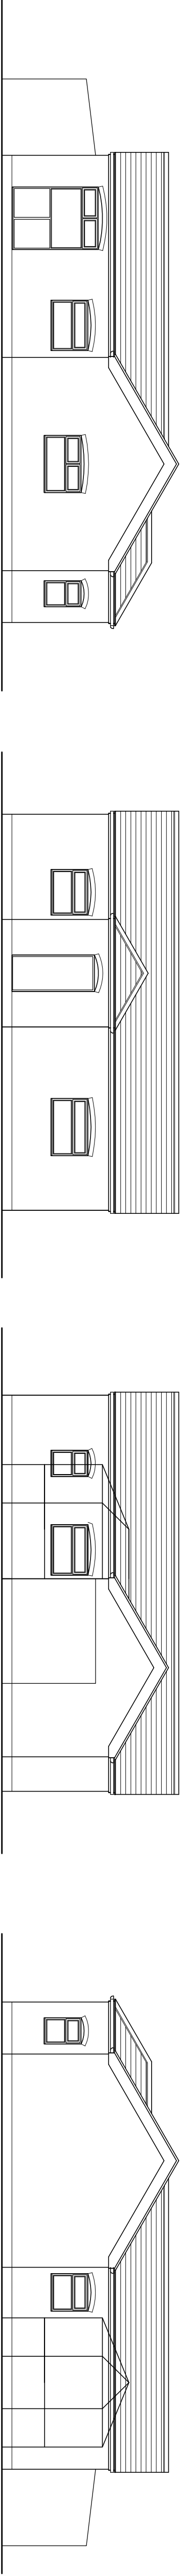

EASTERN ELEVATION
EXISTING ELEVATIONS (COTTAGE)

1:50	mm	1:500	1:500	2:500
1:100	mm	1:1000	1:3000	5:000
1:200	mm	1:2500	1:5000	7:500
1:300	mm	1:3750	1:5	25
1:250	mm	1:2500	1:50	70

the design room
Architecture & Interiors

14 KINGSWAY / ALTRINCHAM, CHESHIRE, WA14 1PJ

0161 660 9505

info@thedesigndroom.co.uk

Weston House Cottage, North End Lane

Existing Elevations

N.L. Planning

April 2026 1:100 @ A1 25118-P-102 A