


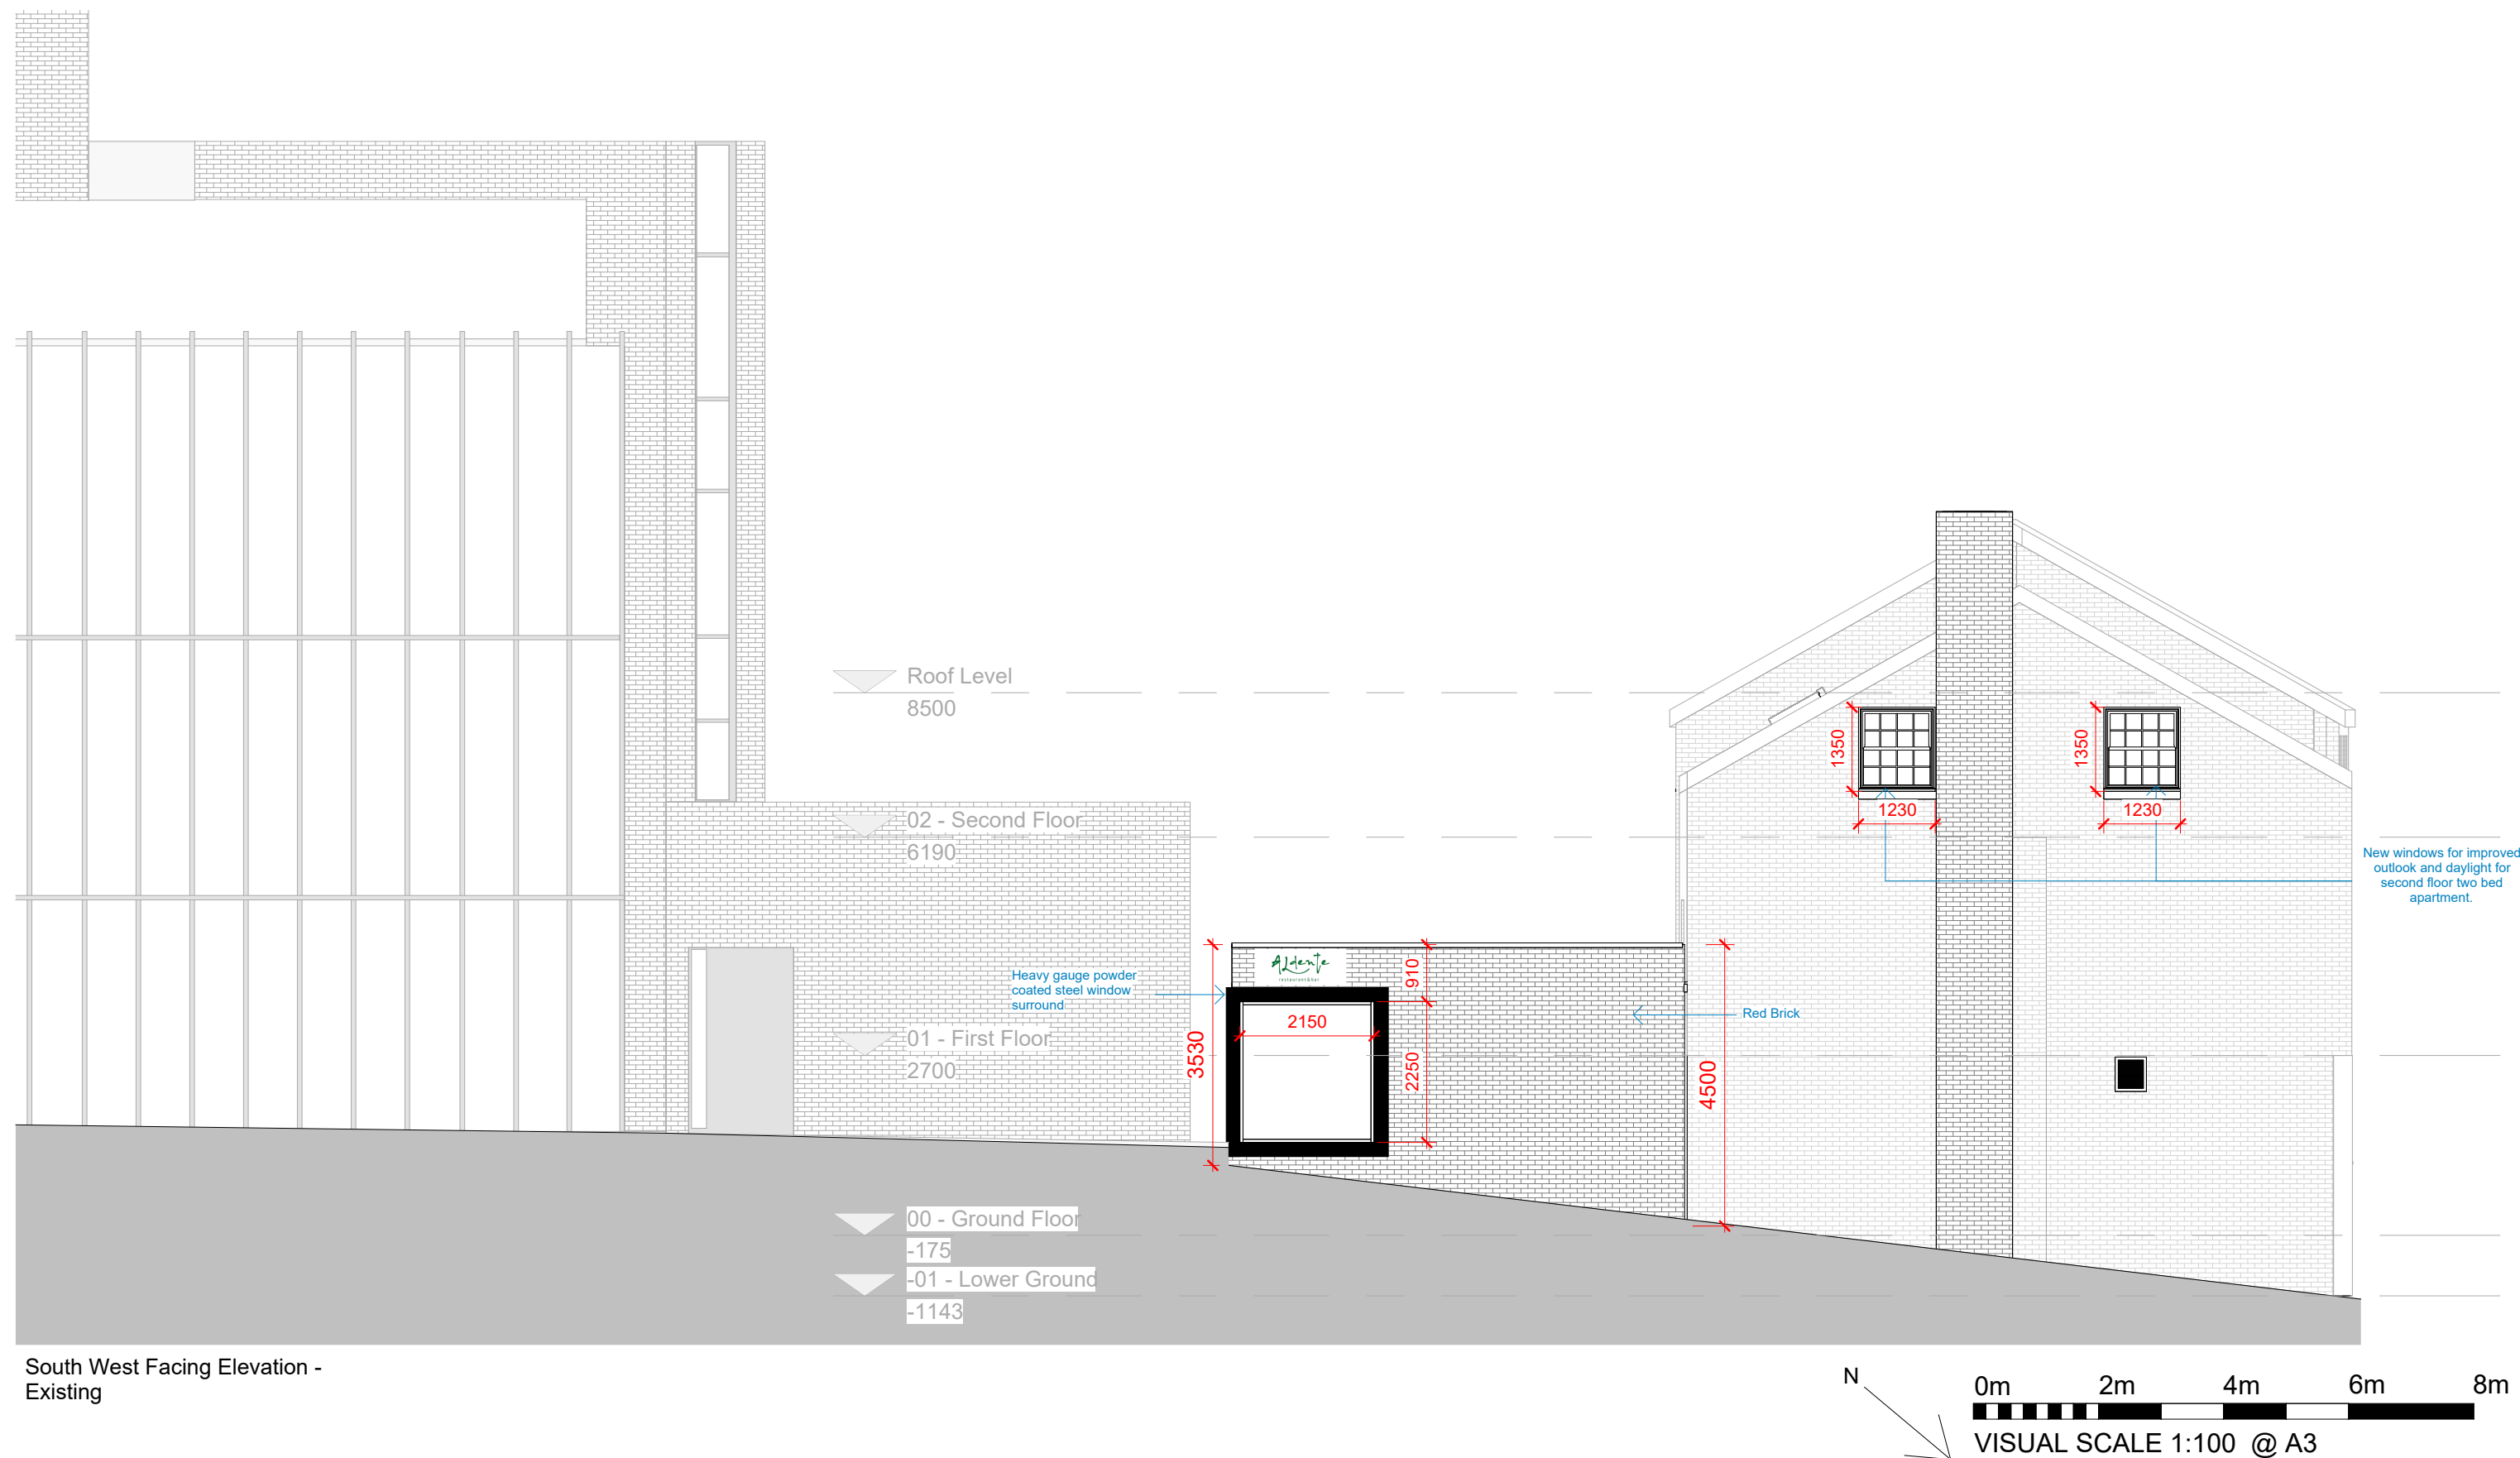

REV	Date	Description	Issued	Additional Notes	Project Title	Title						
A	14/03/2024	Technical Issue	RJ			5-11 Eccleston Street	Left Side Elevation - Proposed					
B	27/08/2025	Revision 3	AG				Drawing No.					
C	13/10/2025	Amendments to Council Comments	AG				1286-02-04-005 Rev C					
					Client Name	Onyx Ltd						
					Project Address	5-11 Eccleston Street Prescot, L34 5QH						
Date		19/03/25		Scale	1 : 100		Sheet Size	A3	Drawn by	RJ	Checked by	DB

STUDIO256

Architecture ▪ Design ▪ Build

Unit 256, Slater Studios, 9 Slater Street, Liverpool, L1 4BW
enquiries@studio256.design or 0151 493 5134/513600