


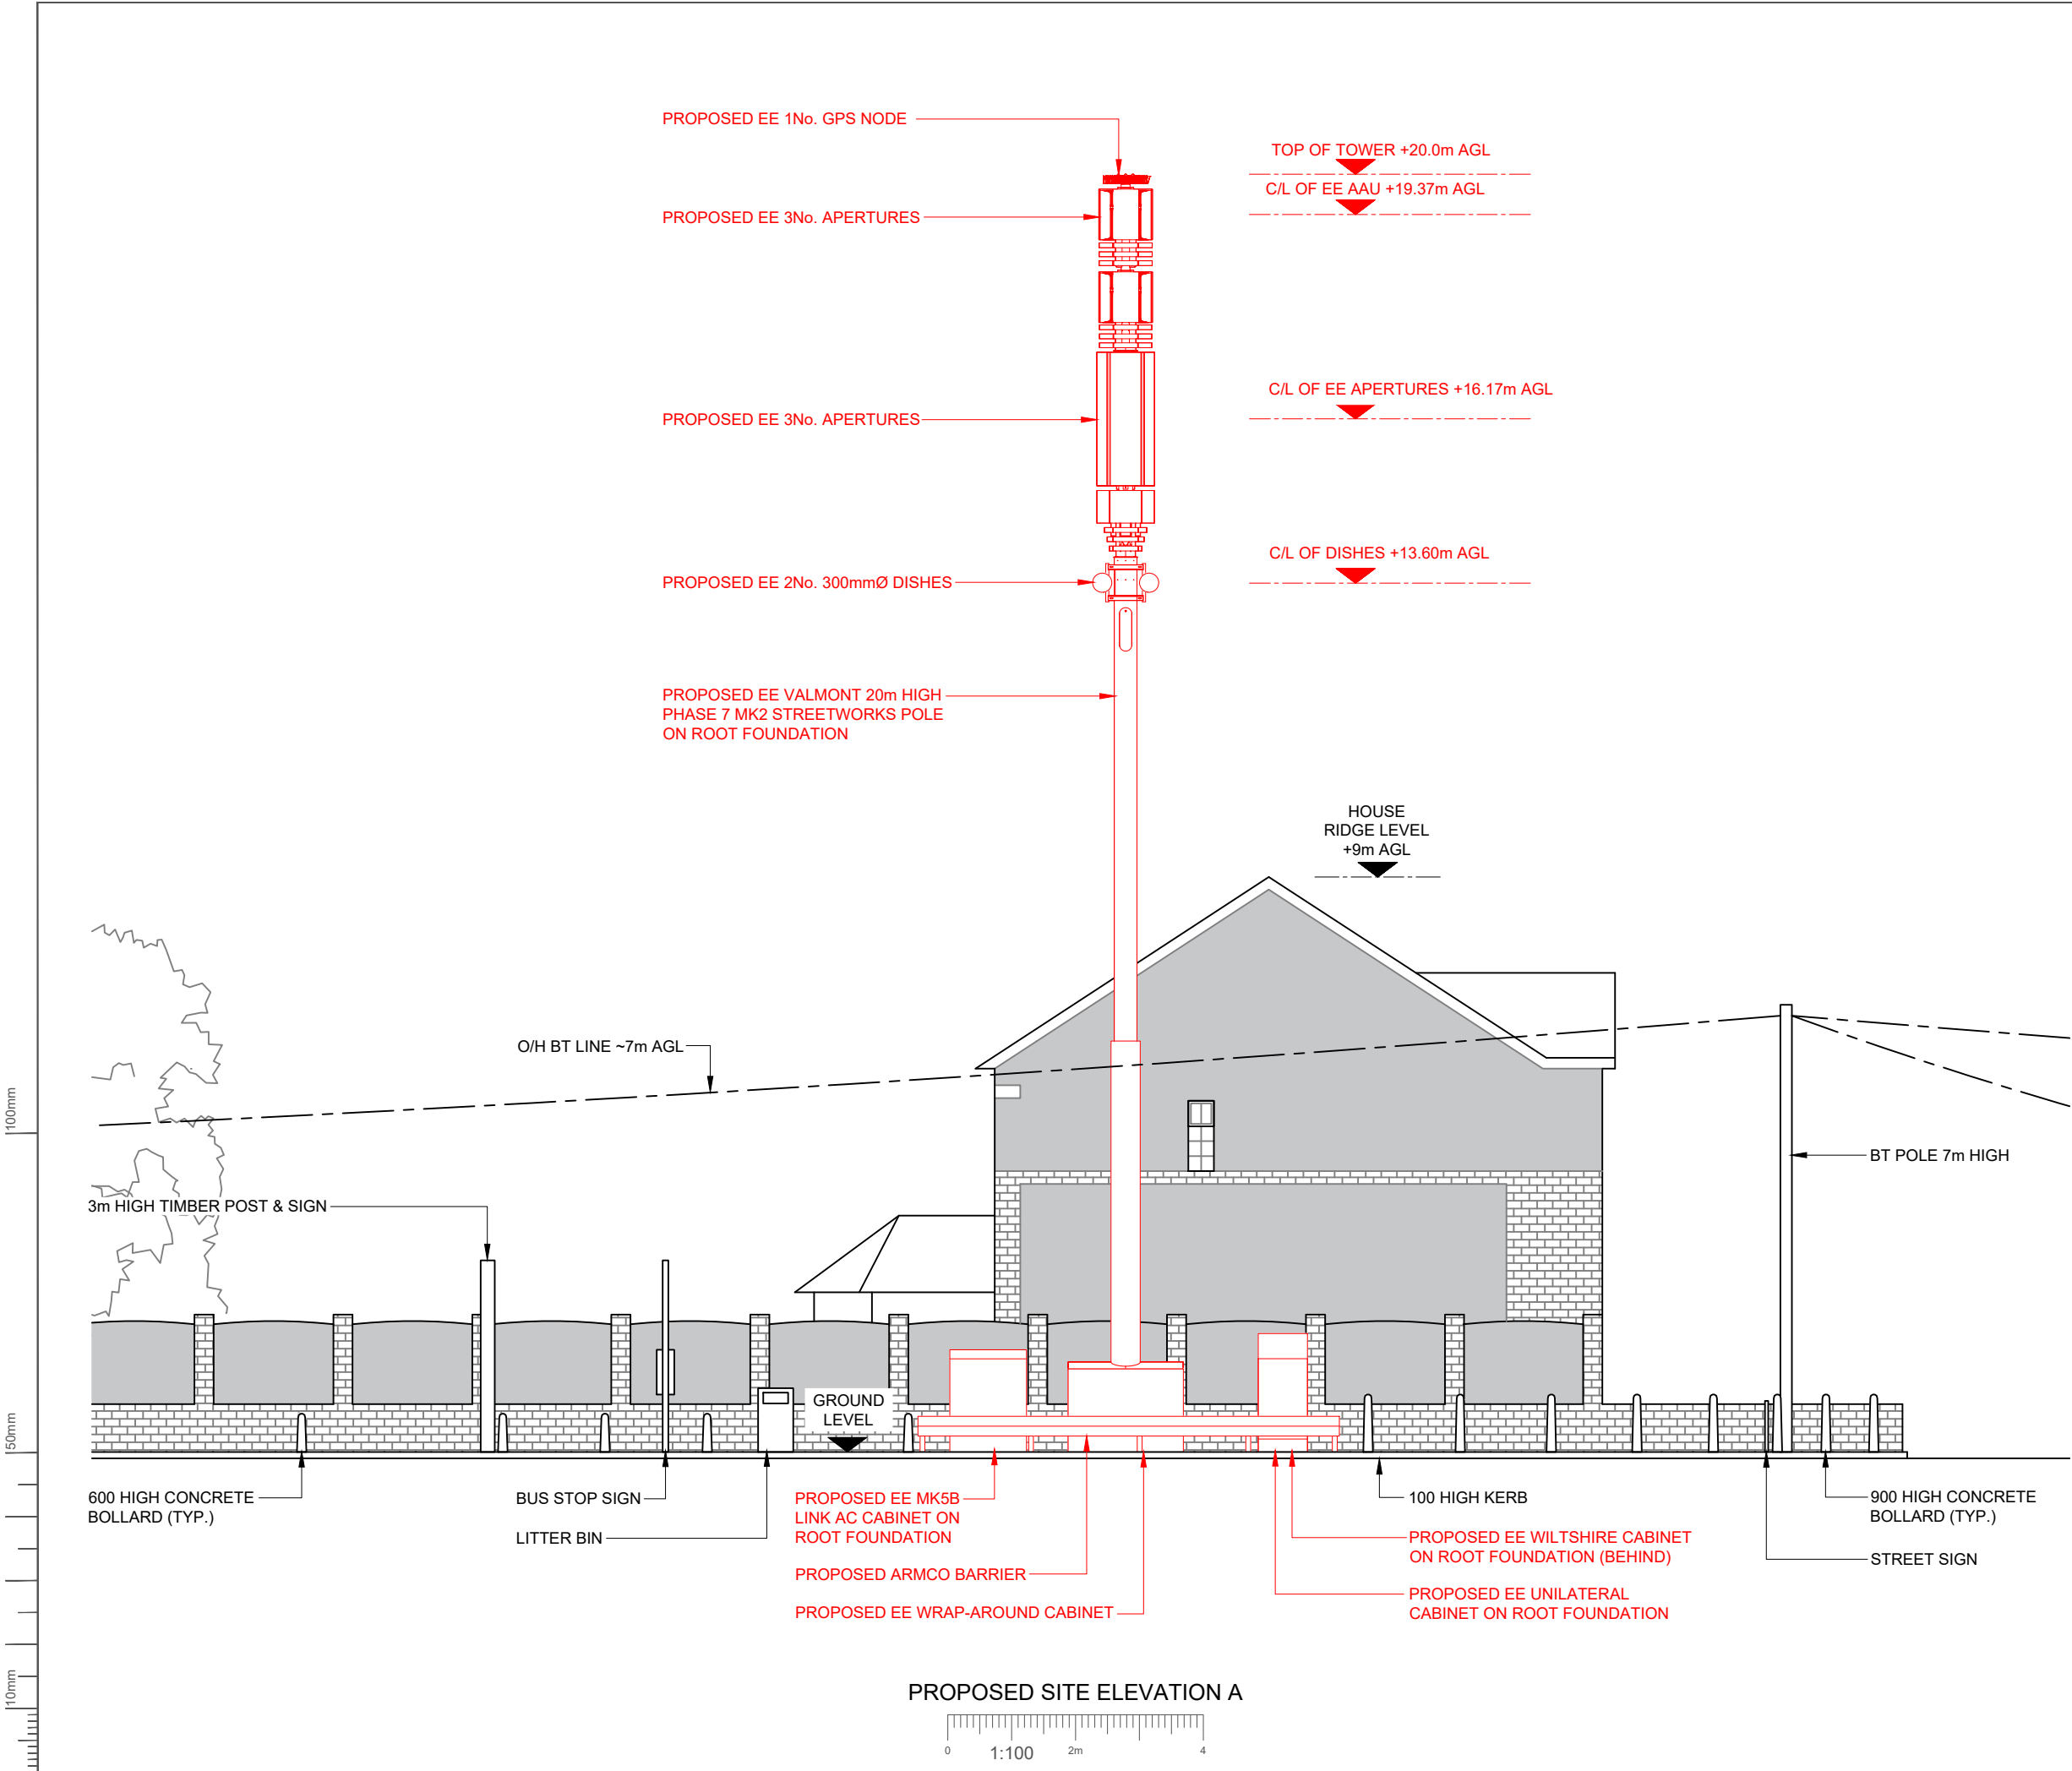

NOTES:
1. ALL DIMENSIONS IN MM UNLESS OTHERWISE NOTED.

Master: M001	Project: NTQ	Purpose of Issue: Planning	Issue: A
Date: 08/10/2025	Revision / Upgrade Description: First Issue		
Drawn: J. Boote	Checked: J. Stockdale		
Approved: G. Jennings			

Hutchison 3G UK Limited
Green Park, 450 Longwater Avenue
Reading, RG30 3UR
Tel: 01628 765 000
Fax: 01628 765 001
H3G Base Station Information line:
0845 6043000
Available 8am-8pm Monday to Friday

Everything Everywhere
One Braham Street
London
E1 8EE
Tel: 020 7356 0000

Mobile Broadband Network Limited
Sixth Floor, Thames Tower, Station Road, Reading, RG1 1LX

Design Consultant & Principal Contractor:

WHP Telecoms
Unit 1 Maple Park,
Low Fields Avenue, Leeds
LS12 6HH
Tel: 01133023550
e-mail: info@whptelecoms.com

Site Name:
KINGSWAY

Site ID:
30002812

Address:
**KINGSWAY,
HUYTON,
KNOWSLEY,
MERSEYSIDE,
L36 2PW**

Title:
250 PROPOSED SITE ELEVATION

Project:
NTQ

Purpose of Issue:
GENERAL ARRANGEMENT

EE Cell ID: 39793	MBNL Cell ID: KSY125	H3G Cell ID: L2147
-----------------------------	--------------------------------	------------------------------

File name:
KSY125_39793_L2147_M001