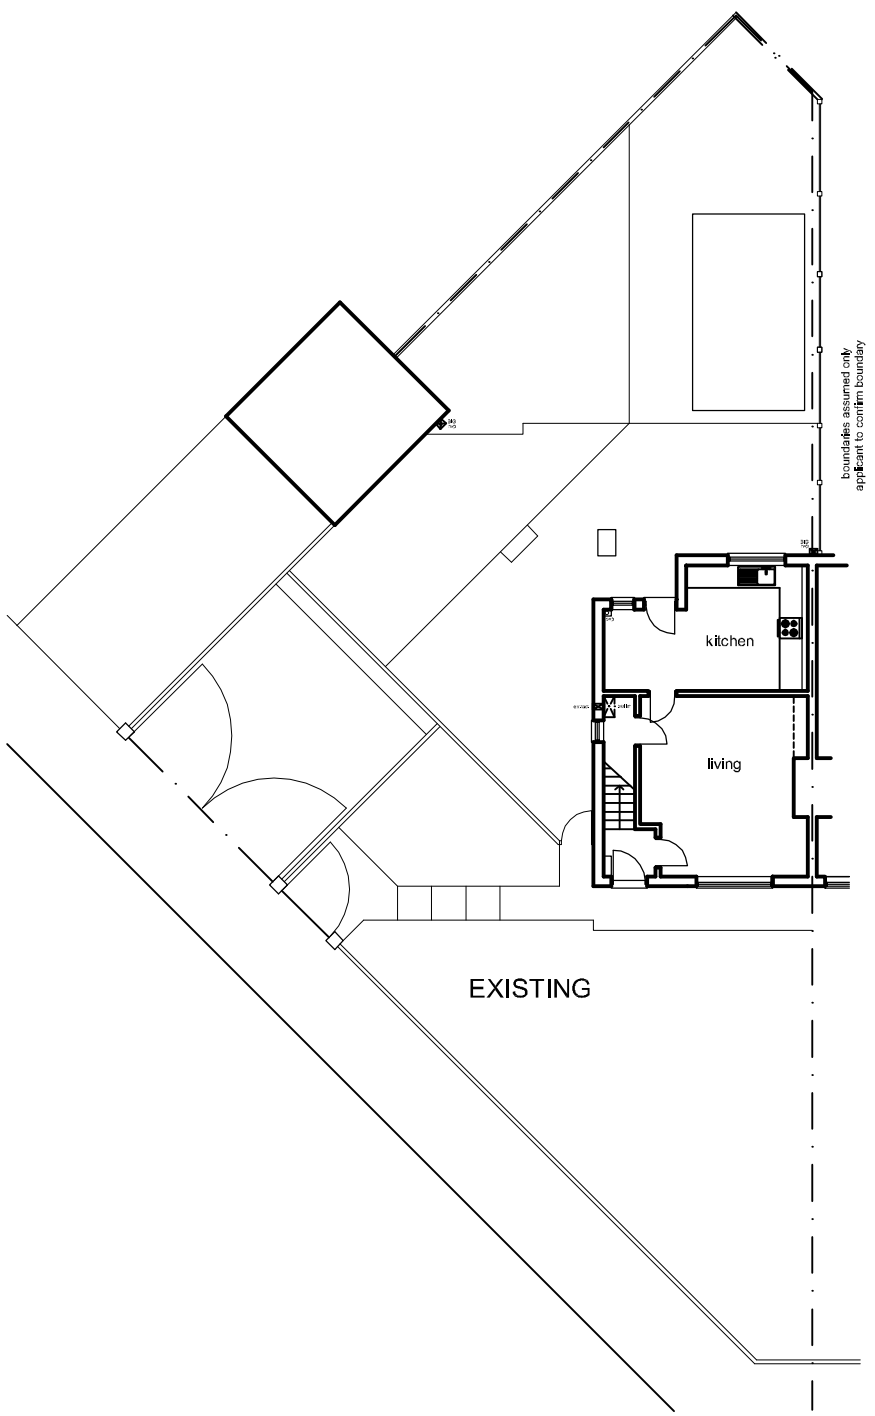
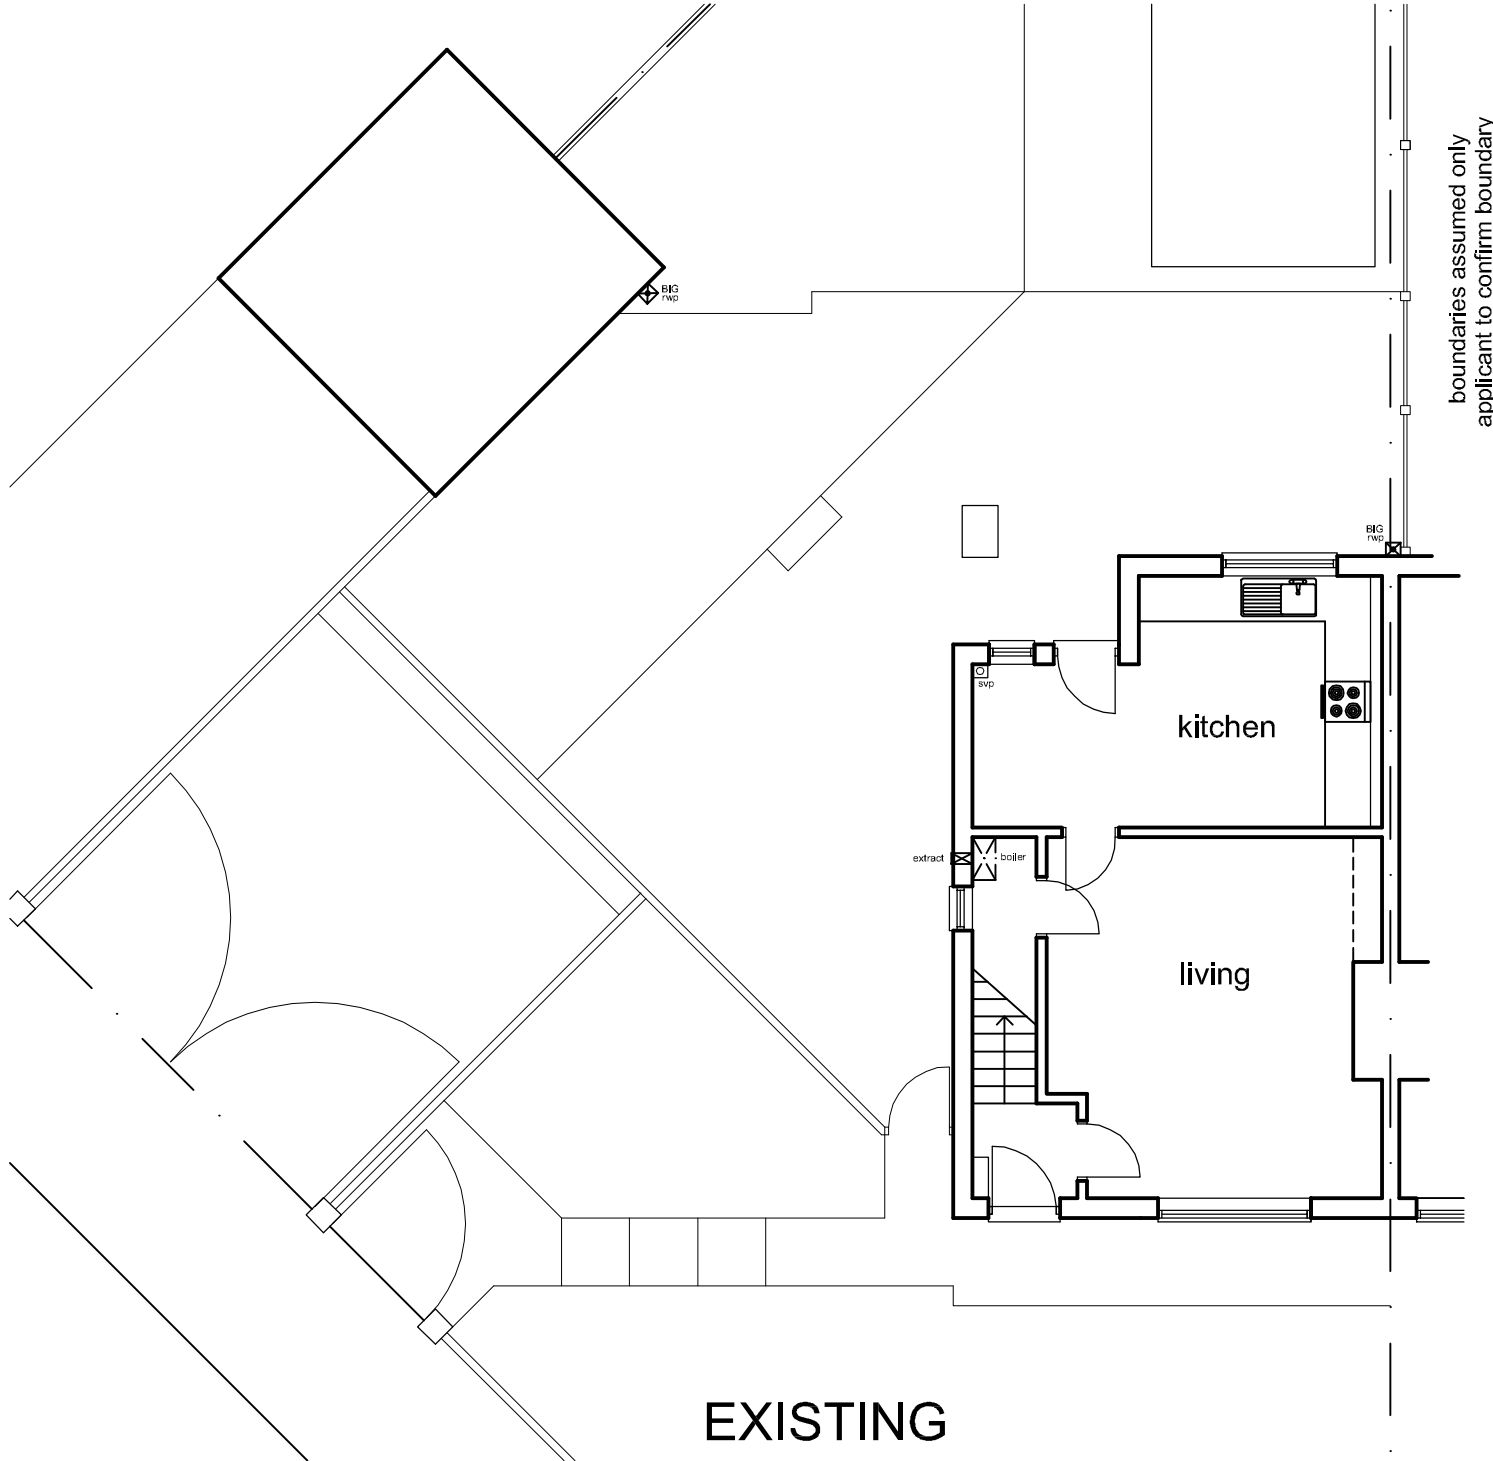




Do not scale off this drawing.
All dimensions to be checked on site
prior to commencing works.

Dimensions to suit overall existing
dimensions
Applicant to confirm boundary.
Drawings to be read in conjunction.
This drawing is for the purpose of
obtaining Local Authority approvals
only and may not contain a full
specification of the works.

Applicant should be aware that The
Party Wall Act may apply where
building work is on or near the
boundary.

©HOGAN

LOCATION PLAN 1:1250

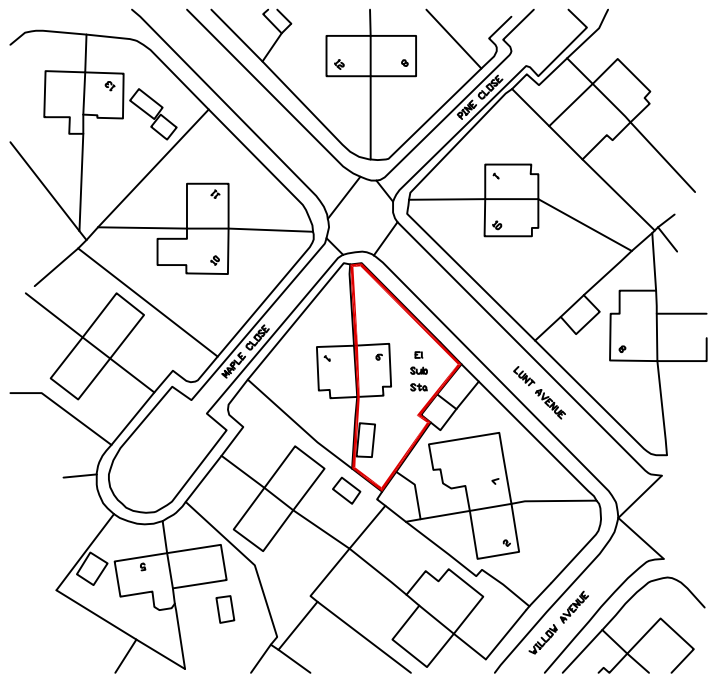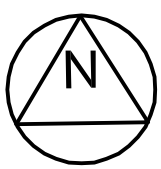

JOB. 9 LUNT AVENUE WHISTON	
TITLE. EXISTING PLAN	
HoganDrawingShop 61 BOXDALE ROA LIVERPOOL L18 5EN 0151 733 9314	
DWG. NO. 1539-01	REV. NO.
SCALE 1/100 1/200	DATE APR22