




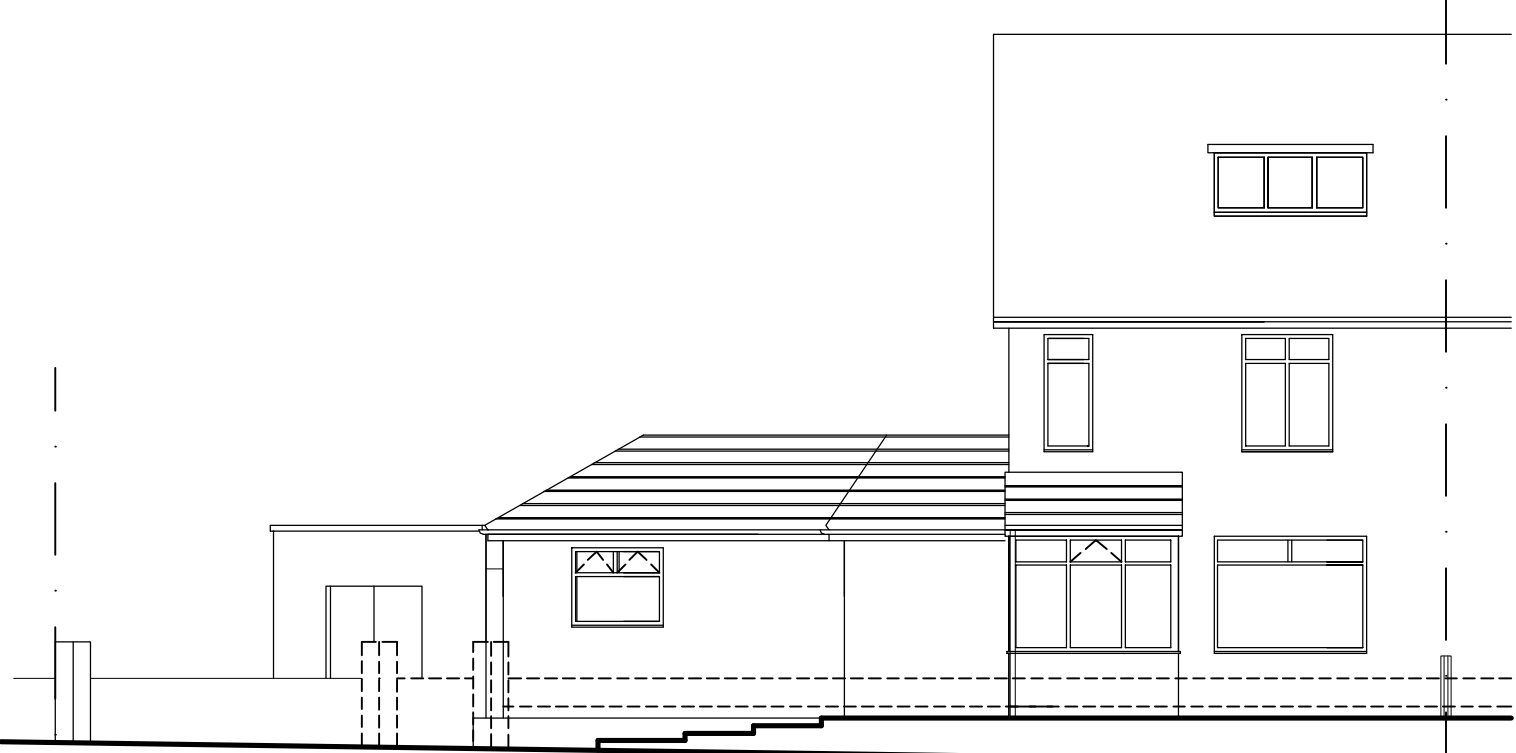

FRONT PROPOSED B

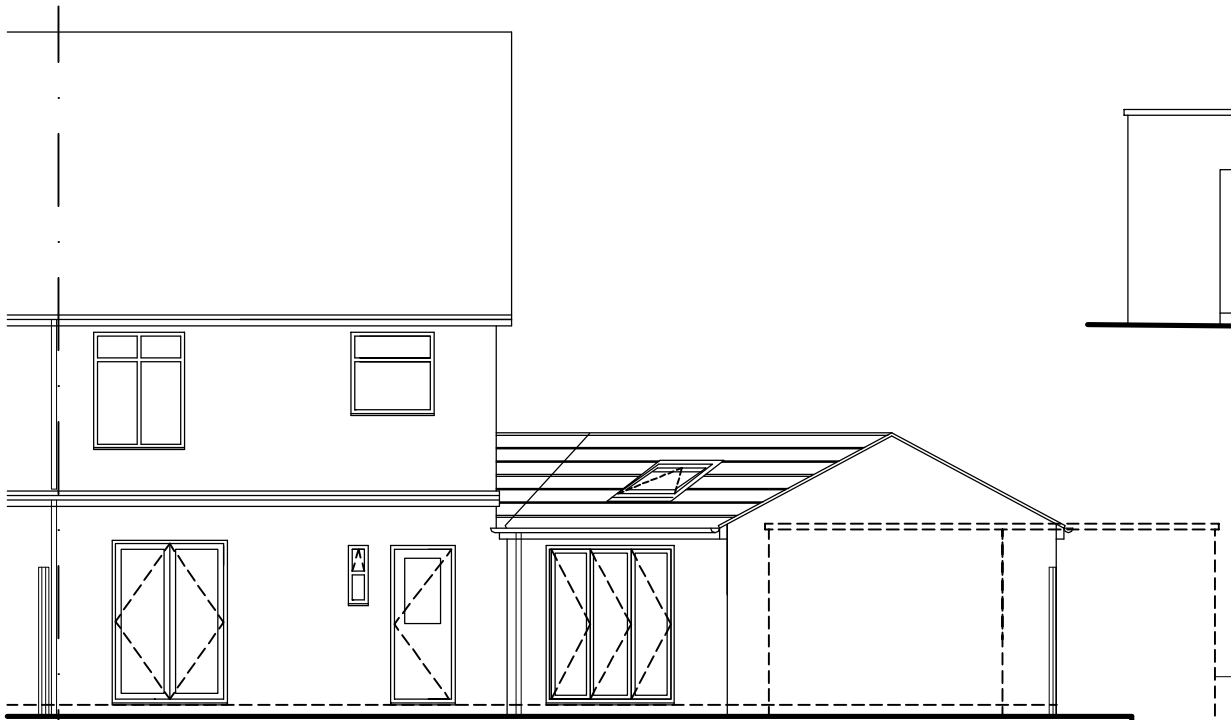


REAR PROPOSED

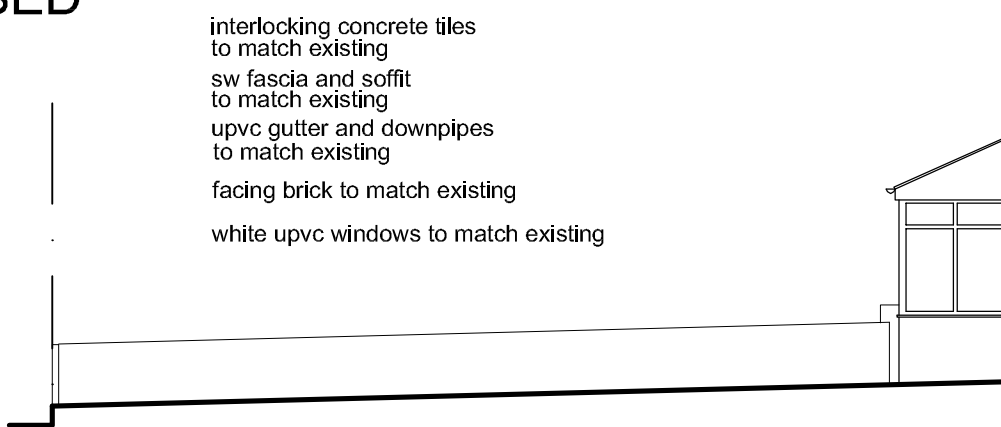


SIDE PROPOSED

interlocking concrete tiles
to match existing
sw fascia and soffit
to match existing
upvc gutter and downpipes
to match existing
facing brick to match existing
white upvc windows to match existing

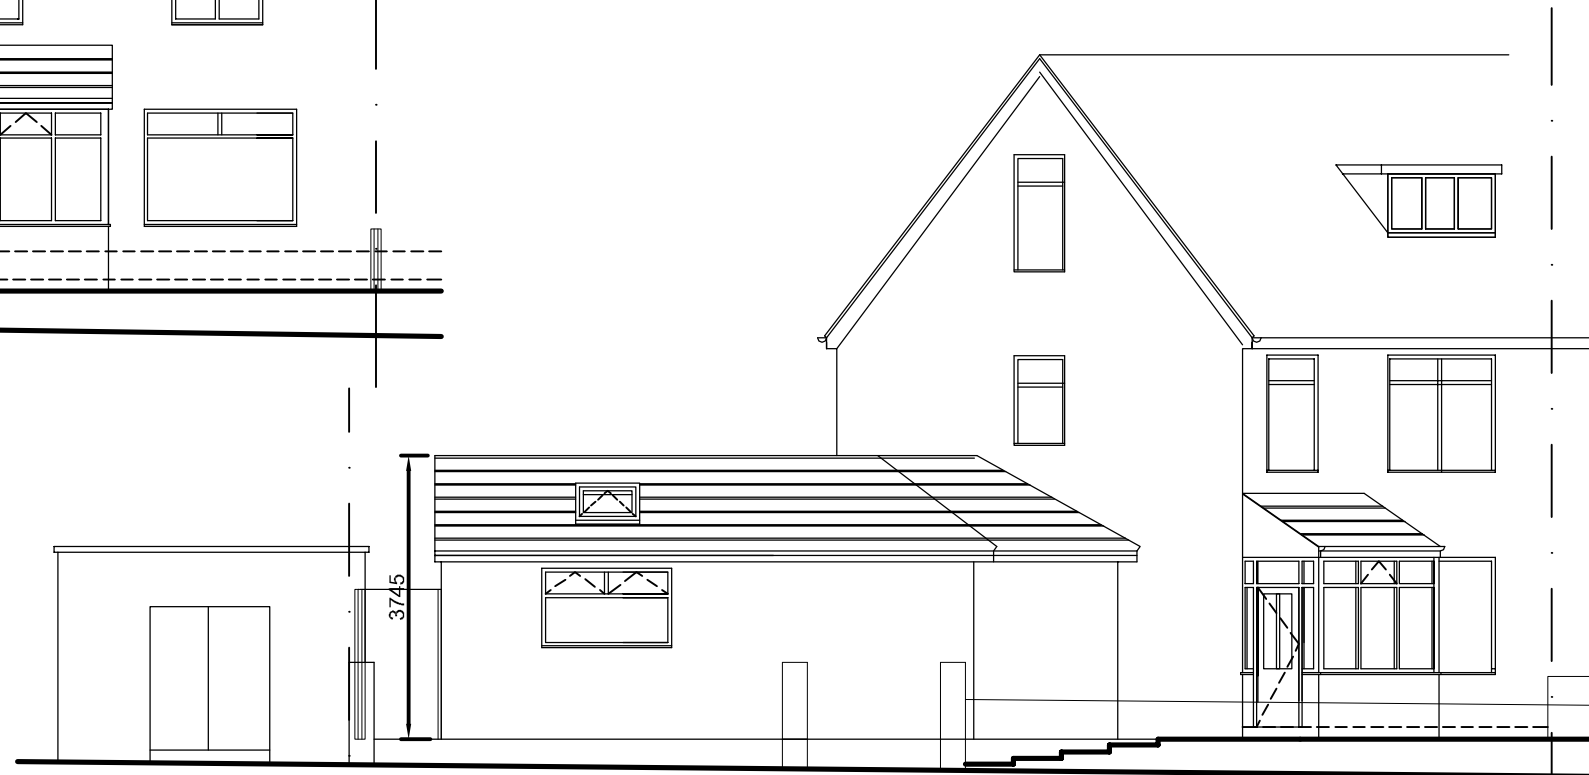

SIDE PROPOSED B

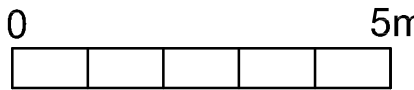

Do not scale off this drawing.
All dimensions to be checked on site
prior to commencing works.

Dimensions to suit overall existing
dimensions
Applicant to confirm boundary.
Drawings to be read in conjunction.
This drawing is for the purpose of
obtaining Local Authority approvals
only and may not contain a full
specification of the works.

Applicant should be aware that The
Party Wall Act may apply where
building work is on or near the
boundary.

©HOGAN	
JOB. 9 LUNT AVENUE WHISTON	
TITLE. PROPOSED ELEVATIONS	
HoganDrawingShop 61 BOXDALE ROA LIVERPOOL L18 5EN 0151 733 9314	
DWG. NO. 1539-04	REV. NO.
SCALE 1/100	DATE APR22