


This image includes the existing 2.6 meter high fence and shows how the proposal casts no additional shadow at 3pm on the winter solstice

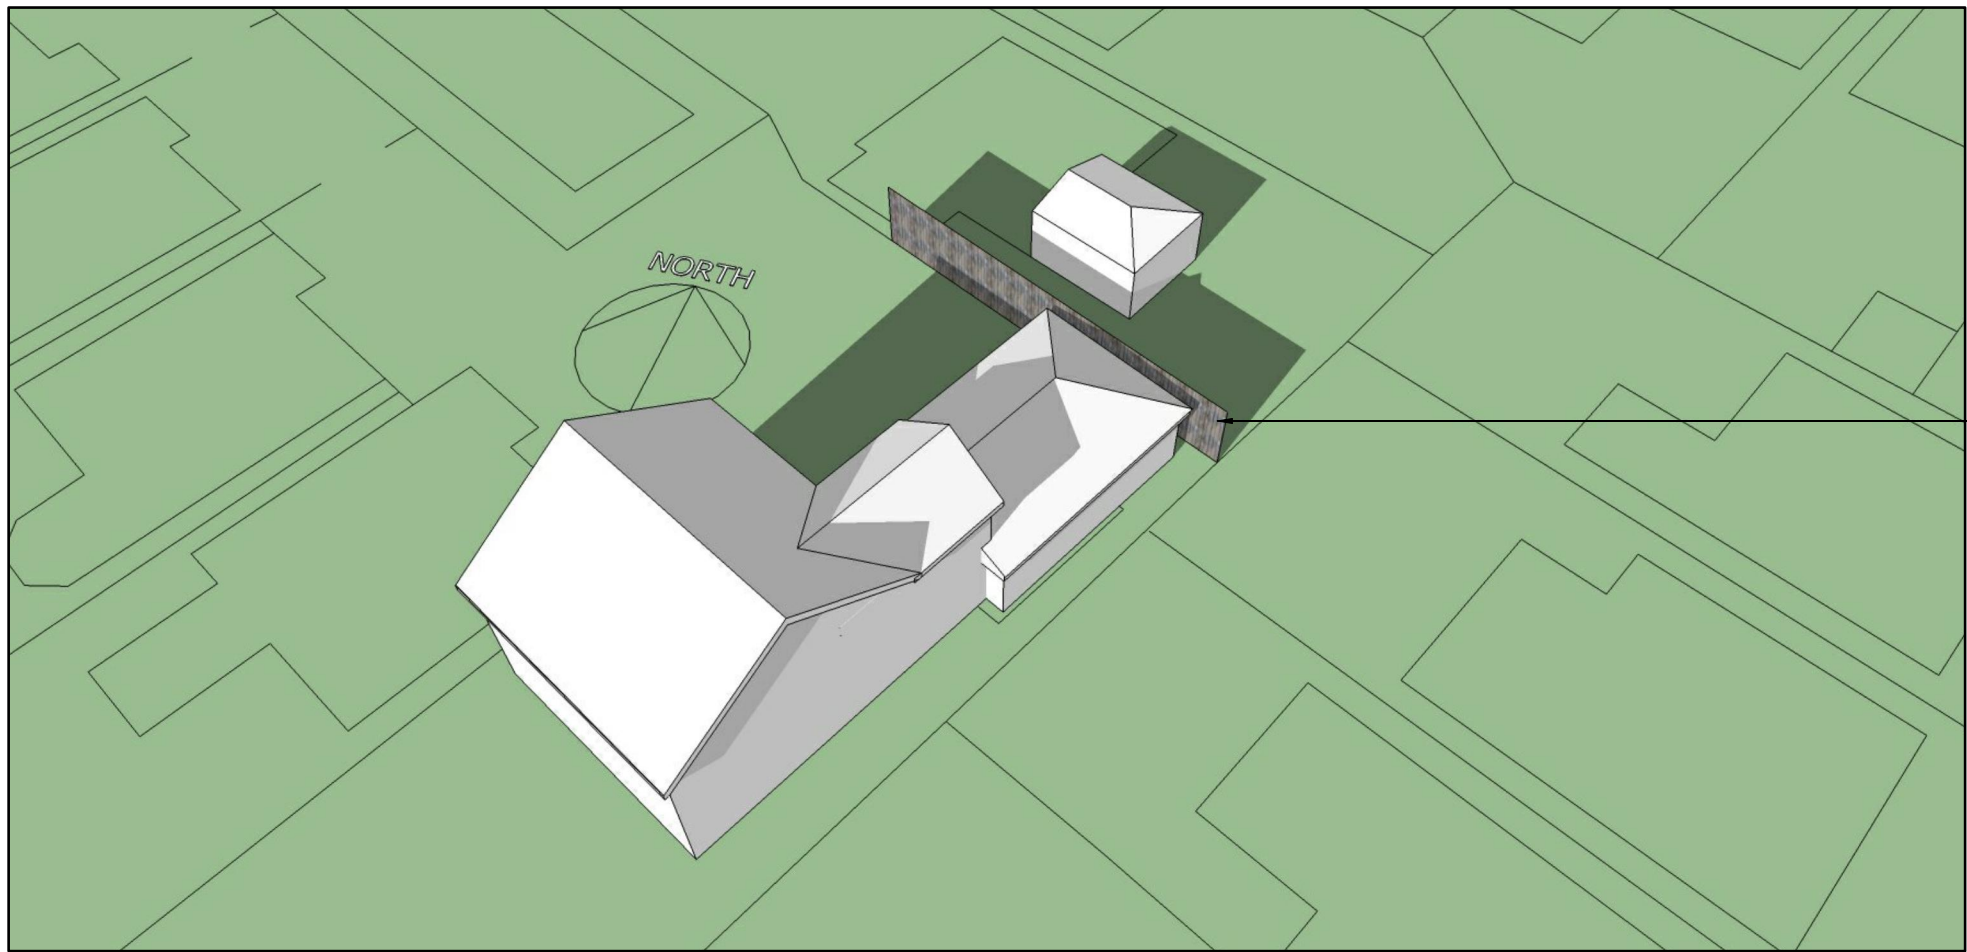

Existing 2.6m high fence

- 02/04/2026
Drawing Revisions

Project
23 Granborne Chase

Drawing Title
Light Study Showing 2.6m High Fence at 3pm on the winter solstice

	Drawing Number 26-12-LS04	Revision -
---	------------------------------	---------------

Scale NTS @ A3	Date April 26
-------------------	------------------

- COPYRIGHT RESERVED