

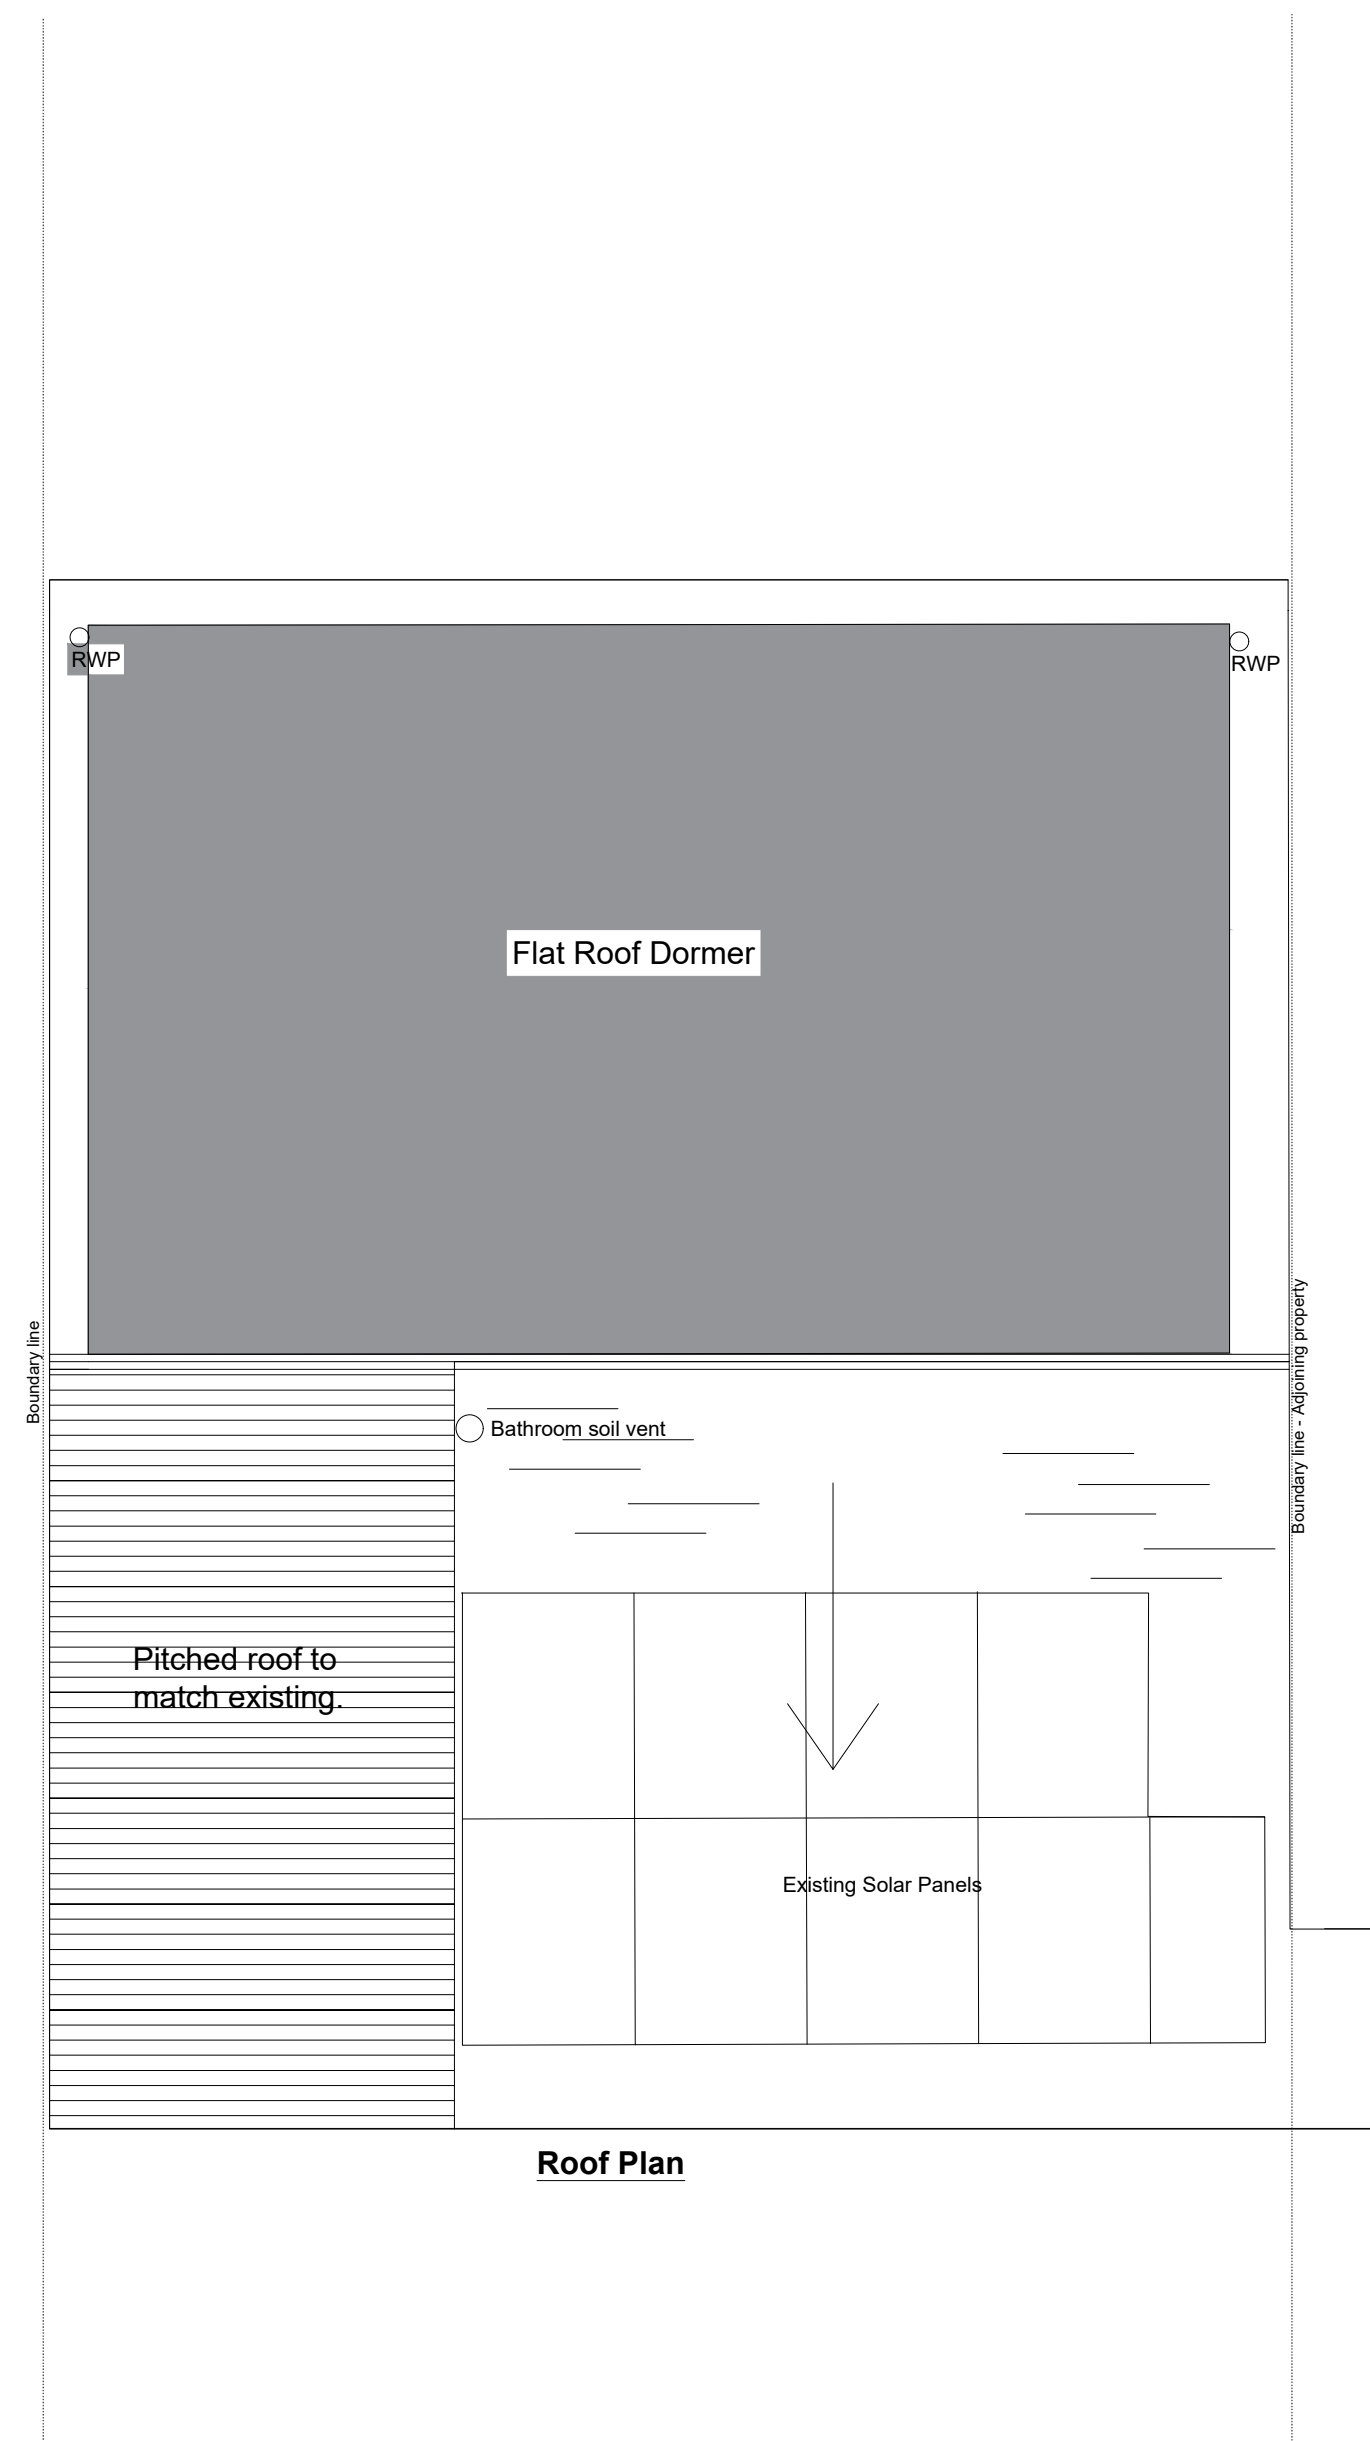
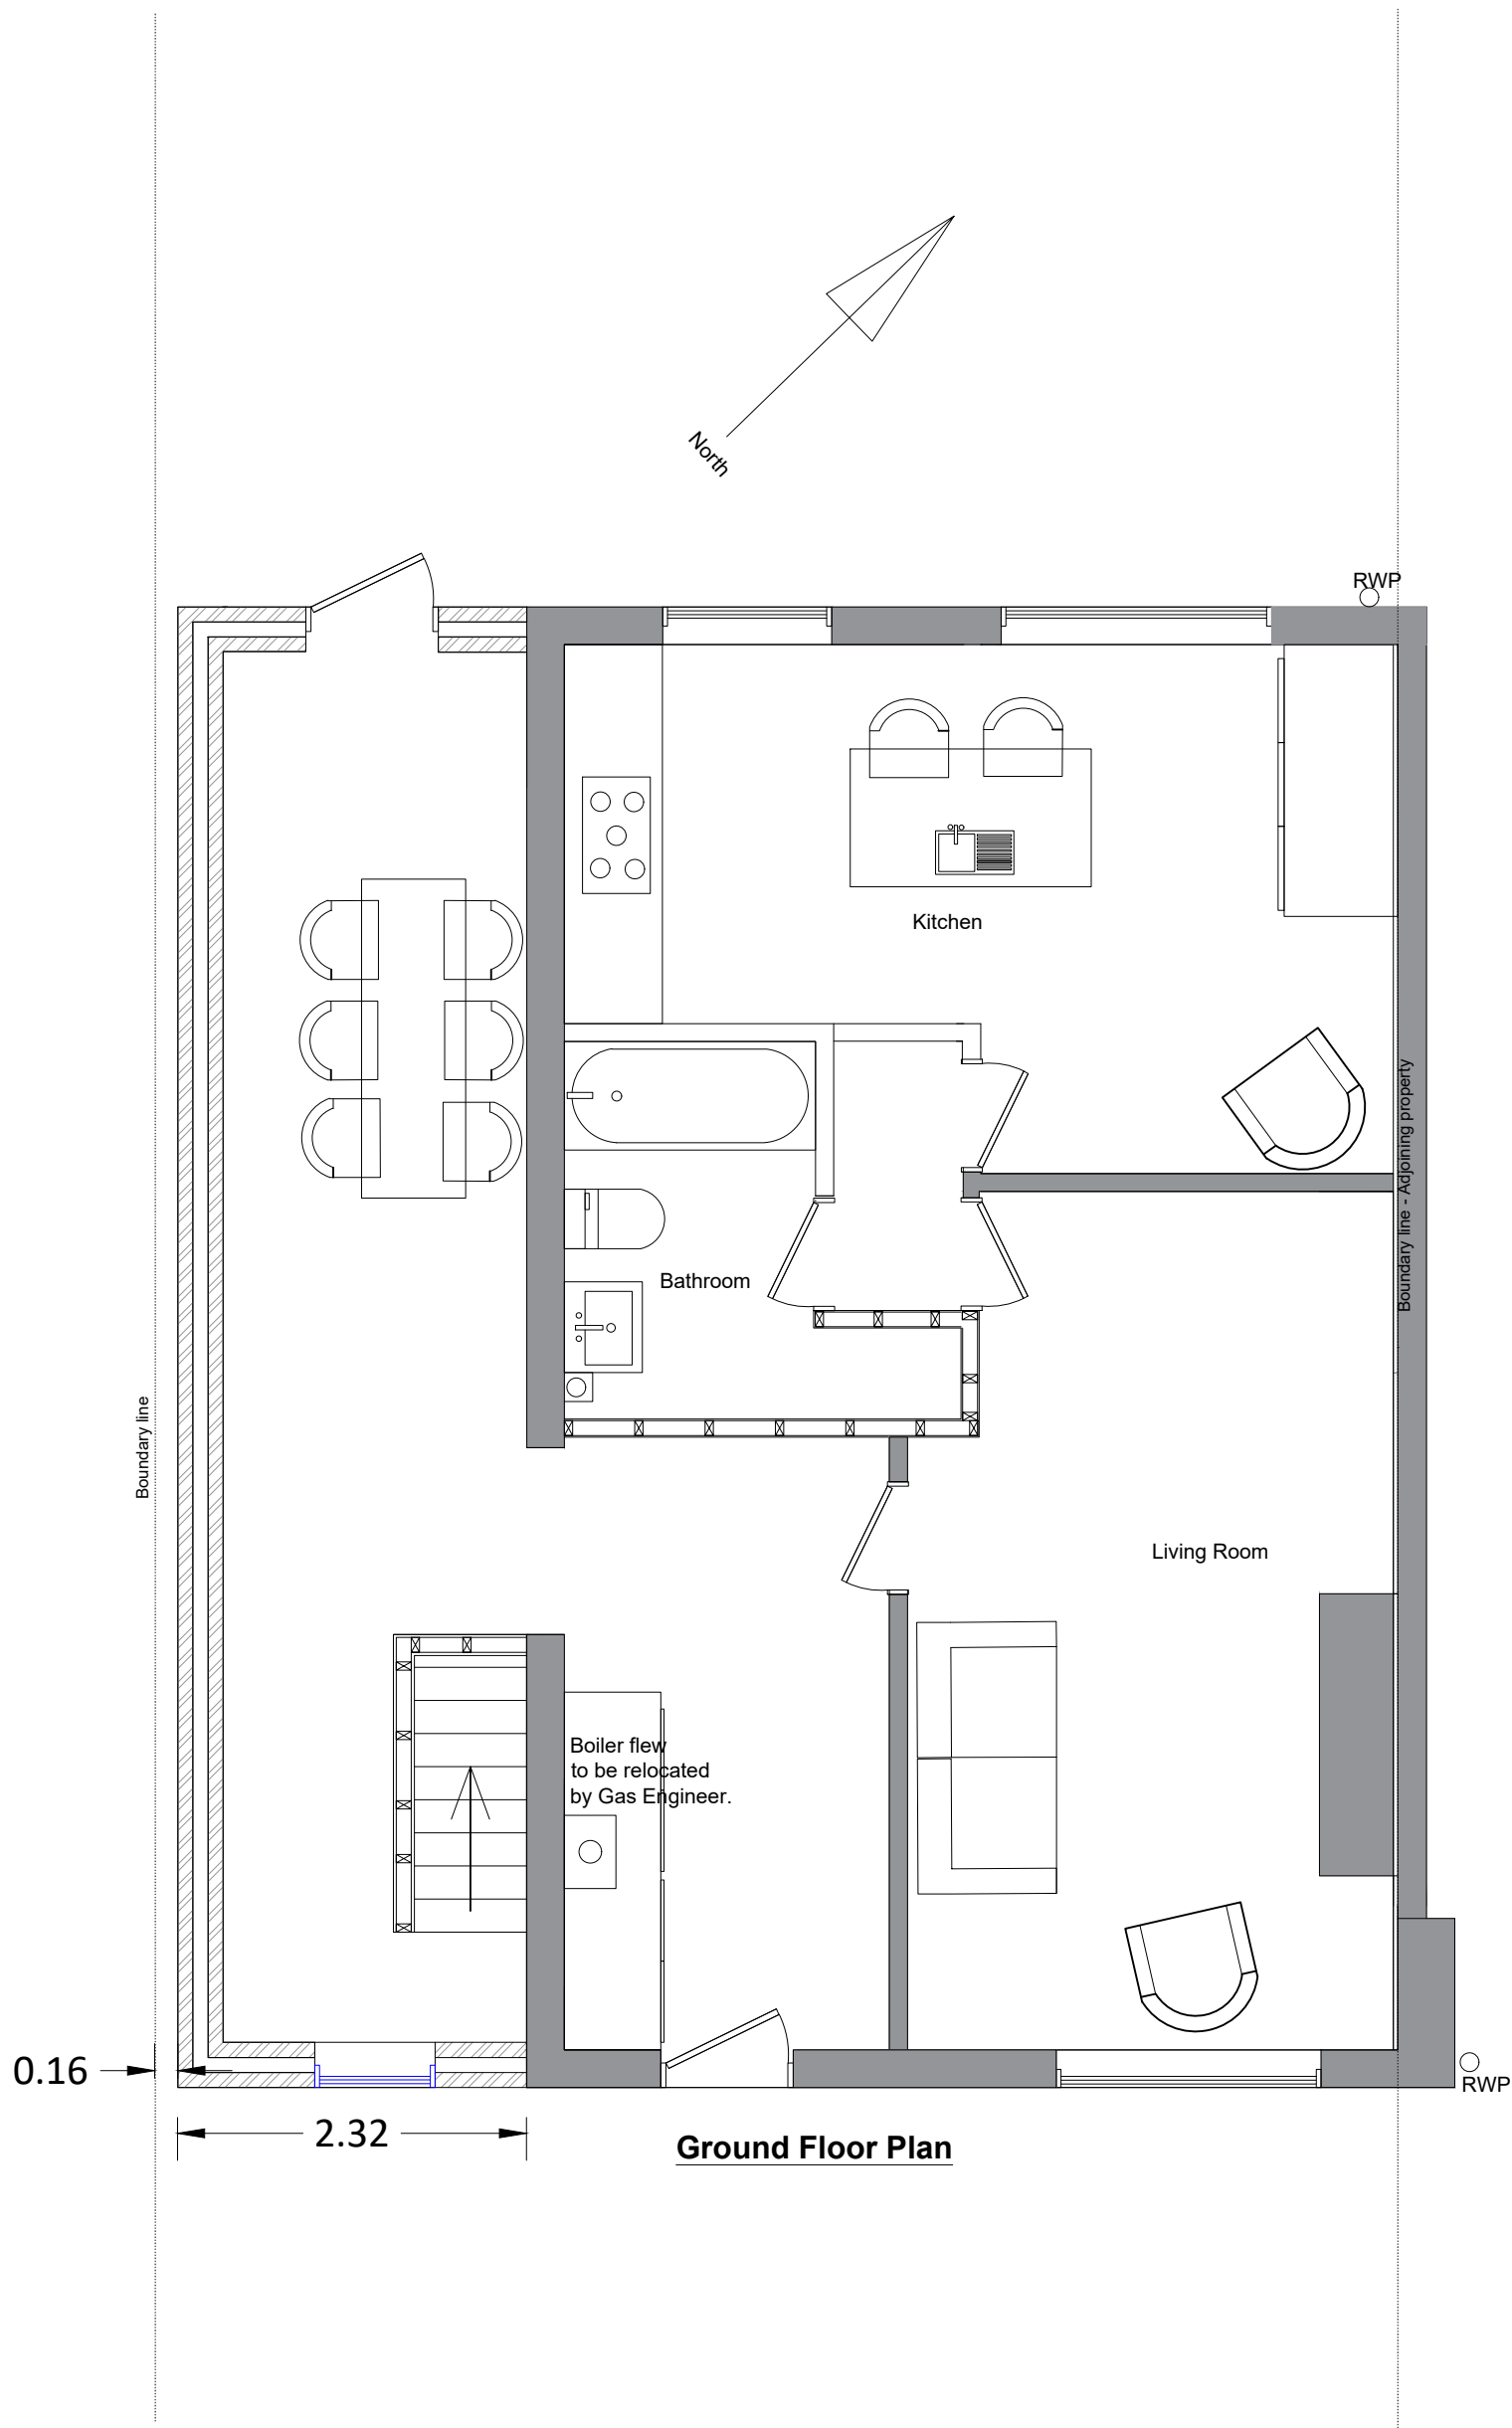


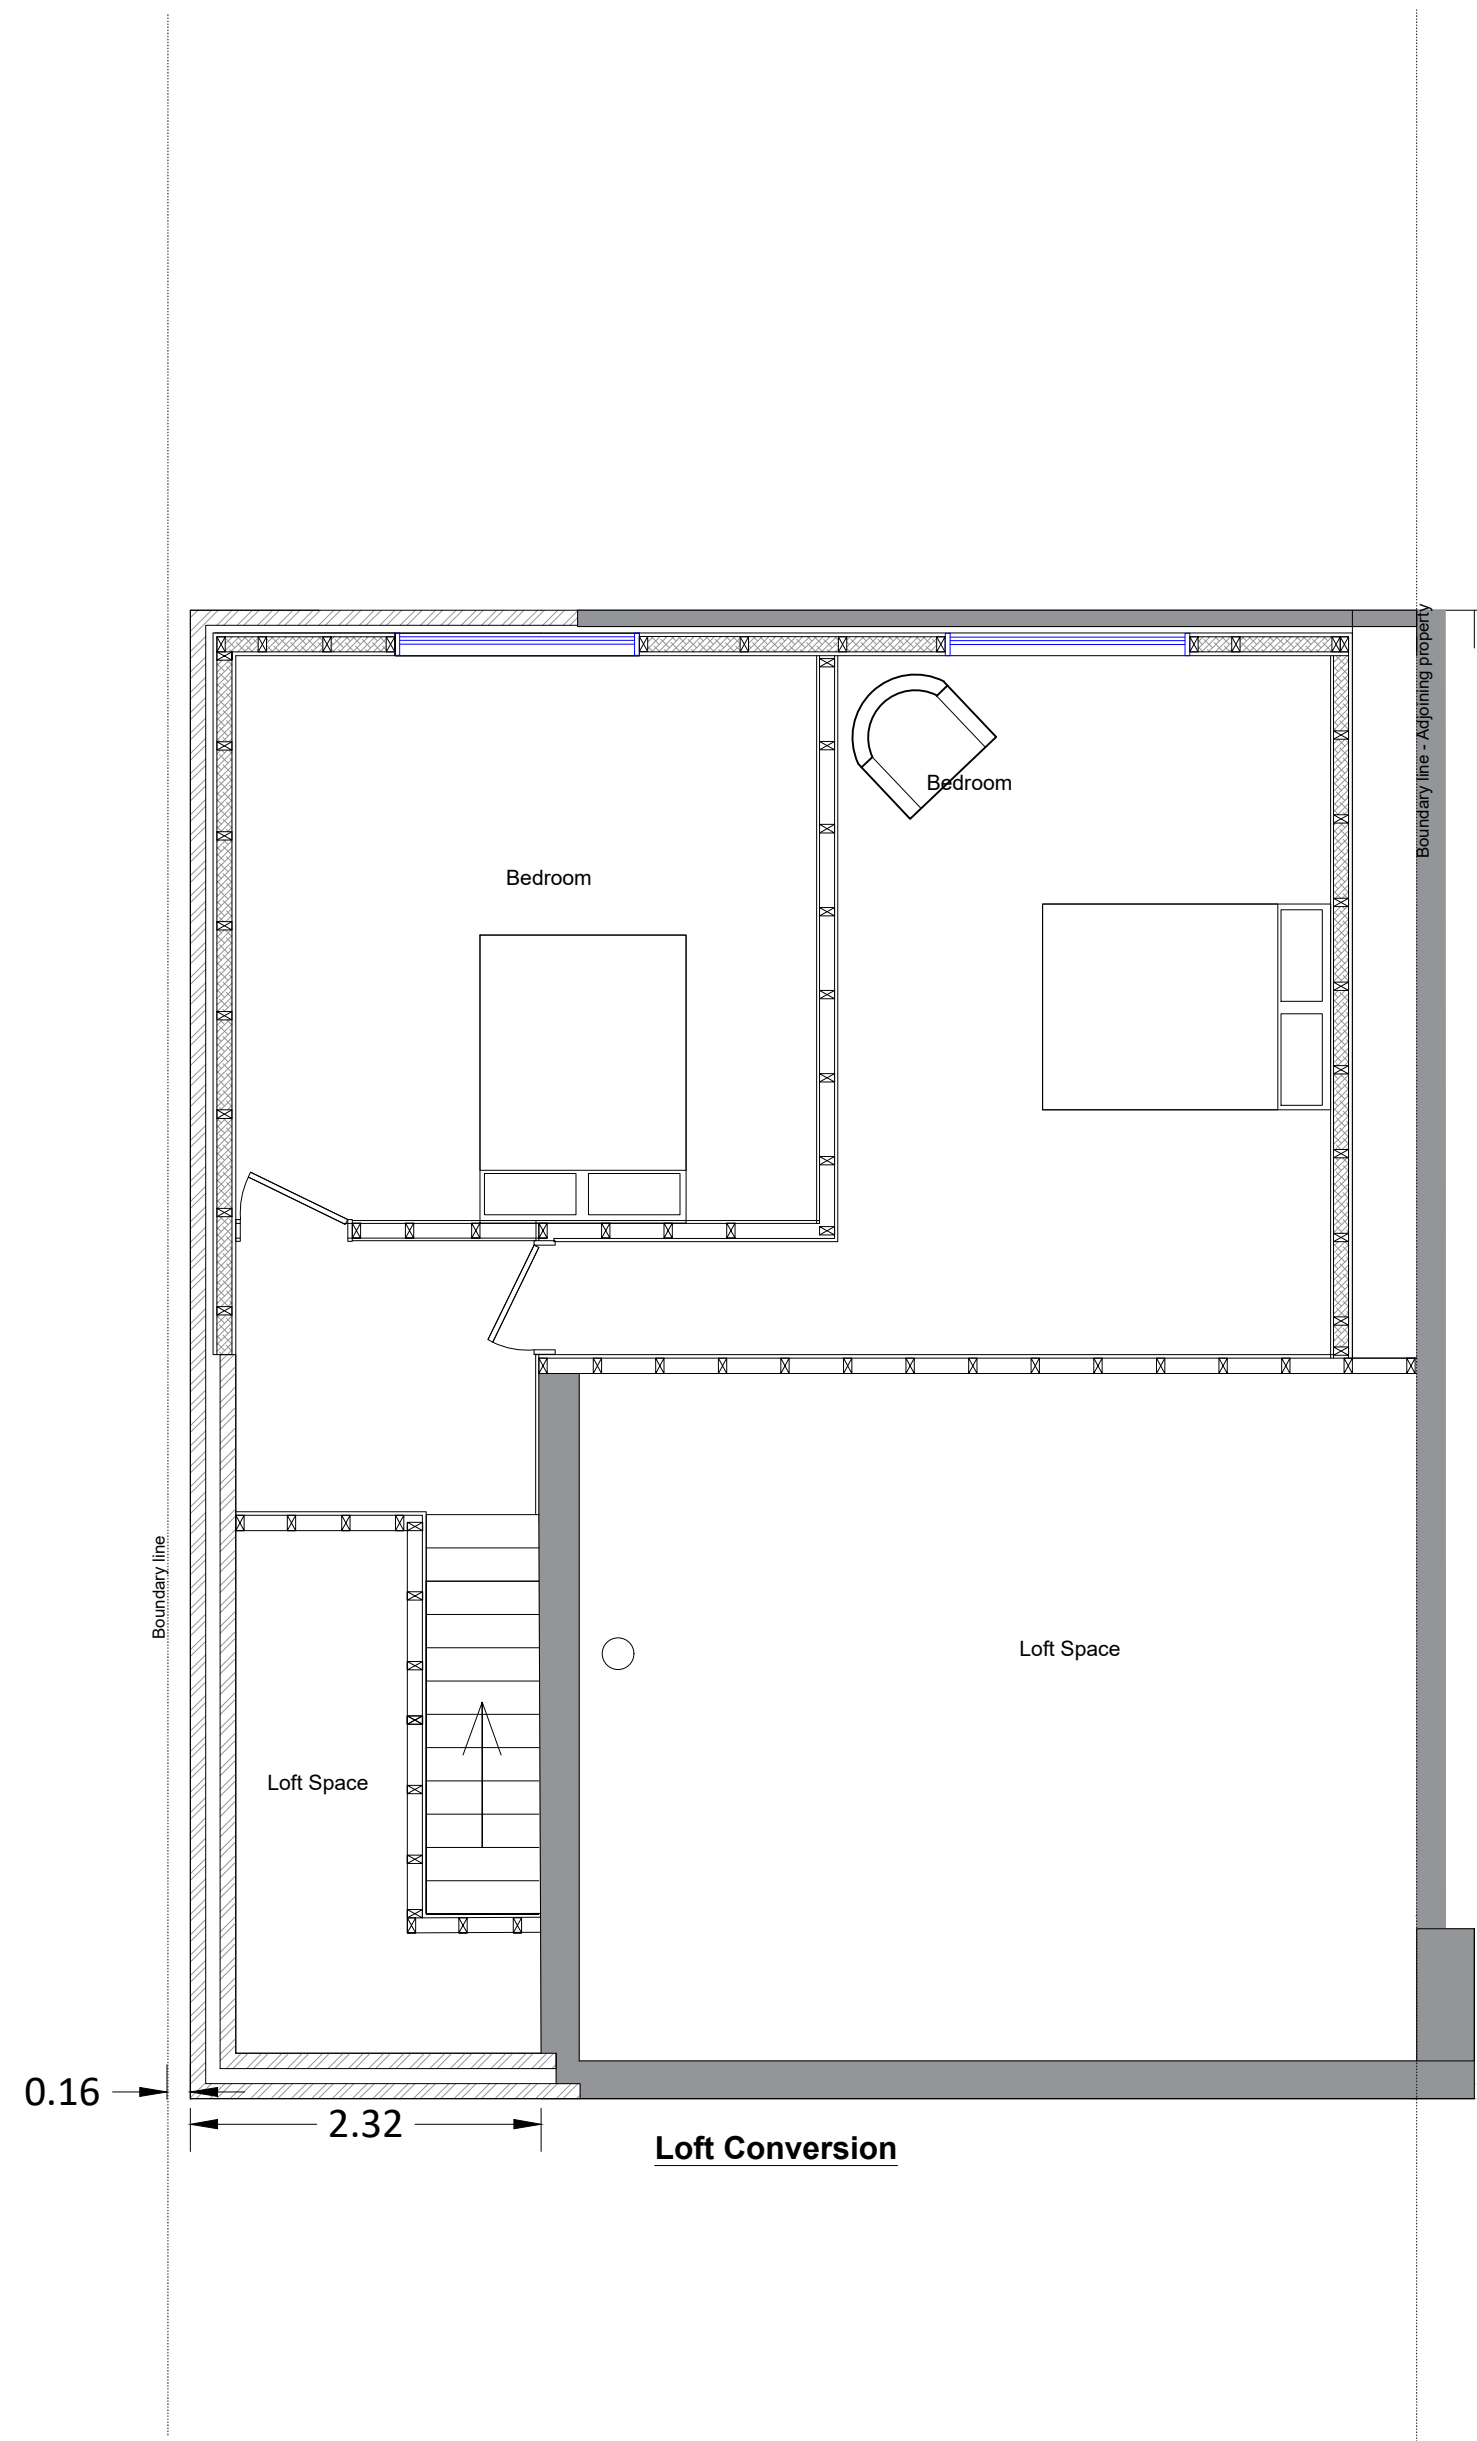

All works to conform to the Building Regulations 2010 and to the satisfaction of the building control officer.

All dimensions are approximate only and it is the contractor's responsibility to check all measurements on site and carry out the setting out. This drawing is to provide guidance it is the contractors responsibility to ensure all works adhere to the British standards.
All structural requirements to be as per the structural engineers detail.

The owner of the property should be aware of their responsibilities and the neighboring properties rights under the party wall act 1996.

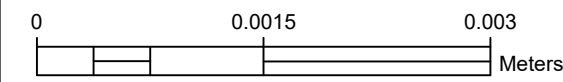

Address
16A Elstead Rd,
Kirkby,
Liverpool L32 4TF

Status
Planning application

DWG No. ER100/PRO/02

Client
Lewis Crosbie
Ellen Green

Do not Scale

Drawing Title
Proposed Front, Rear Dormer and Side
Extension - Plans

Scale 1:50 / A1

Rev D - April 26 - Revised showing dormer offset boundary
Rev C - April 26 - Revised showing proposed kitchen location.
Rev B - April 26 - Revised following planning communications,
rear dormer.
Rev A - Jan 26 - Initial plans

Revision - D

Drawn By. Stuart Melia

Melia Design - Scarisbrick, L40 9AB
Contact no. - 07393297313