


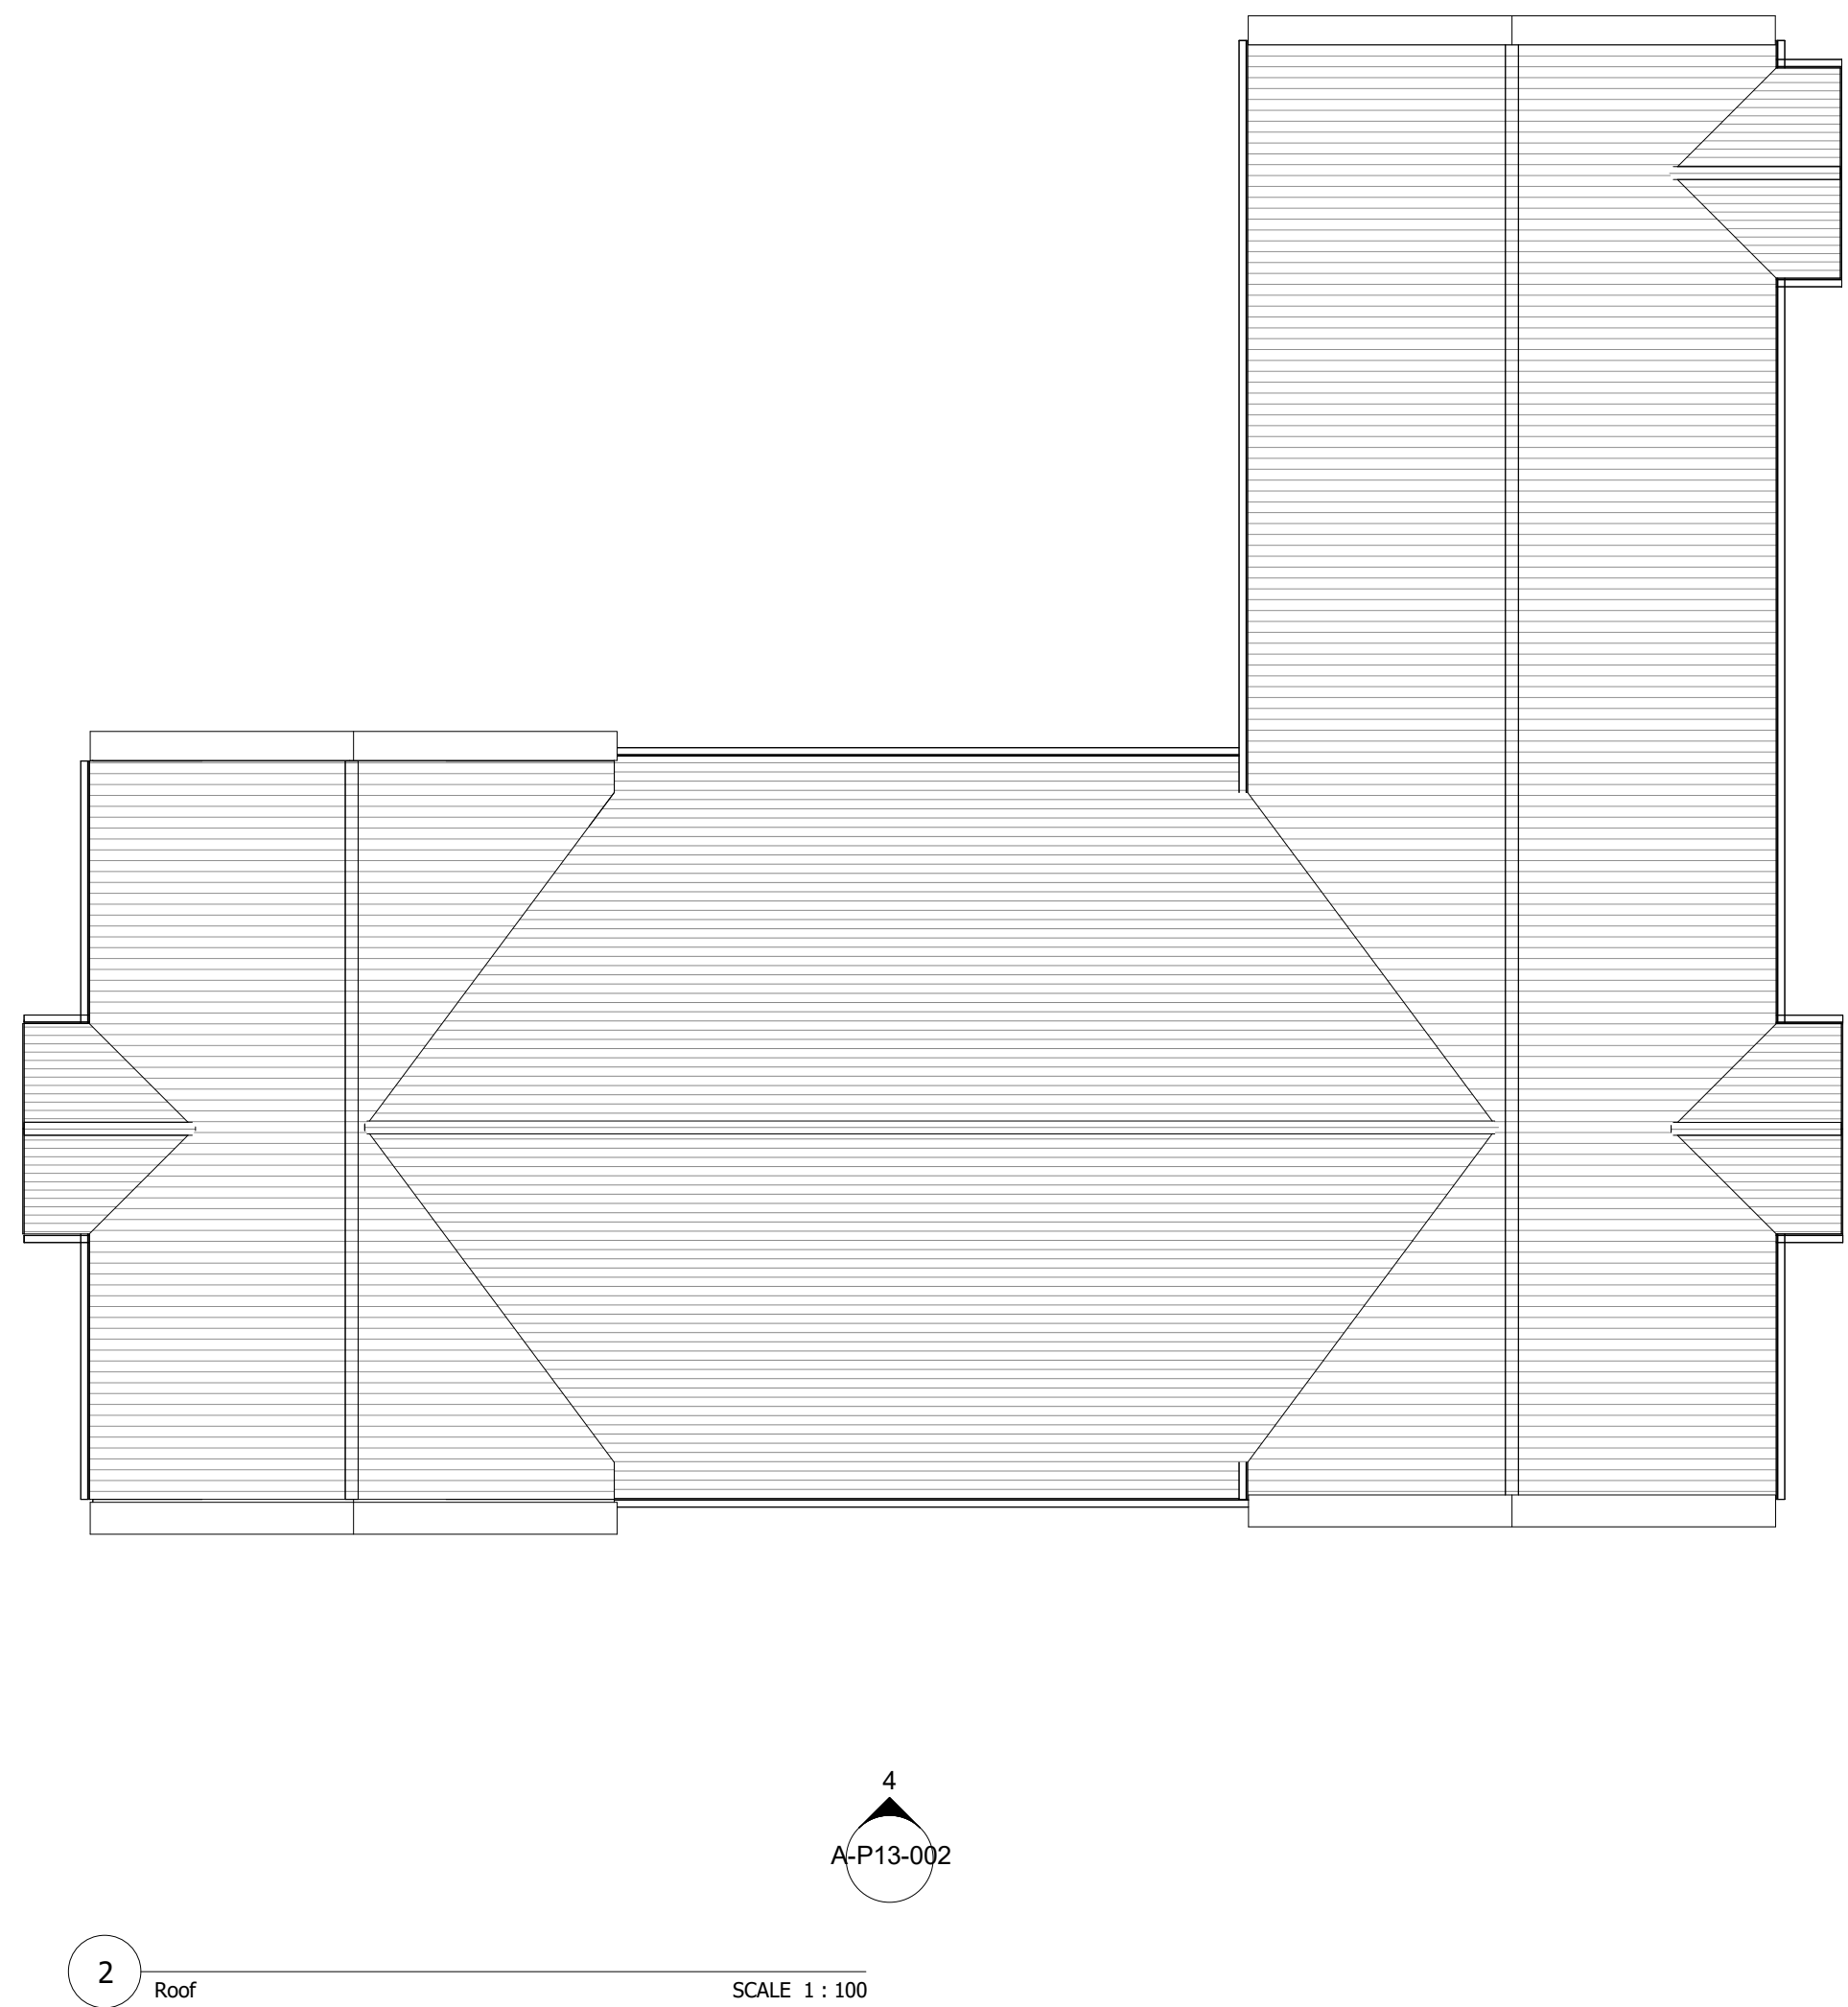

PLANNING

Project
Halsnead Garden Village
RM Application
Drawing Title
Apartment Block B
GA Plans - 2nd & Roof

Date	Scale	Drawn by	Check by
10/07/22	As indicated @ A1	Author	Designer
Project No	Drawing No	Revision	
33678	A-P11-003	P1	



Town Planning • Masterplanning & Urban Design • Architecture •
Landscape Planning & Design • Infrastructure & Environmental
Planning • Heritage • Graphic Communication •
Communications & Engagement • Development Economics

bartonwillmore.co.uk



Offices at Birmingham Bristol Cambridge Cardiff Ebbw Vale Edinburgh
Glasgow Leeds London Manchester Newcastle Reading Southampton