


The scaling of this drawing cannot be assured			
Revision		Date	Dm Ckd
A	Issued for Comment	07.10.22	
P1	Issued for Planning	27.01.23	IR DK

MATERIALS KEY

- Walls**
Red multi facing brick
Horizontal natural stone effect cast stone banding
- Windows**
Double glazed casement windows (white frames)
Natural stone effect cast stone cill (2 brick depth with 150mm stool)
Red brick flat arched lintel
- Doors**
Entrance door - glazed panel door with white frame and glazed top/ side panel
GF apartment doors - Composit panel doors painted in heritage colour (Colour TBC)
Canopy - GRP canopy in lead effect with decorative white brackets
- Roof**
100mm gauge grey/ blue clay roof tiles
Clipped eaves detail
White fascia/ soffit
Natural stone effect cast stone coping to parapet
Lead flashing throughout
Black gutter and downpipe

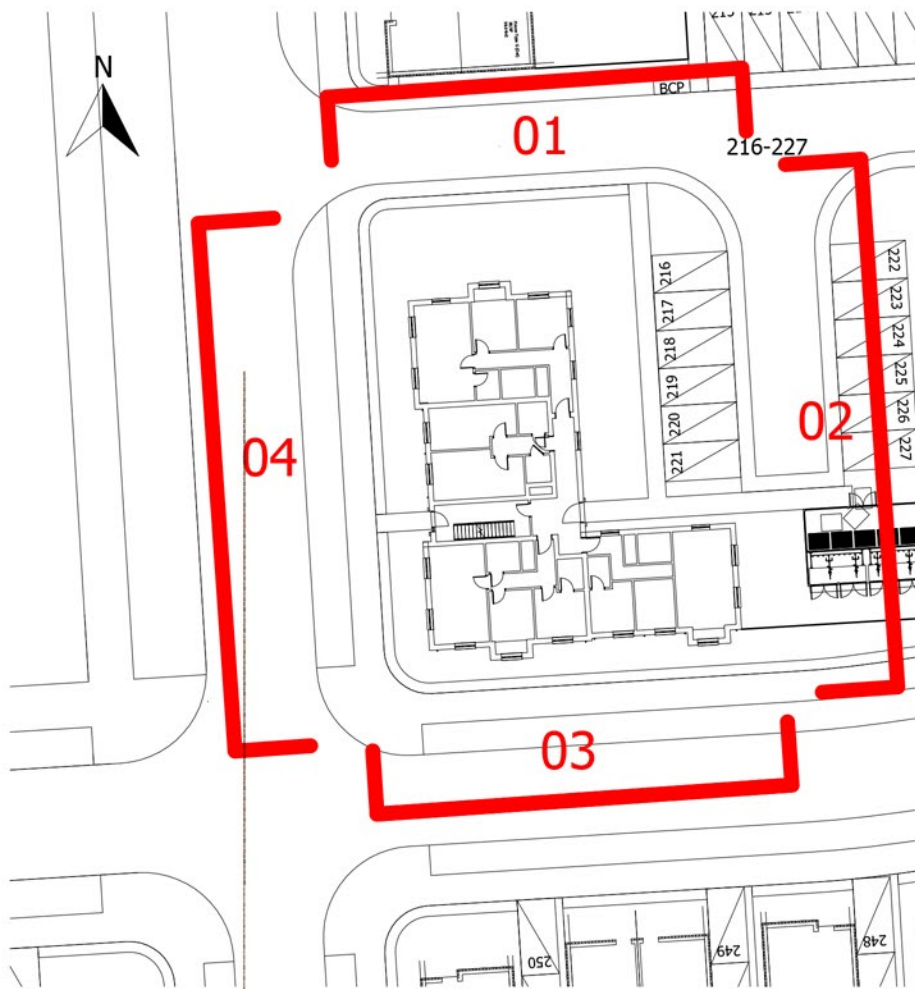

PLANNING

Project			
Halsnead Garden Village			
RM Application			
Drawing Title			
Apartment Block B			
GA Elevations			
Date	Scale	Drawn by	Check by
01/10/22	As indicated @ A1	DK	NC
Project No	Drawing No	Revision	
33678	A-P13-002	P1	



Town Planning • Masterplanning & Urban Design • Architecture •
Landscape Planning & Design • Infrastructure & Environmental
Planning • Heritage • Graphic Communication •
Communications & Engagement • Development Economics



Offices at Birmingham Bristol Cambridge Cardiff Ebbw Vale Edinburgh
Glasgow Leeds London Manchester Newcastle Reading Southampton

0m 2m 4m 6m 8m 10m
VISUAL SCALE 1:100 @ A1