




Elevation 1
1 : 200



Elevation 2
1 : 200

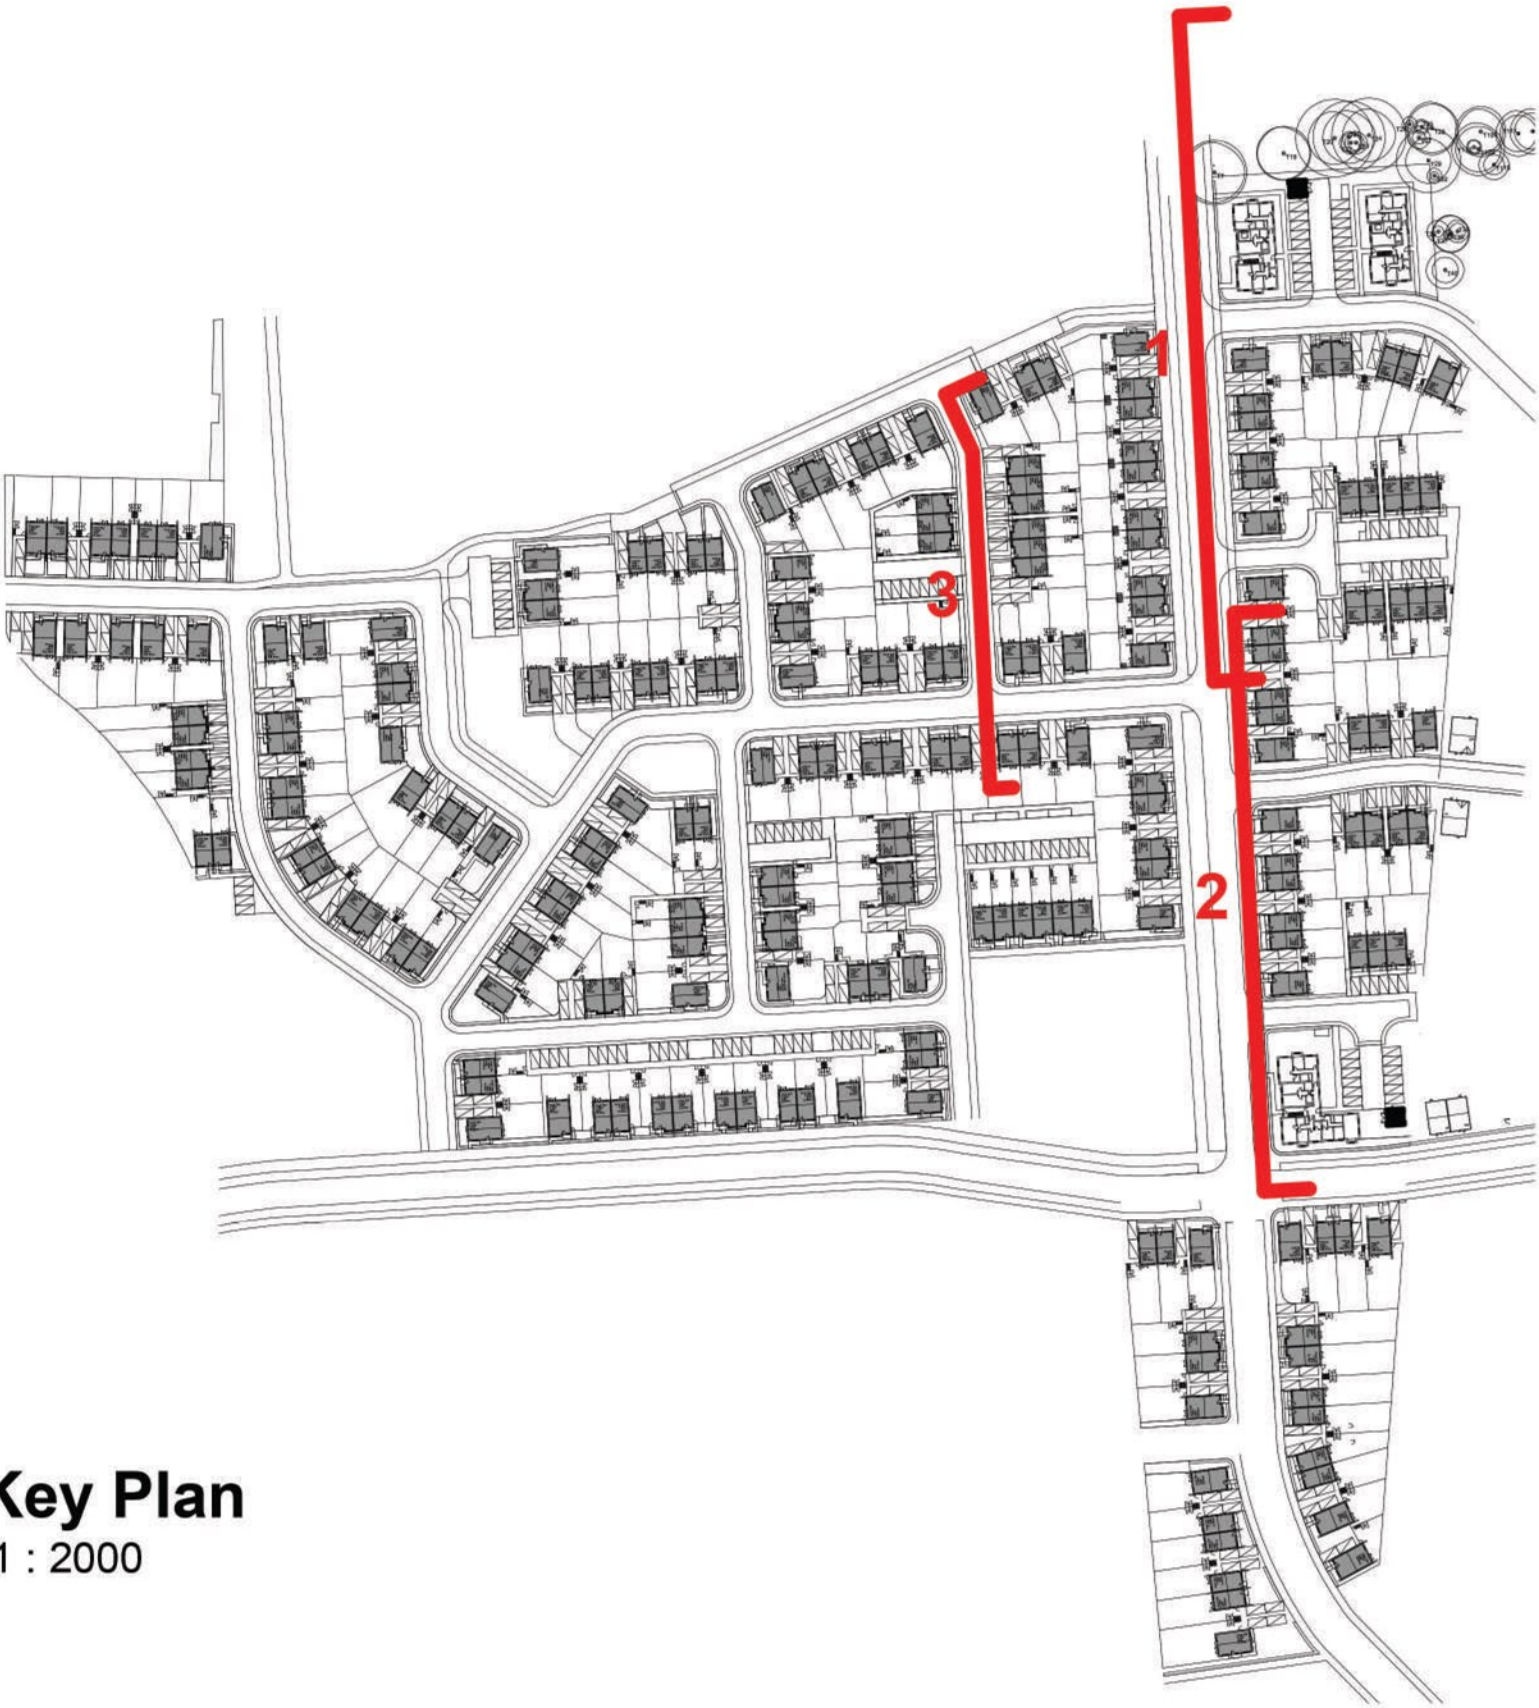

Key Plan
1 : 2000



Elevation 3
1 : 200

PLANNING

Project
HALSNEAD PARK RM APPLICATION

Drawing Title
Street Elevations 1,2&3

Date	Scale	Drawn by	Check by
28/07/23	As indicated @ A1	IR/DK	DK
Project No	Drawing No	Revision	
33678	A-P13-100	P1	

