




Elevation 4
1 : 200



Elevation 5
1 : 200

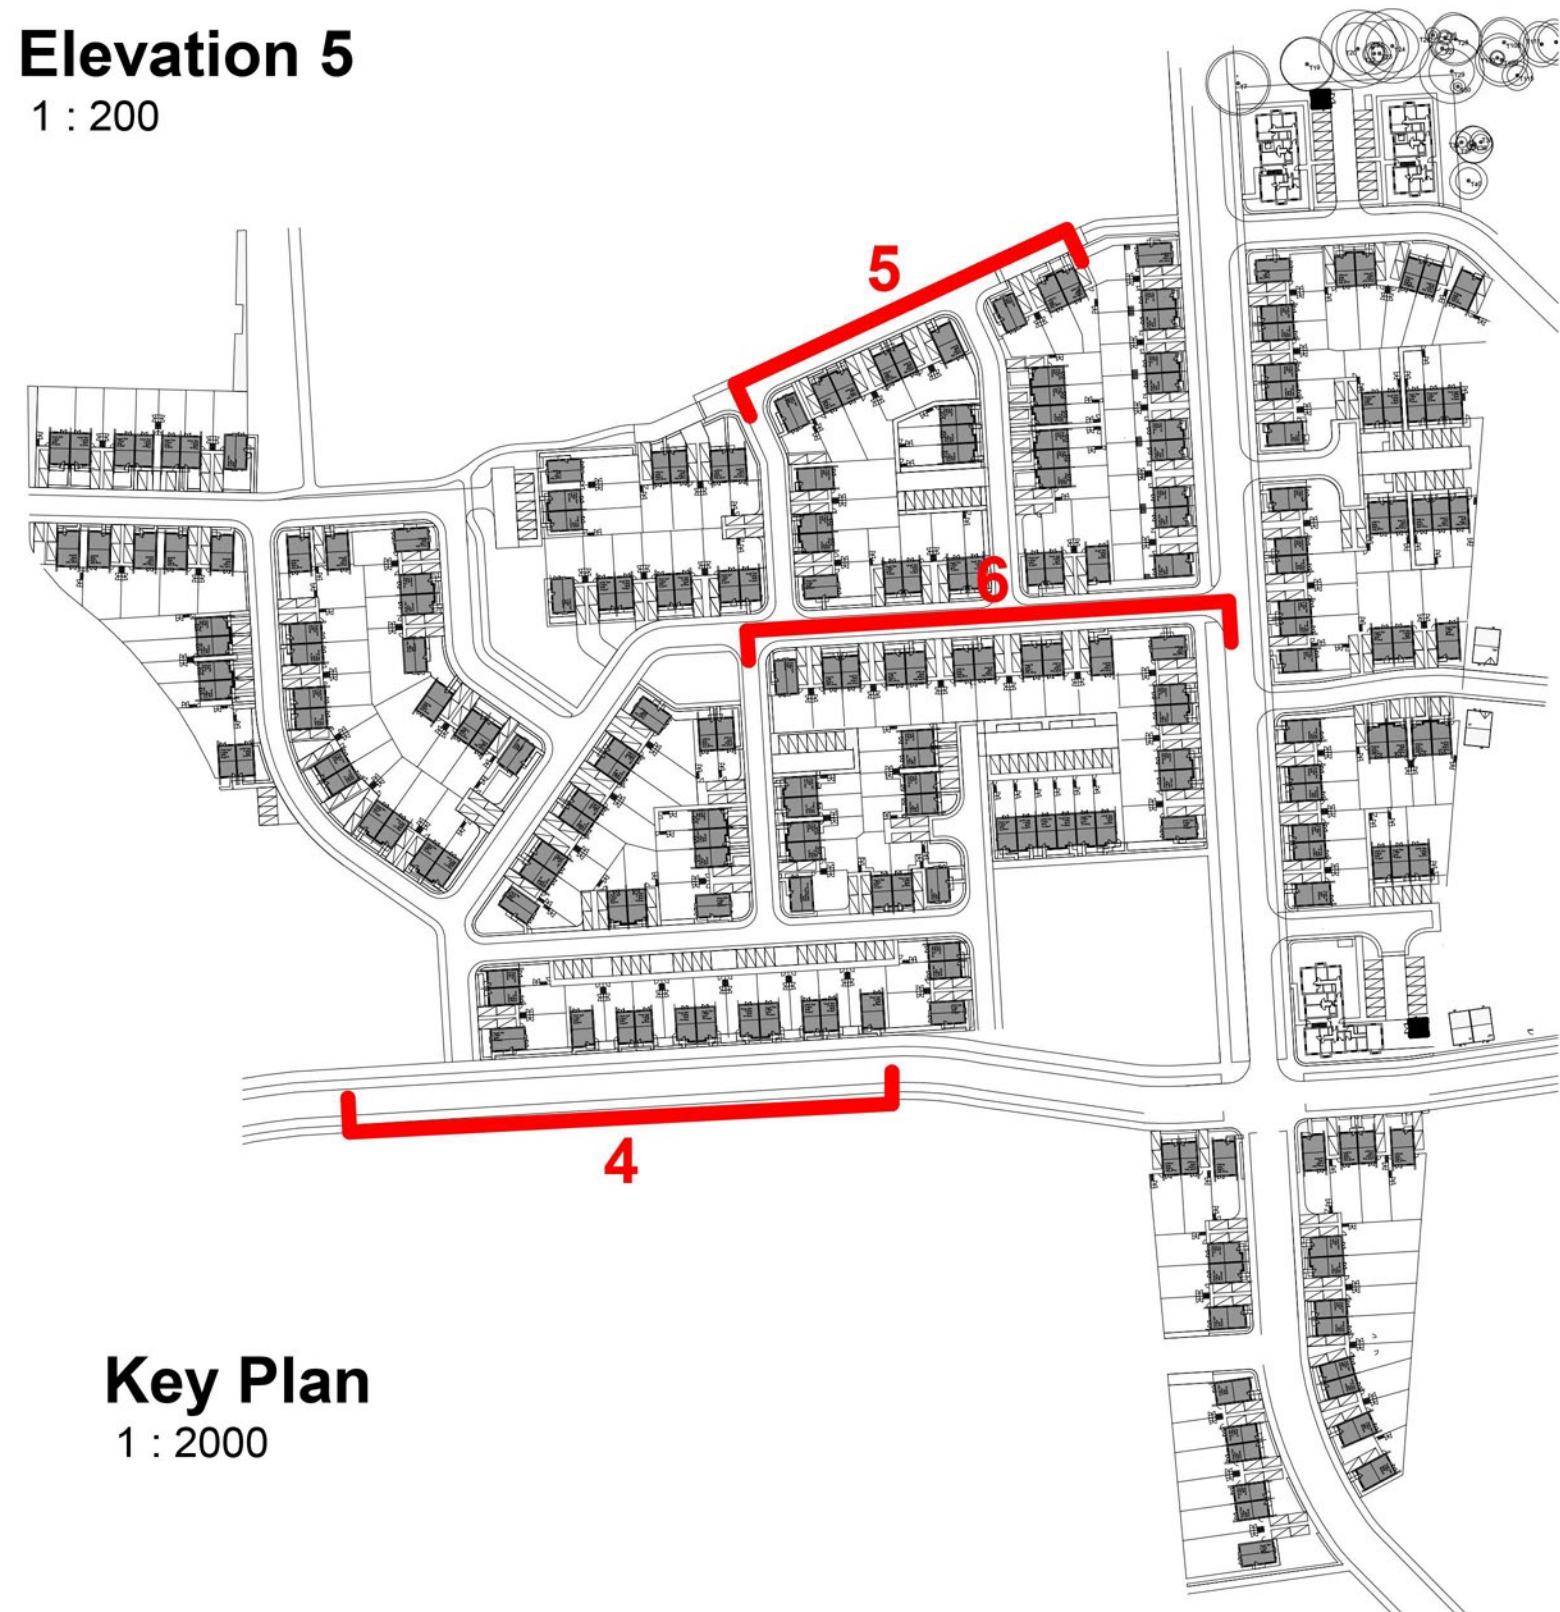

Key Plan
1 : 2000



Elevation 6
1 : 200

PLANNING

Project
HALSNEAD PARK RM APPLICATION

Drawing Title
Street Elevations 4,5&6

Date	Scale	Drawn by	Check by
28/07/23	As indicated @ A1	IR/DK	DK
Project No	Drawing No	Revision	
33678	A-P13-101	P1	



Town Planning • Masterplanning & Urban Design • Architecture •
Landscape Planning & Design • Infrastructure & Environmental
Planning • Heritage • Graphic Communication •
Communications & Engagement • Development Economics

bartonwillmore.co.uk



Offices at Birmingham Bristol Cambridge Cardiff Ebbw Vale Edinburgh
Glasgow Leeds London Manchester Newcastle Reading Southampton



VISUAL SCALE 1:50 @ A1