




Street Scene Elevation A-A facing Pilch Lane
(Street Scene Elevations indicative only)

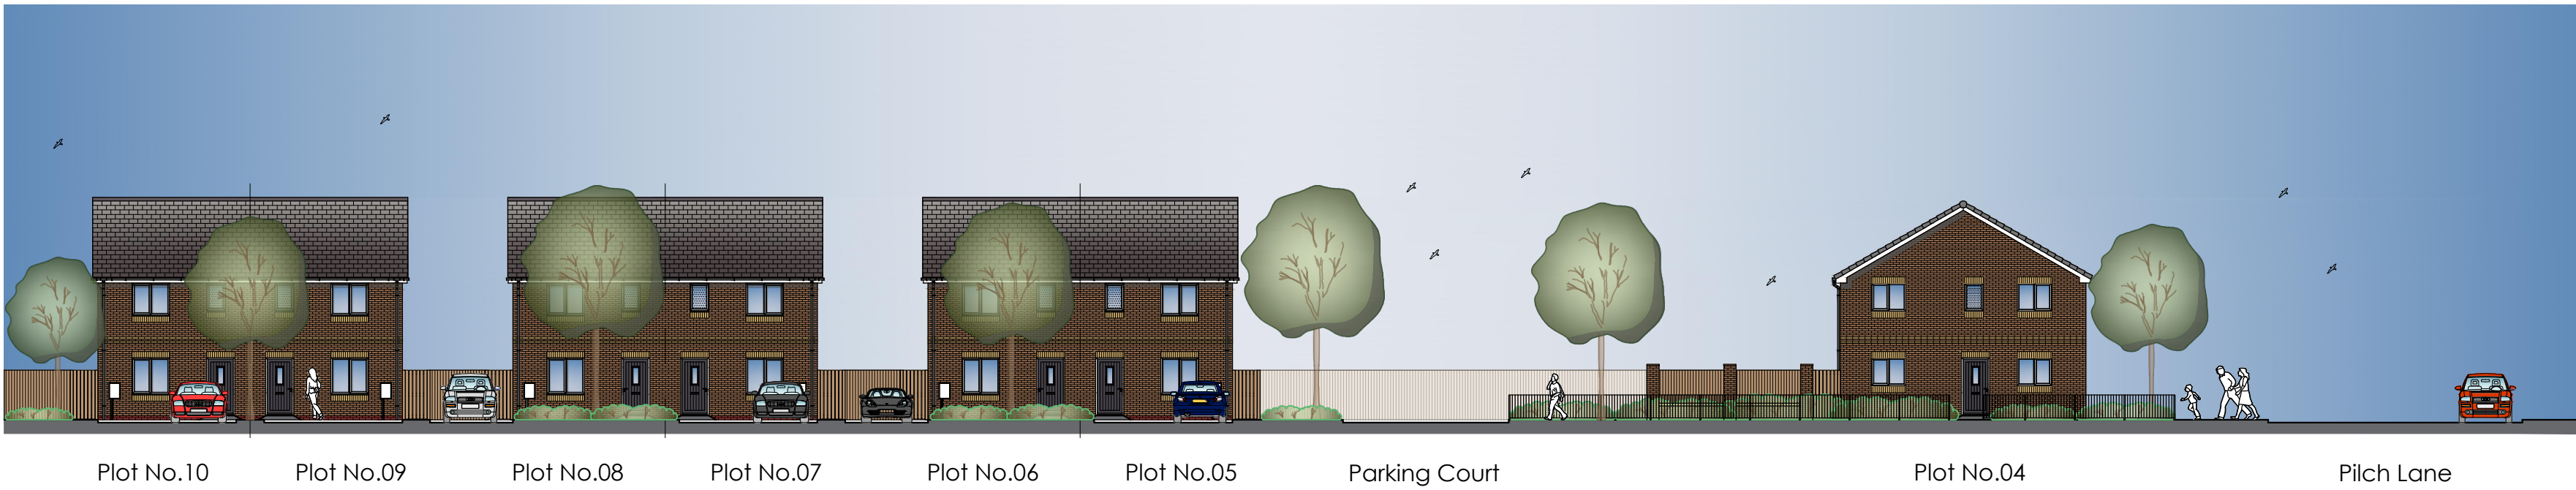

Street Scene Elevation B-B
(Street Scene Elevations indicative only)



Street Scene Elevation C-C
(Street Scene Elevations indicative only)



Site Location Plan 1:500

REV	DATE	DRAWN	DESCRIPTION
TITLE:			
STREET SCENE ELEVATIONS			
 Breck Homes 21 Scapins Court Bamber Bridge Preston PR10 6AW tel: 01524 587 000 web: www.breck.co.uk/homes hello@breck.co.uk			
PROJECT:			
PILCH LANE, LIVERPOOL			
DATE:	SCALE:	JOB REF:	DRAWING NUMBER:
APR 25	1:200 @ A1	-	P09 Pilch Lane / Street Scene Elevations
REV:			-