




FRONT

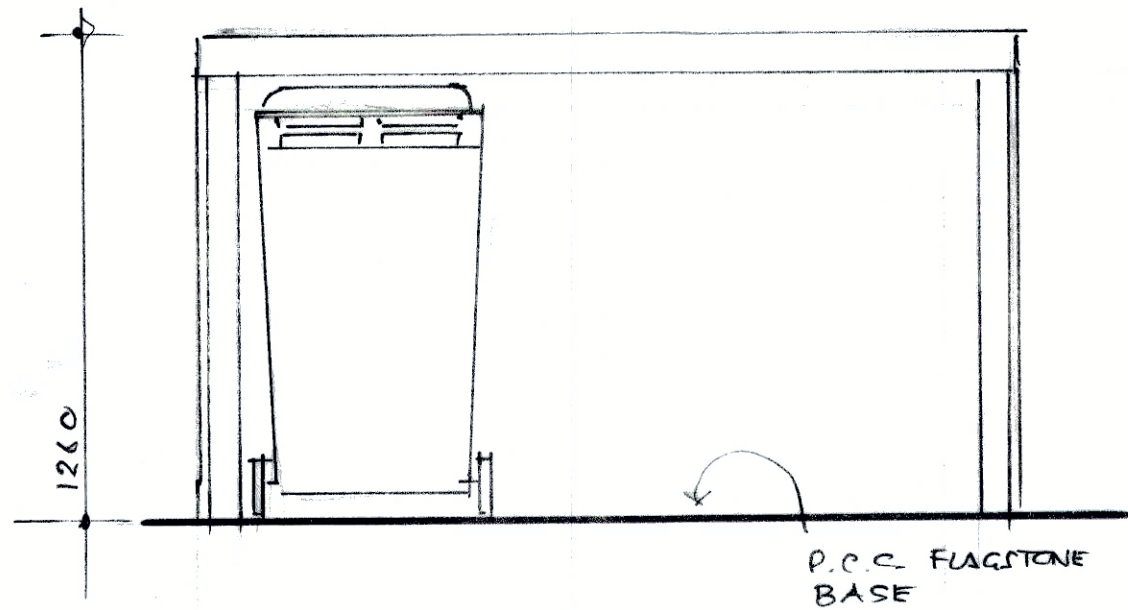


SIDE (HANCED)

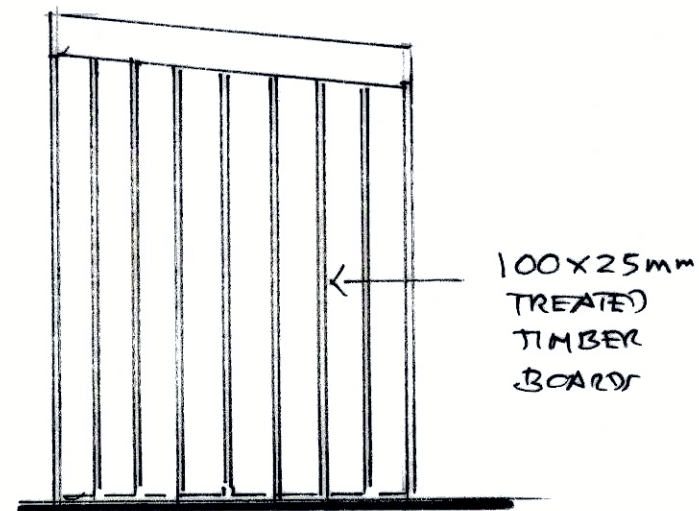

PLAN

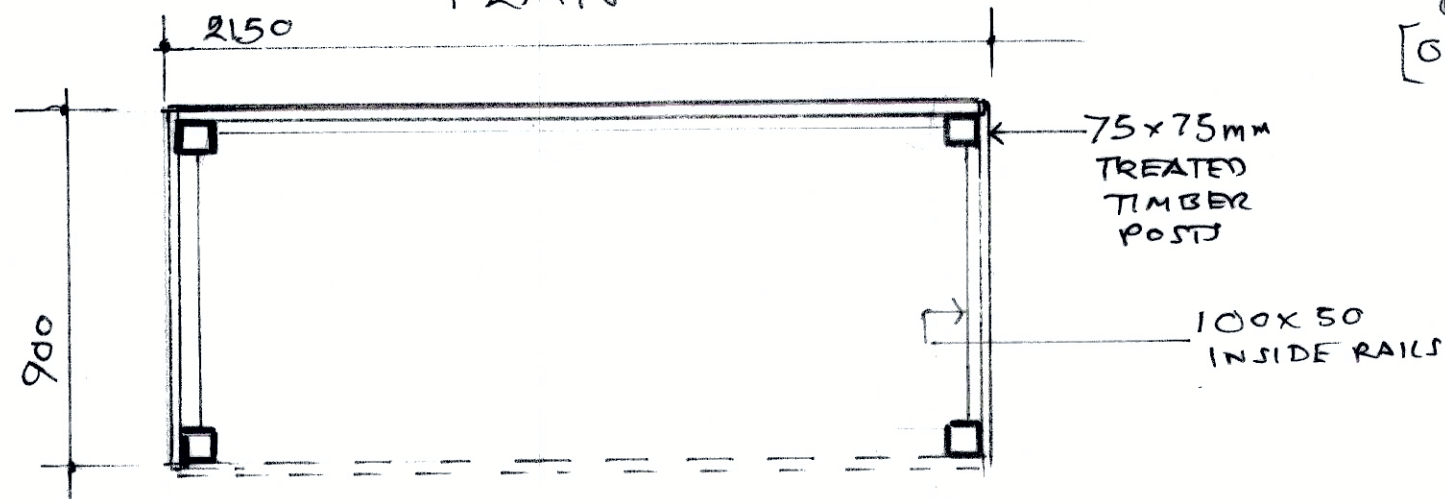

ROOF : MINERAL FELT ON
[OPTIONAL] 19mm PLY ON
75 x 50 JOISTS

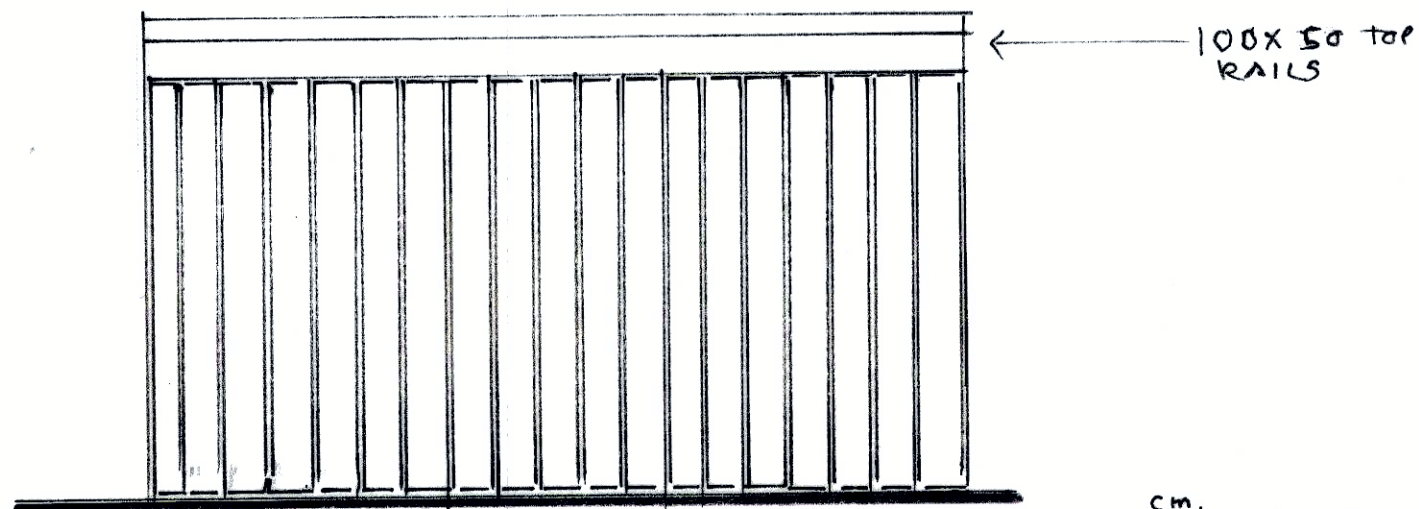

REAR

DETAIL FOR COVERED TIMBER BIN STORE

DRG. SBS 01
SCALE 1:20

NOTE : ALL TREATED TIMBER

