

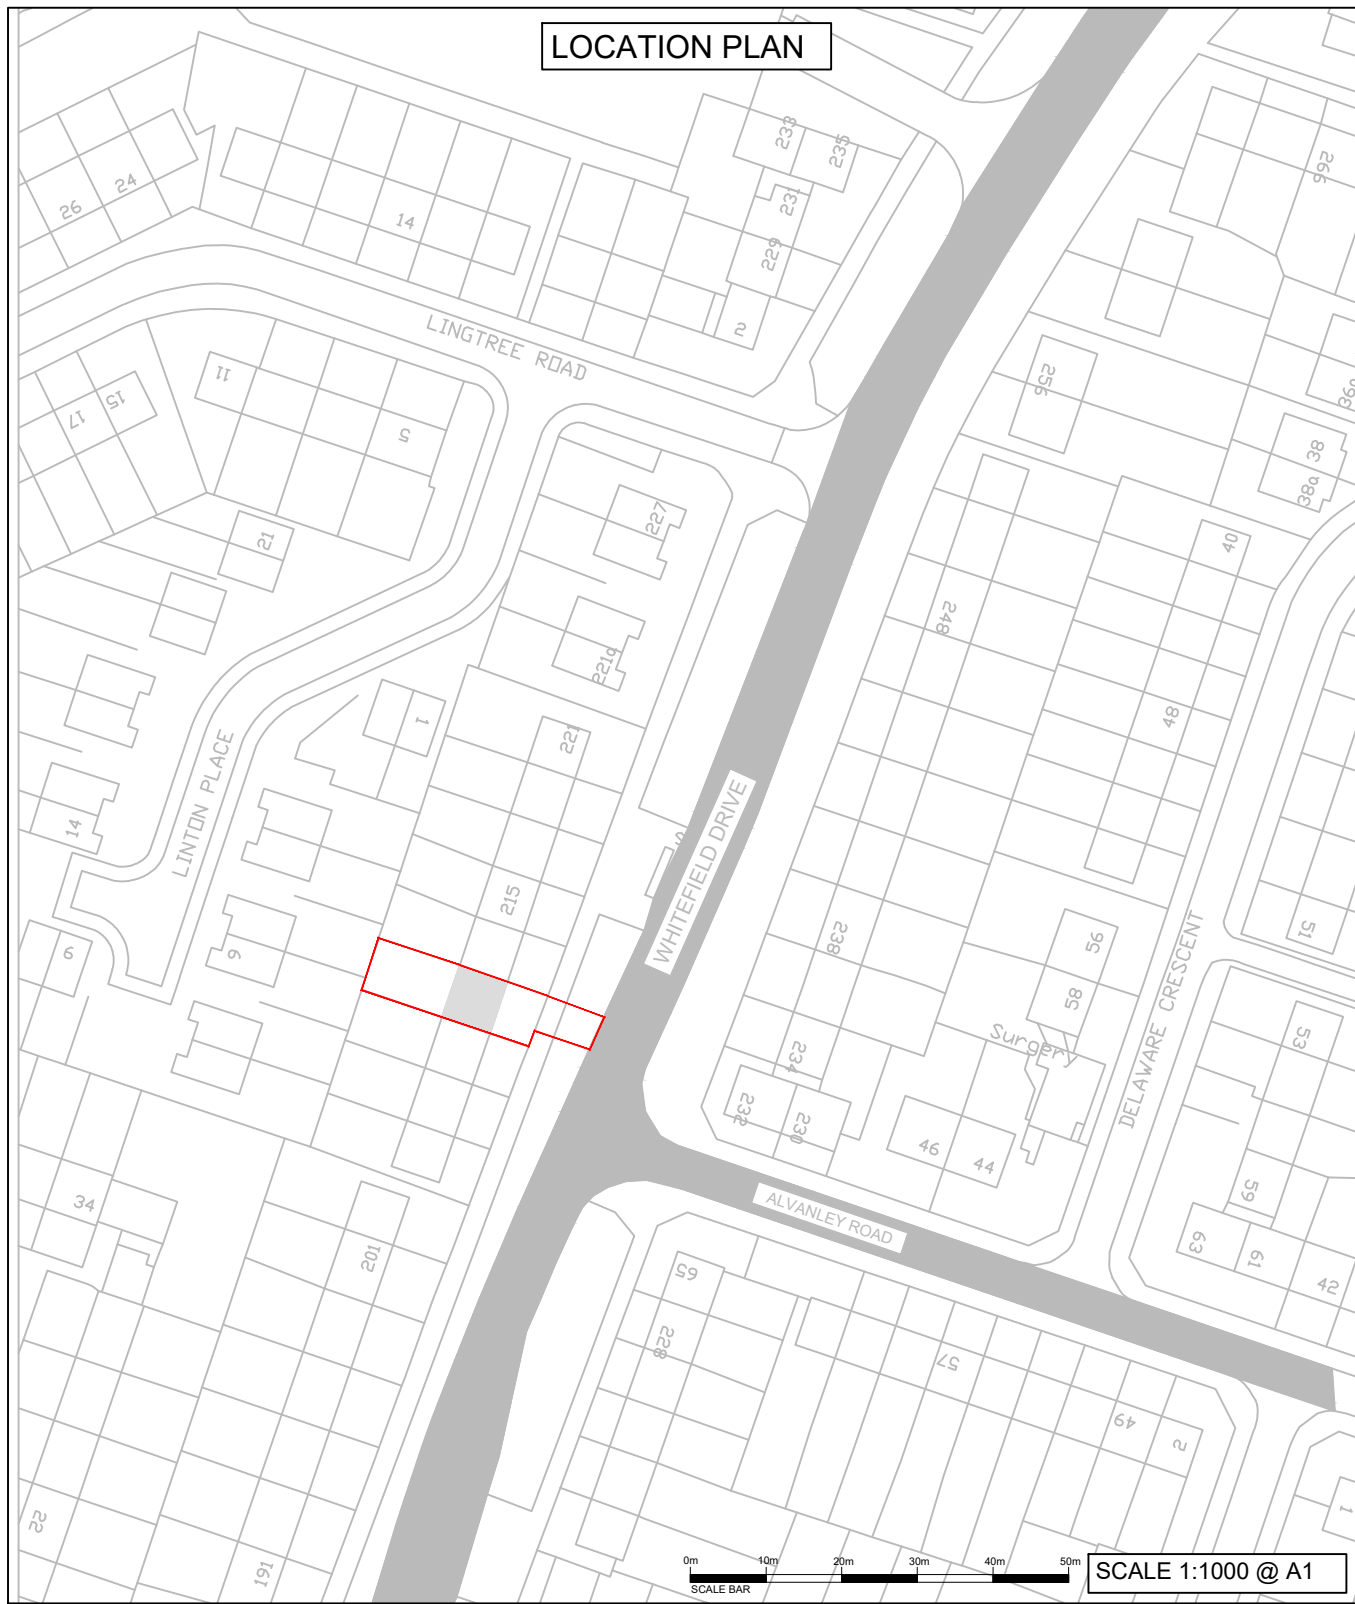
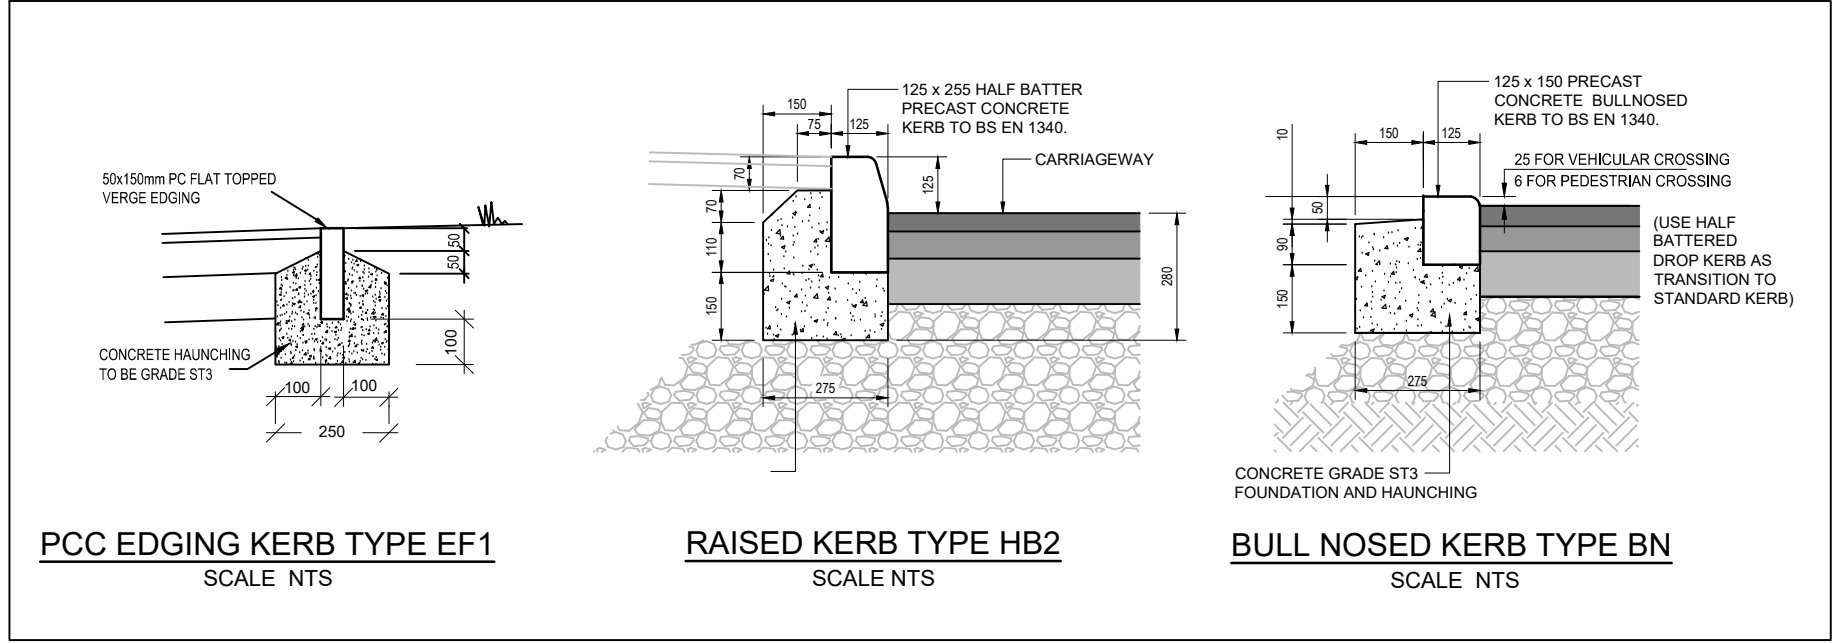
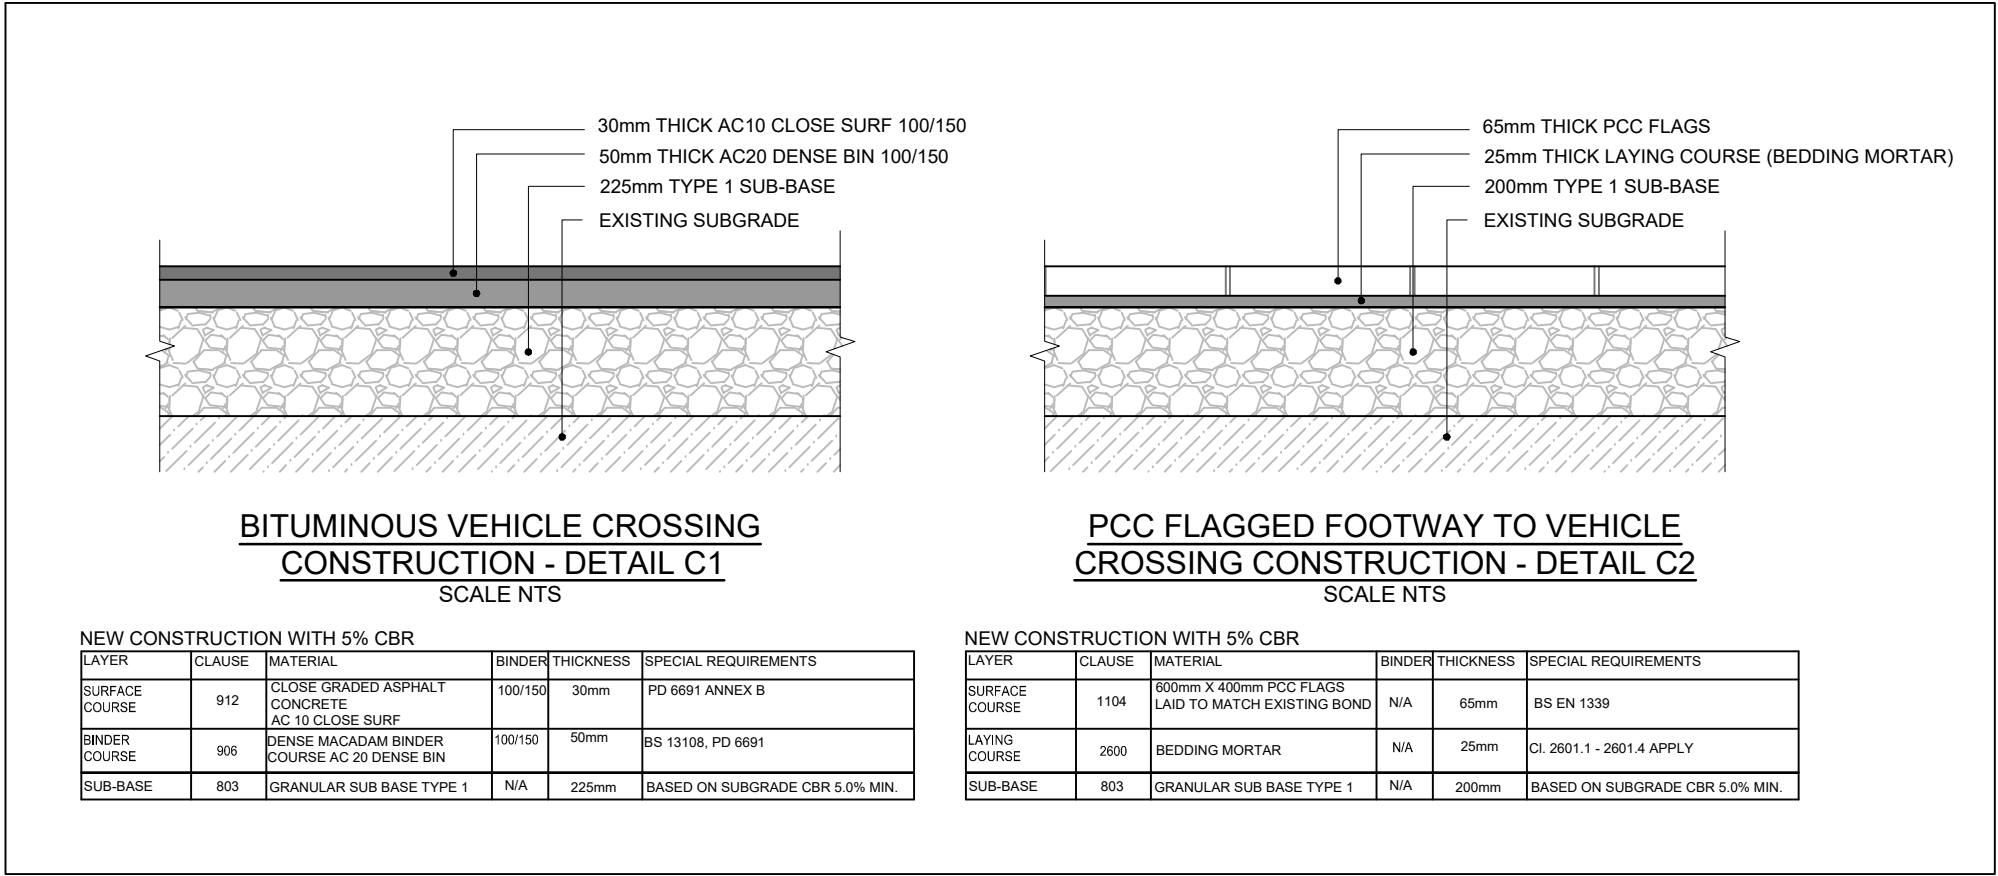


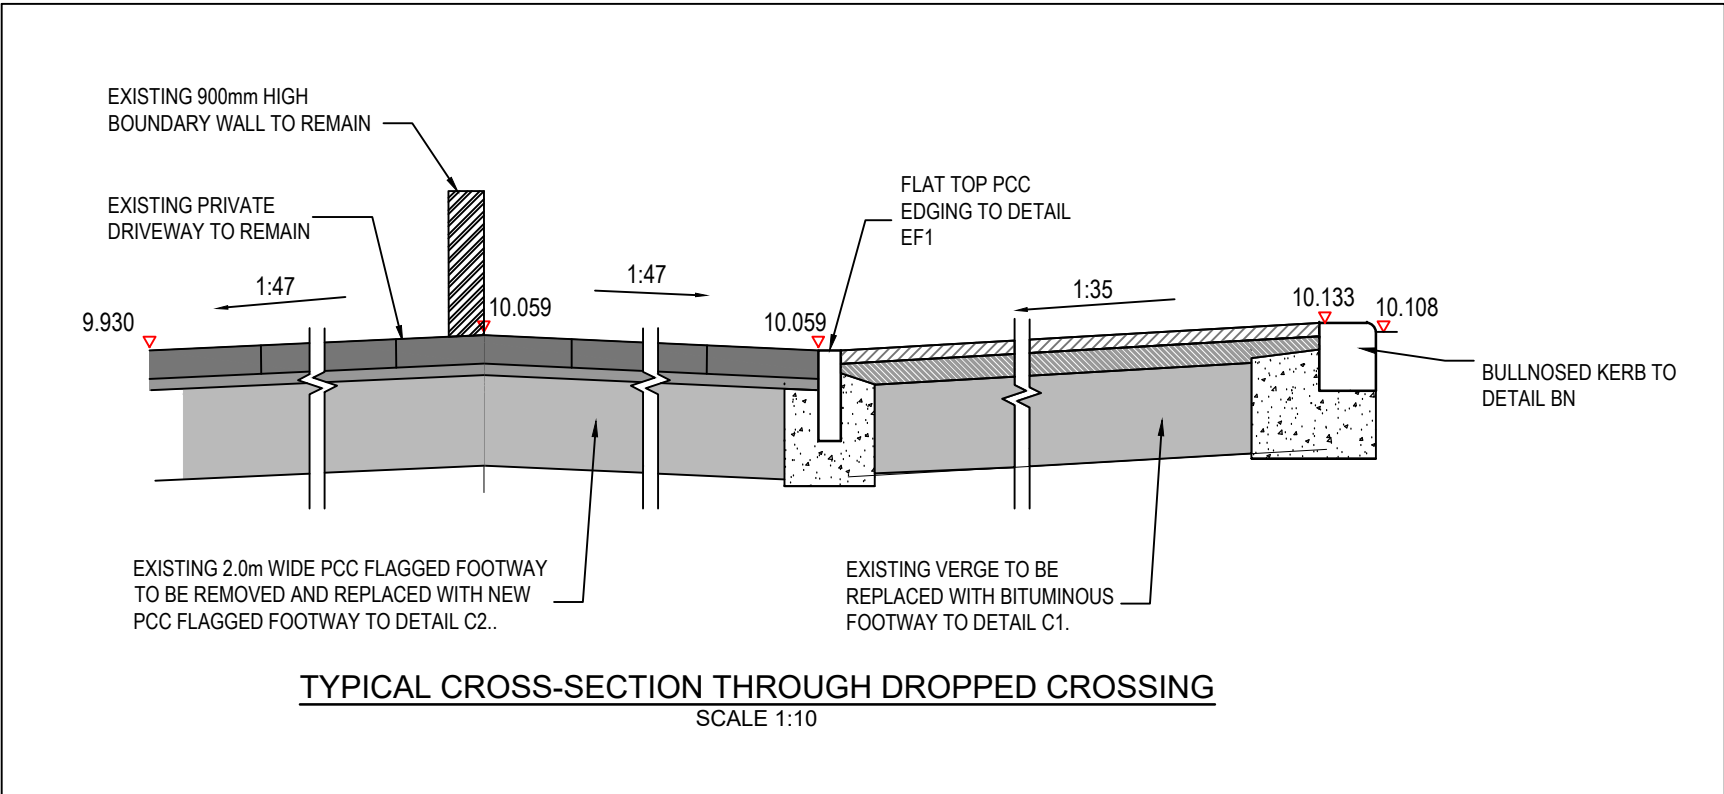

- GENERAL**
- ALL DIMENSIONS IN MILLIMETRES UNLESS STATED OTHERWISE.
 - ALL LEVELS AND DATUMS IN METRES UNLESS STATED OTHERWISE.
 - ALL DIMENSIONS, LEVELS AND DATUMS TO BE CONFIRMED ON SITE, PRIOR TO FABRICATION AND CONSTRUCTION.
 - ALL EXTERNAL WORKS TO BE CARRIED OUT IN ACCORDANCE WITH THE SPECIFICATION FOR HIGHWAY WORKS.
 - BOND COAT SHALL BE APPLIED BETWEEN CONSTRUCTION LAYERS IN ACCORDANCE WITH SPECIFICATION FOR HIGHWAY WORKS.
 - WHERE REQUIRED, EDGE OF CARRIAGEWAY REINSTATEMENT SHALL BE AGREED WITH KNOWSLEY COUNCIL ENGINEER PRIOR TO COMPLETION.
 - EXISTING SW DRAINAGE CHANNEL ADJACENT TO PROPERTY TO REMAIN.
 - CONSTRUCTION DEPTHS TO BE IN ACCORDANCE WITH DMRB CD 239, FOOTWAY AND CYCLE TRACK PAVEMENT DESIGN AND ACCESS STEPS AND KNOWSLEY COUNCIL'S STANDARD DETAILS.

- KEY**
- PROPOSED BULLNOSED KERB TO DETAIL BN.
 - PROPOSED DROP KERB TO DETAIL BN.
 - PROPOSED PCC EDGING TO DETAIL EF.
 - PROPOSED BITUMINOUS VEHICLE CROSSING CONSTRUCTION TO DETAIL C1.
 - PROPOSED PCC FLAGGED FOOTWAY CONSTRUCTION TO DETAIL C2.
 - EXISTING GRASS VERGE TO BE REINSTATED (SEEDED ON 100mm GRADE 1 TOPSOIL).
 - PROPERTY BOUNDARY

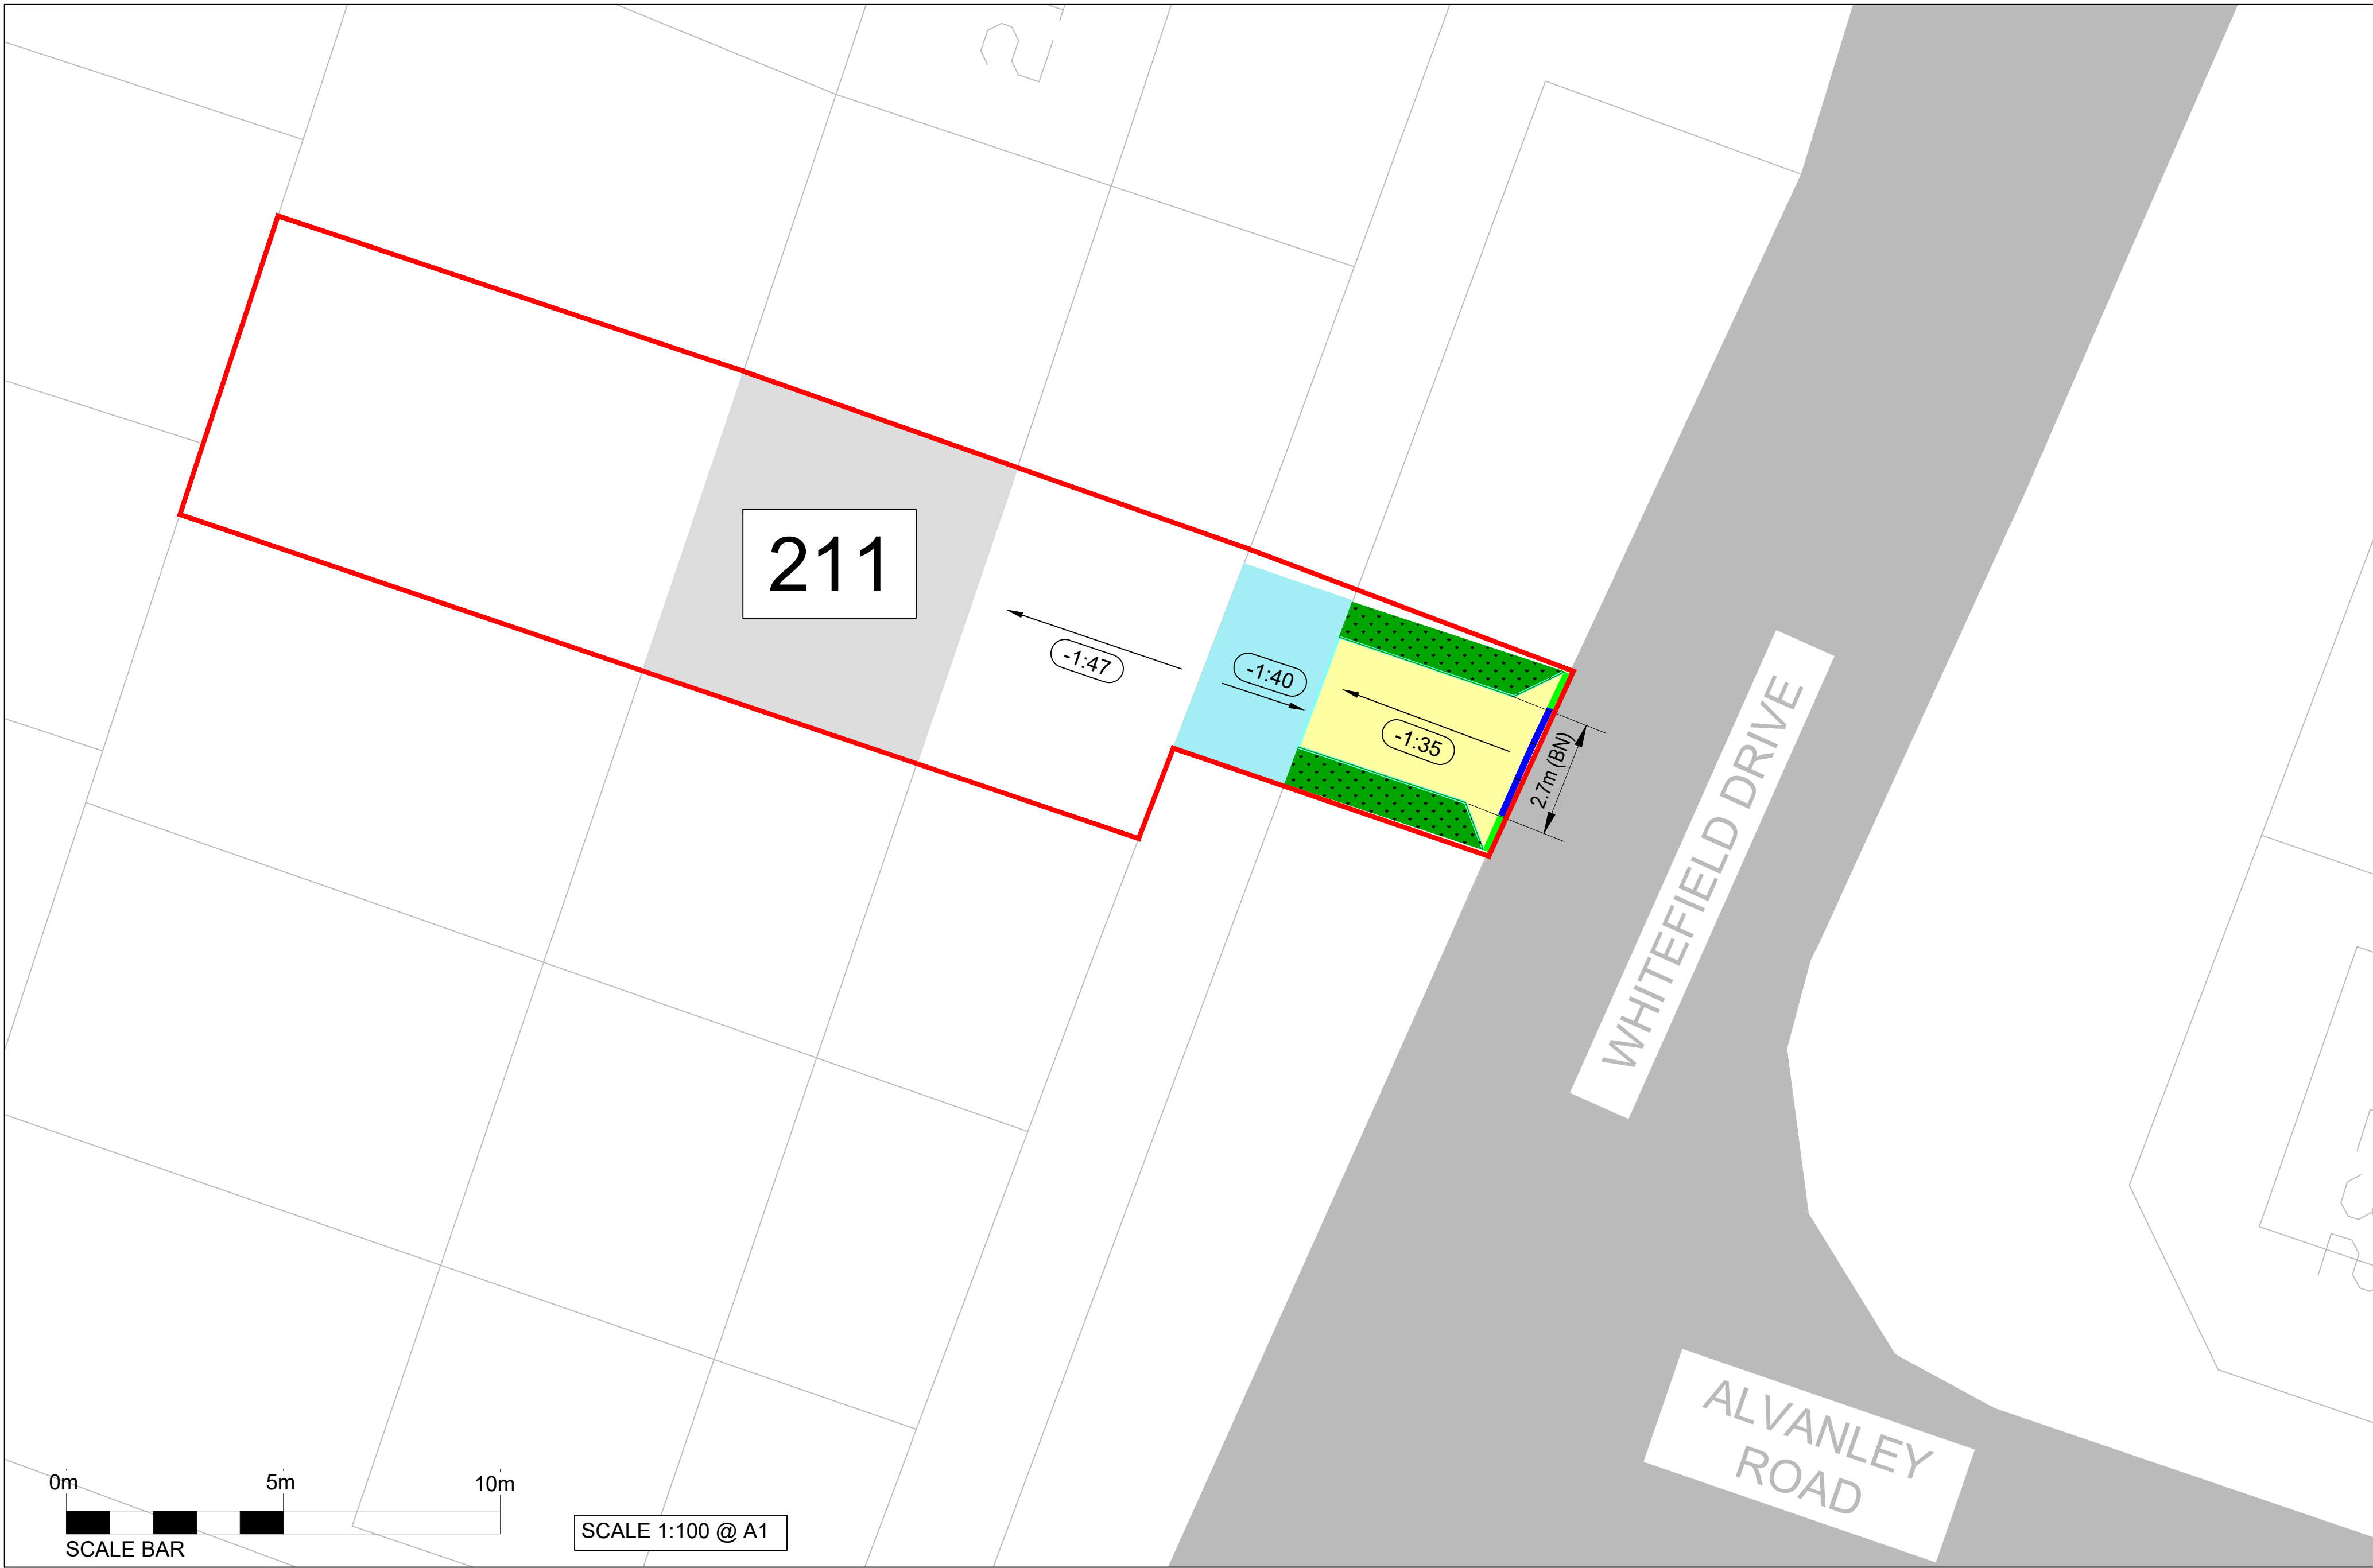

REV	DESCRIPTION	DRAWN	INITIALS	DATE	Dwg STATUS	CHECKED BY	DATE
P01	ISSUED FOR INFORMATION	CIVIL 3D	KB	02/05/26	Planning	KB	02/05/26
P02	SCALE BAR ADDED, REDLINE BOUNDARY AMENDED. ISSUED FOR INFORMATION	CIVIL 3D	KB	16/05/26	Planning	KB	16/05/26

KGB Infrastructure
North Mersey Business Centre
Woodward Road
Knowsley Industrial Park
Kirkby, Liverpool
L33 7UY
Tel: 0151 547 2508
Mobile: 07808 162 303
email: kgbinfrastructure@btinternet.com

JOB TITLE	211 WHITEFIELD DRIVE, KIRKBY	CLIENT	AMY WOCKENFORTH
DRAWING TITLE	PROPOSED DROPPED KERB GENERAL ARRANGEMENT PLAN		
SCALE	1:50 @ A1	DRAWN BY	KB
DATE	02/05/2026	DRAWING No	D264-KGB-00-XX-DR-D-0100
REVISION	P02		