




FRONT PROPOSED

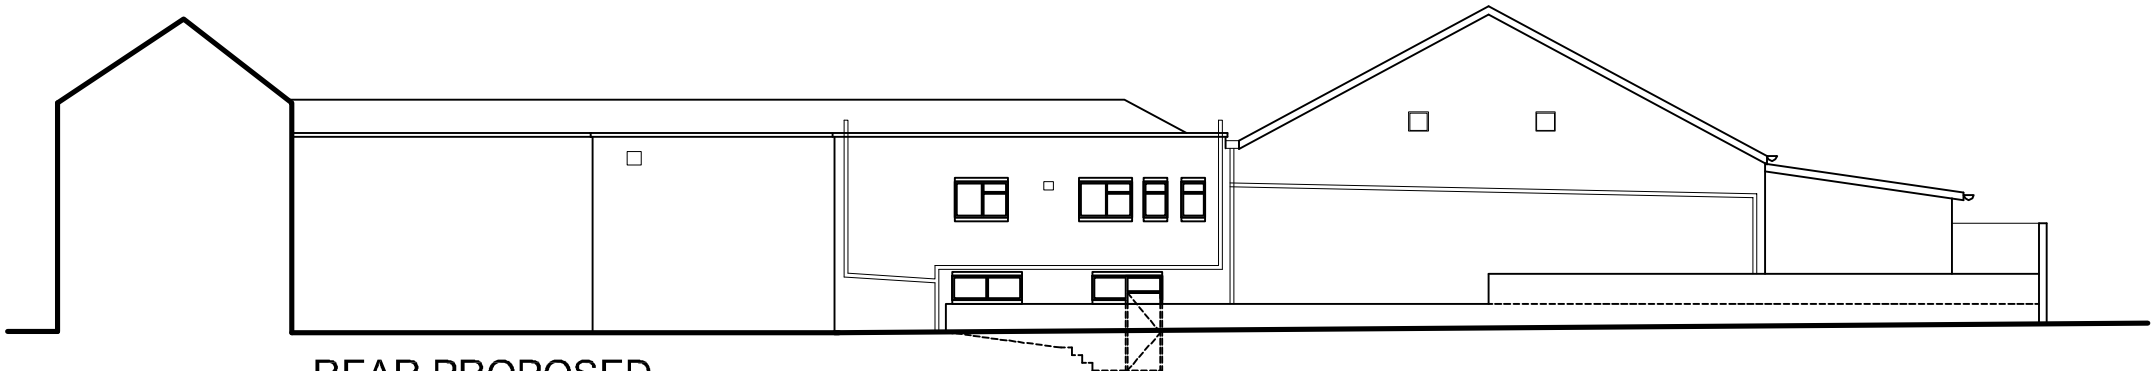


REAR PROPOSED

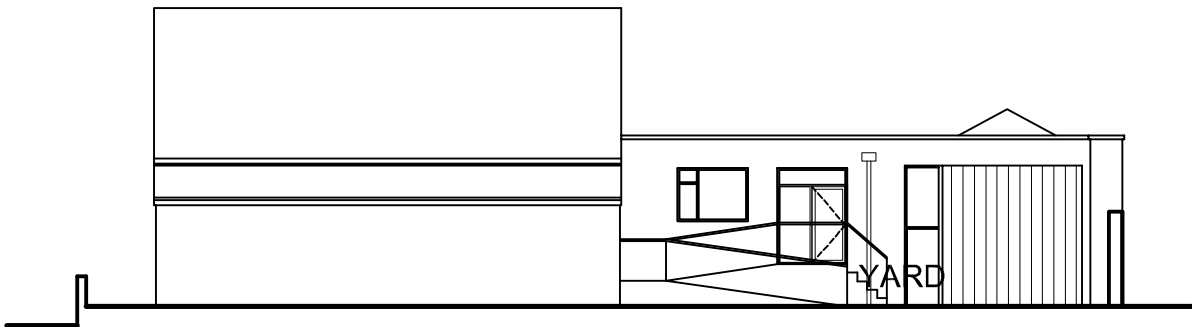

SIDE PROPOSED

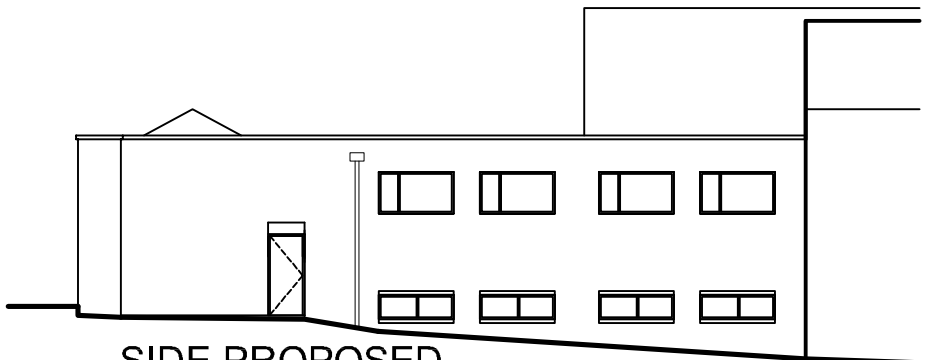

SIDE PROPOSED

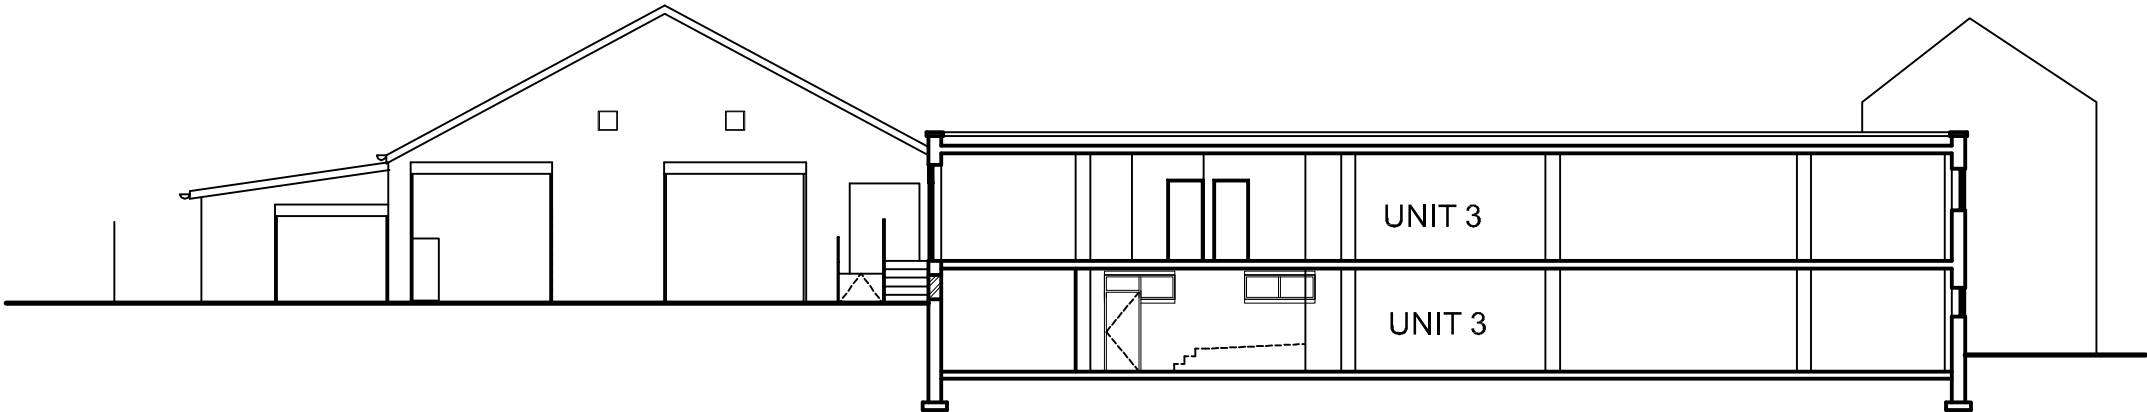

SECTION PROPOSED

Dimensions to suit overall existing dimensions
Applicant to confirm boundary.
Drawings to be read in conjunction.
This drawing is for the purpose of obtaining Local Authority approvals only and may not contain a full specification of the works.

Do not scale off this drawing.
All dimensions to be checked on site prior to commencing works.
Applicant should be aware that The Party Wall Act may apply where building work is on or near the boundary.

REV A 13.9.21 ELEVATION AMENDED.

©COPYRIGHT

JOB.	
SOVEREIGN WORKS KELLY STREET PRESCOT	
TITLE.	
PROPOSED ELEVATIONS	
HoganDrawingShop 61 BOXDALE ROAD LIVERPOOL L185EN 0151 733 9314	
DWG. NO.	REV. NO.
1470-05	A
SCALE	DATE
1:200	MAY21