




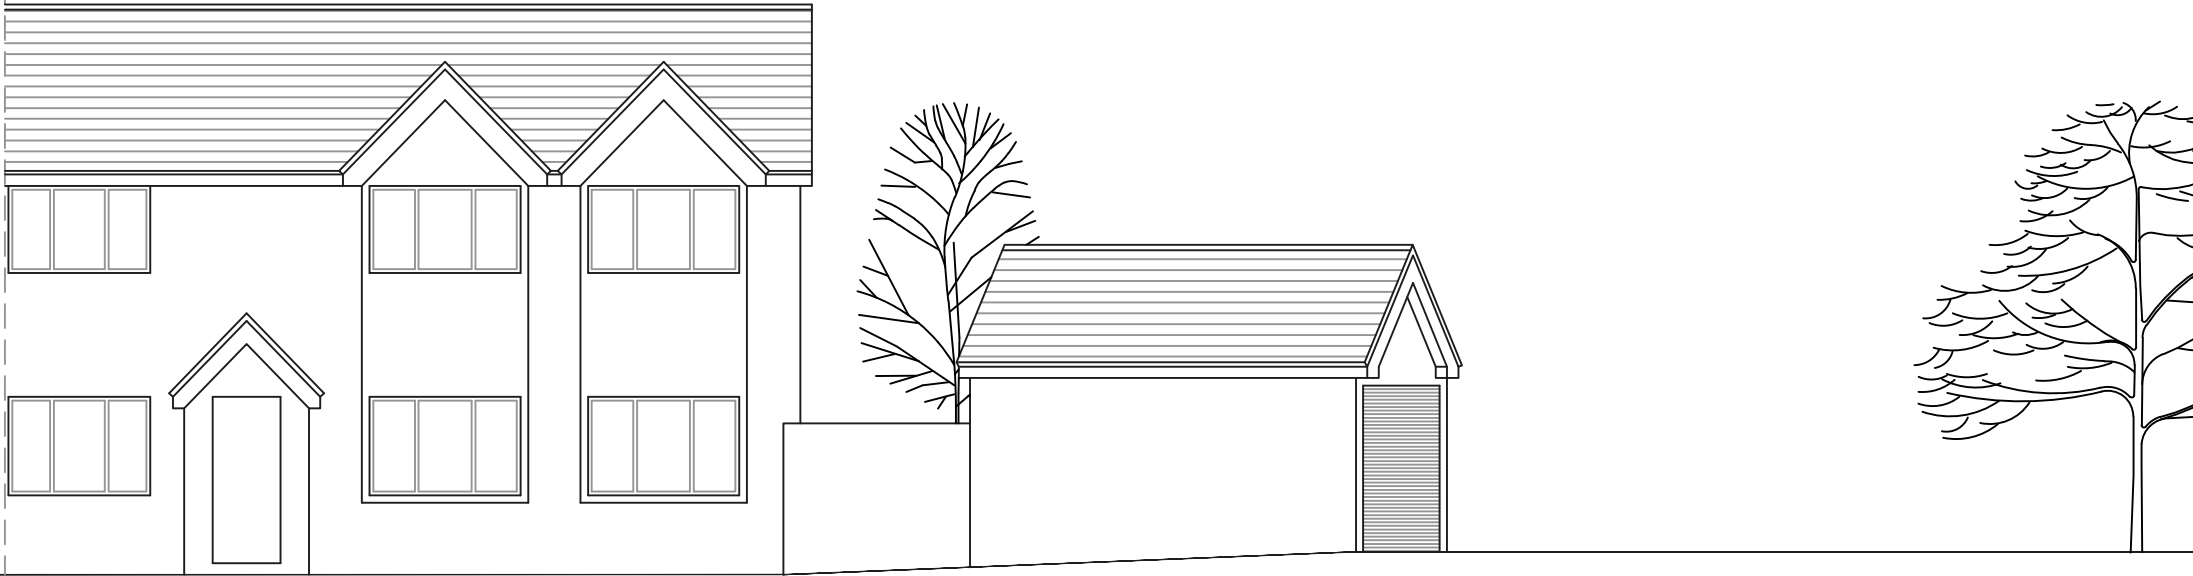


Existing Front Elevation

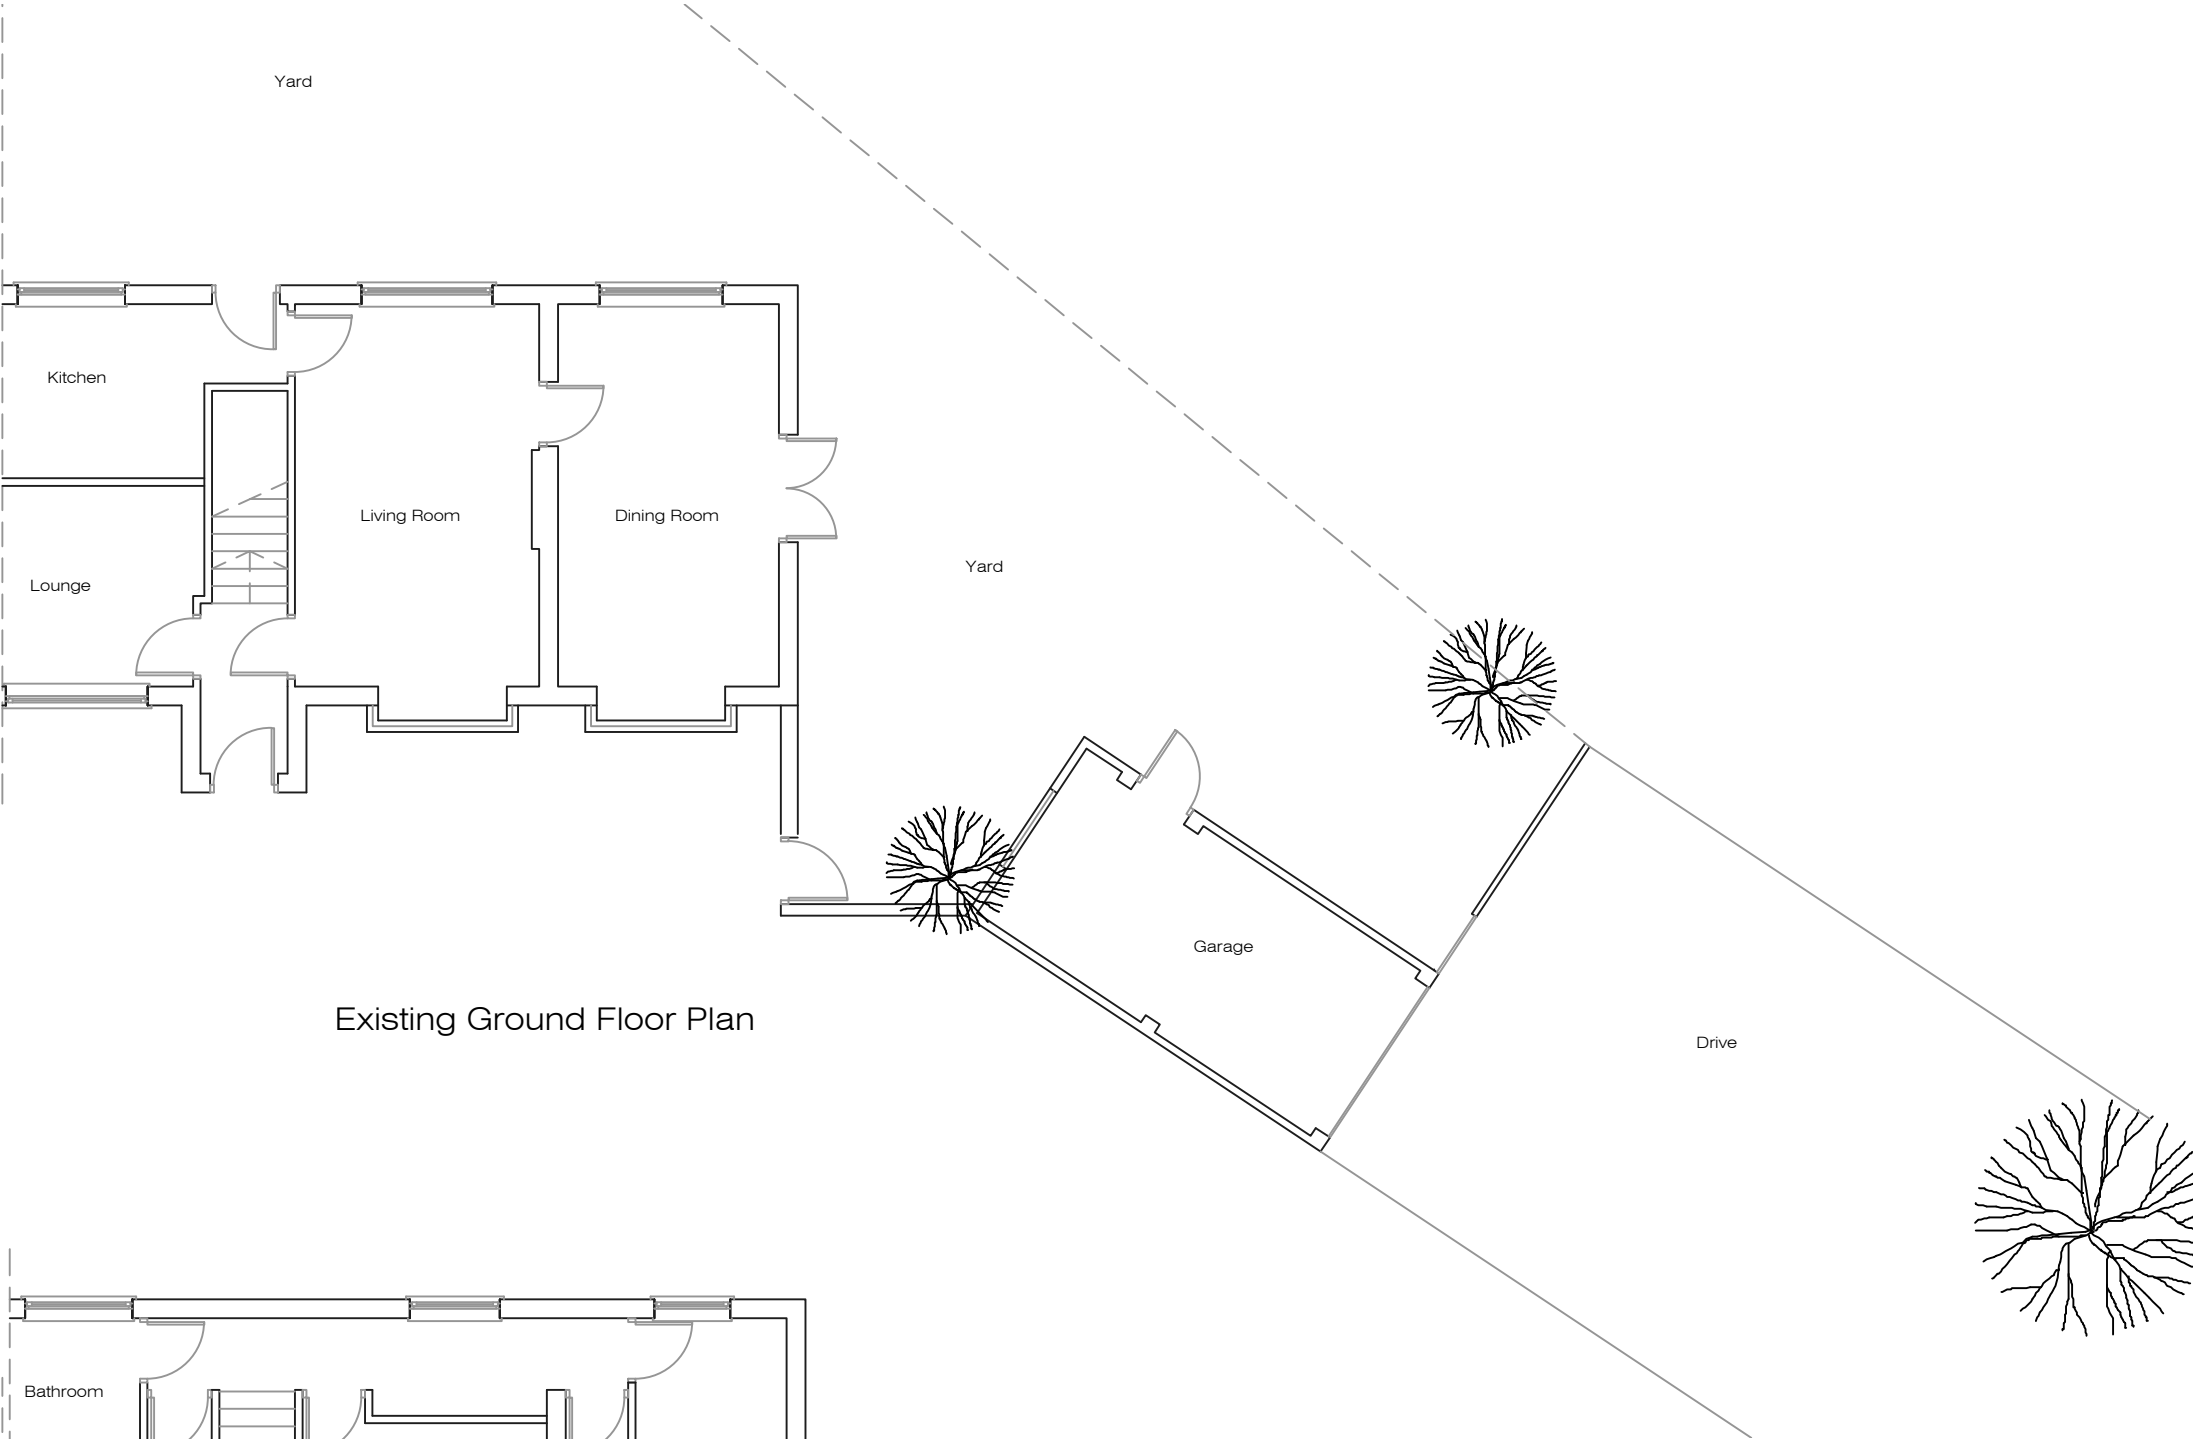

Existing Ground Floor Plan

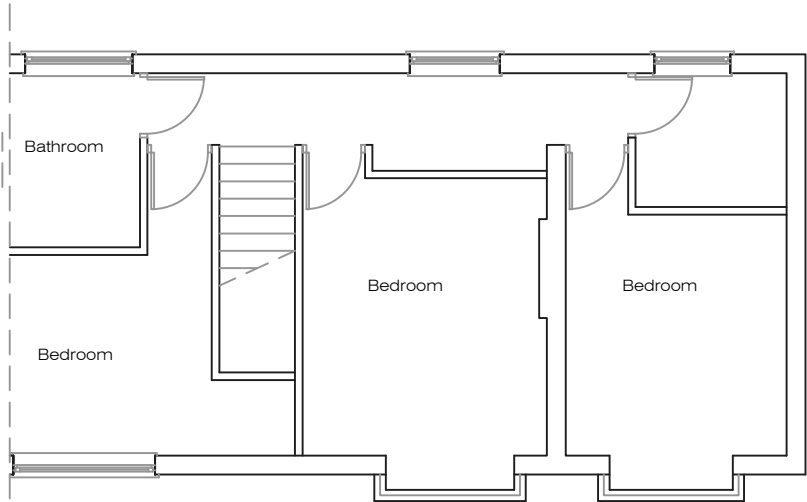

Existing First Floor Plan

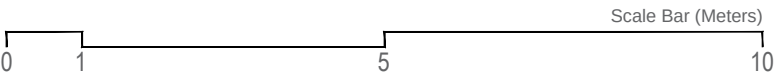

Project Title
2 Wantage View, L36 4QP

Drawing Title