



Existing Gable End

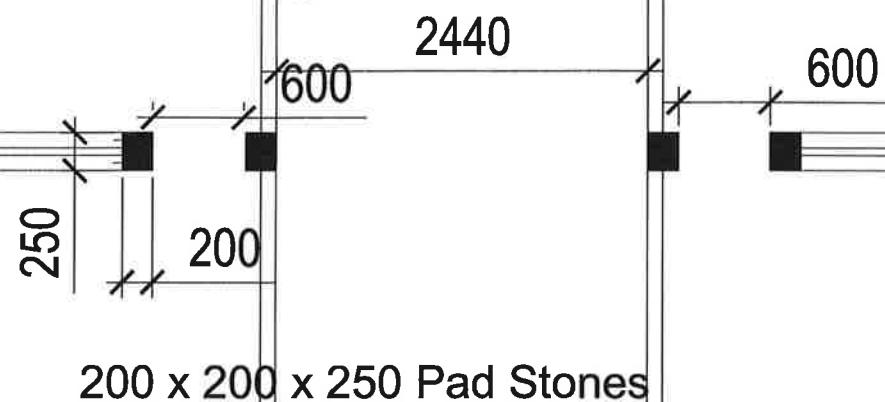

DRW012 A3
Scale 1:50

Existing Gable End

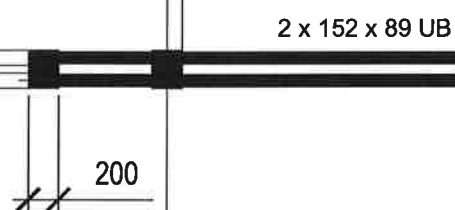

New Extension



1000

Plan view on
proposed extension
showing pad stones
and steel beams

Existing Gable End

2440

Sky light

1750

SCALE:	1: 50	DRG REF:	
DRAWN BY:	RSM	DATE:	24/02/2022
CHECKED BY:		DATE:	
APPROVED BY:		DATE:	
DRAWING NO:	DRW012	REV:	00