




TOTAL GROUND FLOOR AREA	
EXISTING USE: BETTING SHOP	
146.3m²	1574.8ft²


EXISTING GROUND FLOOR GENERAL ARRANGEMENT PLAN

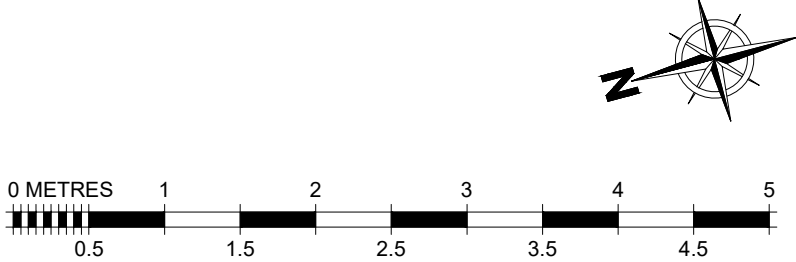

REVISIONS

SURVEY

FIT OUT TYPE CONCEPT 2		
PROJECT MERKUR SLOTS UNIT CAVENDISH WALK DERBY ROAD HUTON L36 9YG		
DESCRIPTION EXISTING GROUND FLOOR		
DRAWN BY MG	SCALE 1:50	DATE 29/03/22
DRAWING No. 999-PL-10	REVISION 00	

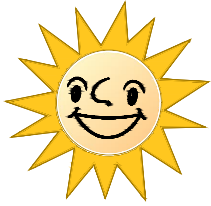

MERKUR
SLOTS

COPYRIGHT IS RESERVED BY MERKUR CASINO UK AND IS ISSUED ON THE CONDITION THAT IT IS NOT COPIED OR DISCLOSED BY OR TO ANY UNAUTHORISED PERSONS WITHOUT PRIOR CONSENT FROM MERKUR CASINO UK.
THIS DRAWING SHOULD NOT BE SCALED. THE CONTRACTOR SHOULD CHECK ALL DIMENSIONS ON SITE. ANY ERROR OR OMISSION SHOULD BE REPORTED TO MERKUR CASINO UK.