


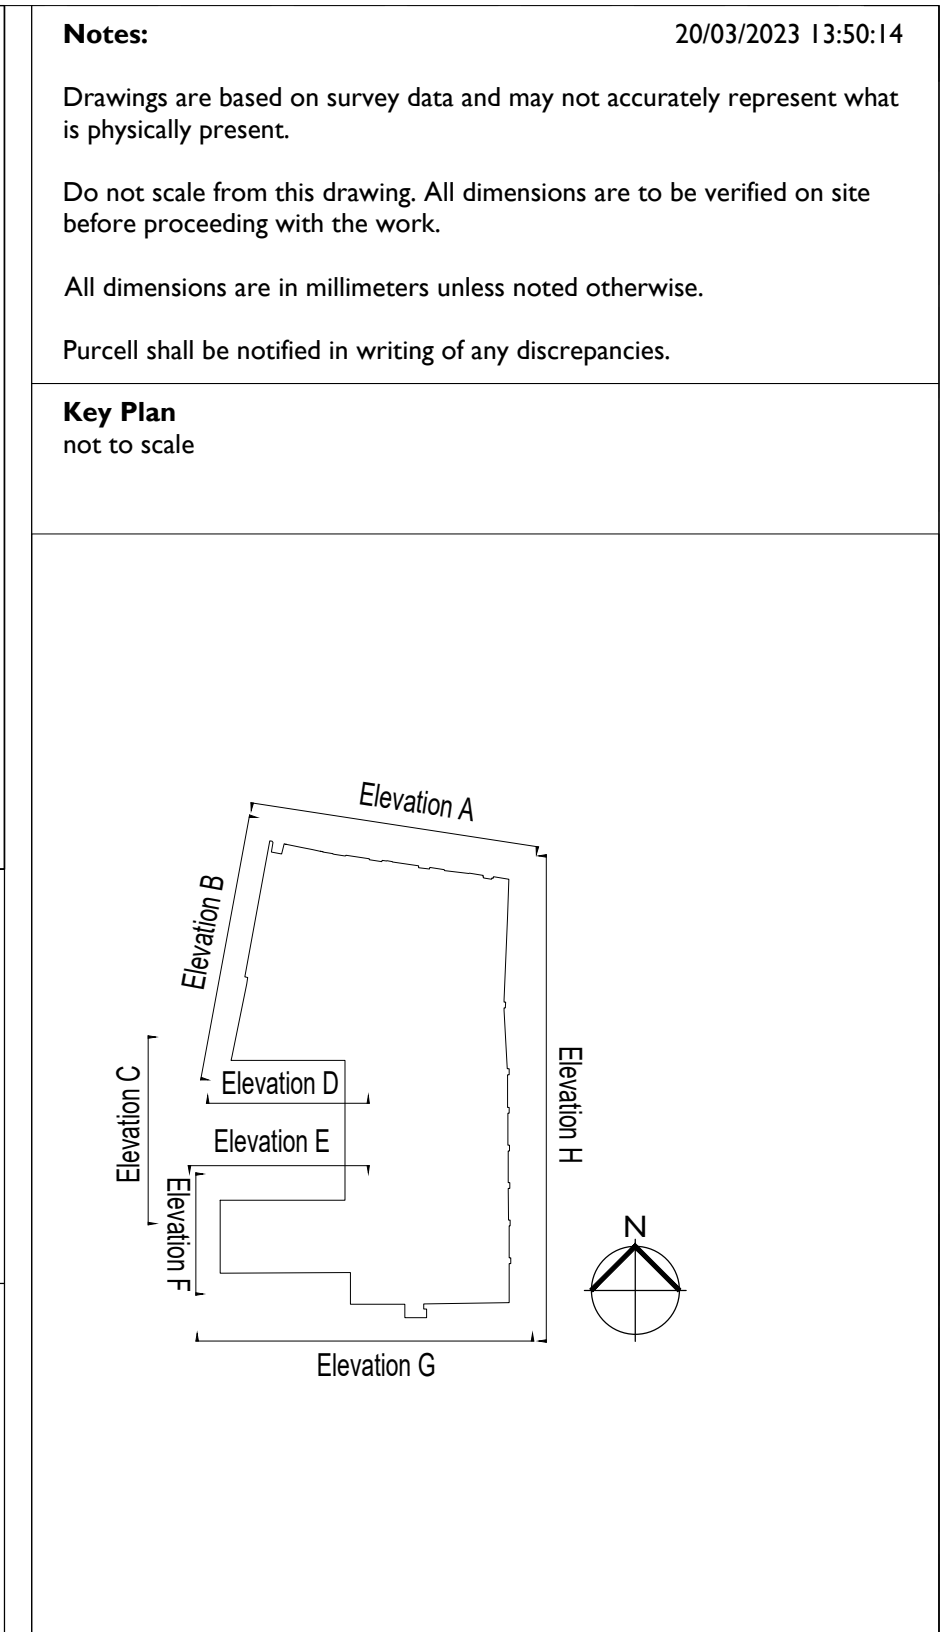

Samples for Approval

Prior to main works commencing works, the contractor is required to provide the following samples for approval by CA before commencing relevant works on site.

- Stonework for indent repairs. Match existing stone colour, texture and grain.
- Pointing colour: samples in petri dishes (10 no) with different sands.
- Pointing sample panel of 0.5m2 (5 No). Mix and application TBC with Conservation Officer
- Replacement Brickwork required prior to commencement due to lead times.
- 5 No Decoration samples of 200mm x 200mm size for each of the following: Windows, Entrance Door, Staircase, Lime Render, timber shopfront
- Trials to be undertaken for best method of removal of decoration to stonework. Trial samples to understand dwell time of poultice and requirements for Doff Clean to determine methodology. Allow for testing
- DOFF Clean (1m2 area)
- TORC Clean (1m2 area)
- Welsh Slate : Roof Type A - Heather Blue Penrhyn Slate,
Roof Type B - Dark Blue Grey Slate Cwt-y-Bugail

TORC CLEAN

Cleaning System Supplier; Stonehealth Ltd, Dursley, GL11 4JE www.stonehealth.com

All works to be carried out by a specialist contractor approved by / and following Manufacturer Guidance.

Abrasive: In accordance with Manufacturer Guidance.

Approval by CA following trial samples.

Confirm any temporary protection of surrounding works with CA prior to completion of works.

Samples: Completion of 1m2 trial patch using different abrasives for approval by CA.

DOFF CLEAN

To be completed throughout the facade to remove any algae growths and enable assessment of brickwork.

Cleaning System Supplier; Stonehealth Ltd, Dursley, GL11 4JE www.stonehealth.com

All works to be carried out in accordance with Manufacturer Guidance and by a specialist contractor approved by manufacturer.

Biocide diluted with clean tap water to remove and prevent algae on façade: Microtech Biocide MTBIOILT from Wykamol, Burnley.

Refer to manufacturer guidance and confirm with CA for approval. Confirm any temporary protection of works with CA prior to completion of works.

CLIENT
Knowsley Council

PROJECT
Prescot Picture Palace

JOB NUMBER
241331


PURCELL

TILED ENTRANCE

Manufacturer: Olde English Tiles, Unit 1C Rawmec Business Park, Plumpton Road, Hoddesdon, Herts, EN11 0EE

Workmanship: In accordance with BS 5385-3:2014:

Preparation: Remove existing tiling / topping. Allow for self levelling compound.

Product: Ennerdale 50

Colour: TBC. Allow to mix 3 no different colour tiles out of choice of 25 colours to form bespoke individual pattern for each shopfront.

Border - 50 x 150mm Border (Allow choice of 25 colours)

Grout: 1mm Dark Grey

STONE THRESHOLD STEP:

Stone: Local Buff Sandstone

Size: Approx 130mm Deep x 200mm high with 3 degree gradient at top and 5mm radius to front edge. Positioned accordingly within reveal dependent on shopfront. DPM of slab to be maintained.

