
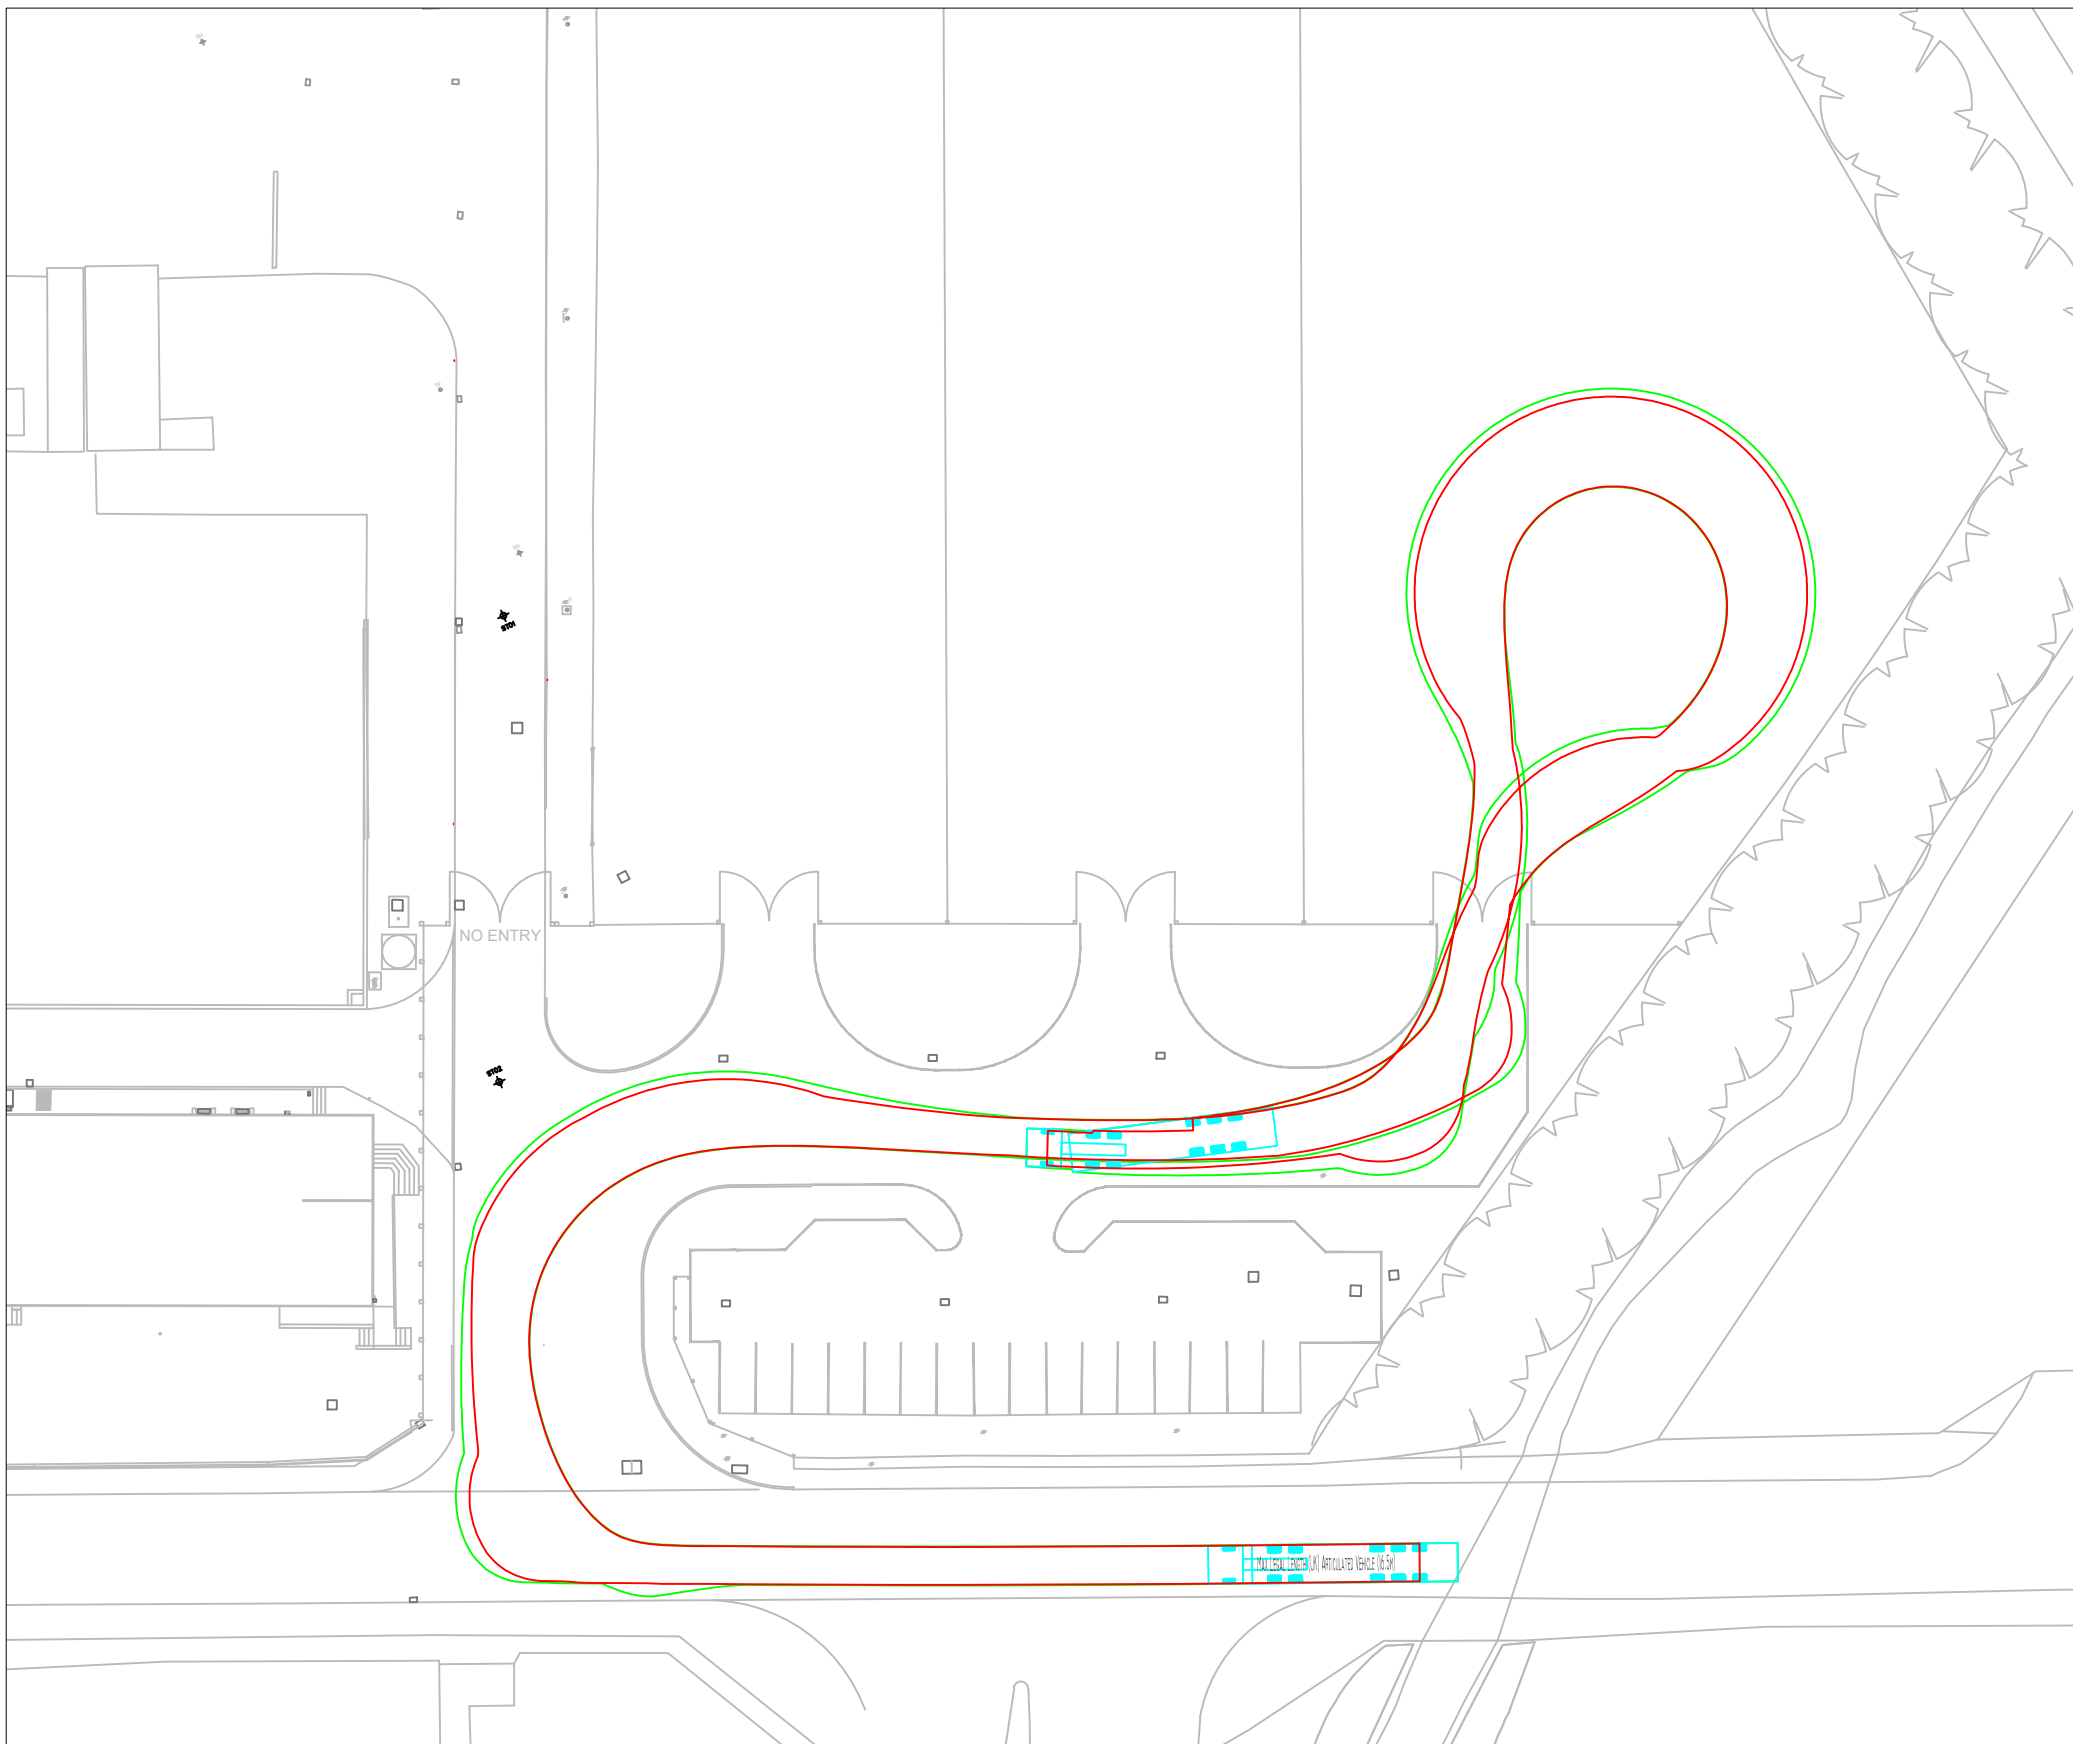


PRELIMINARY DESIGN - NOT FOR
CONSTRUCTION

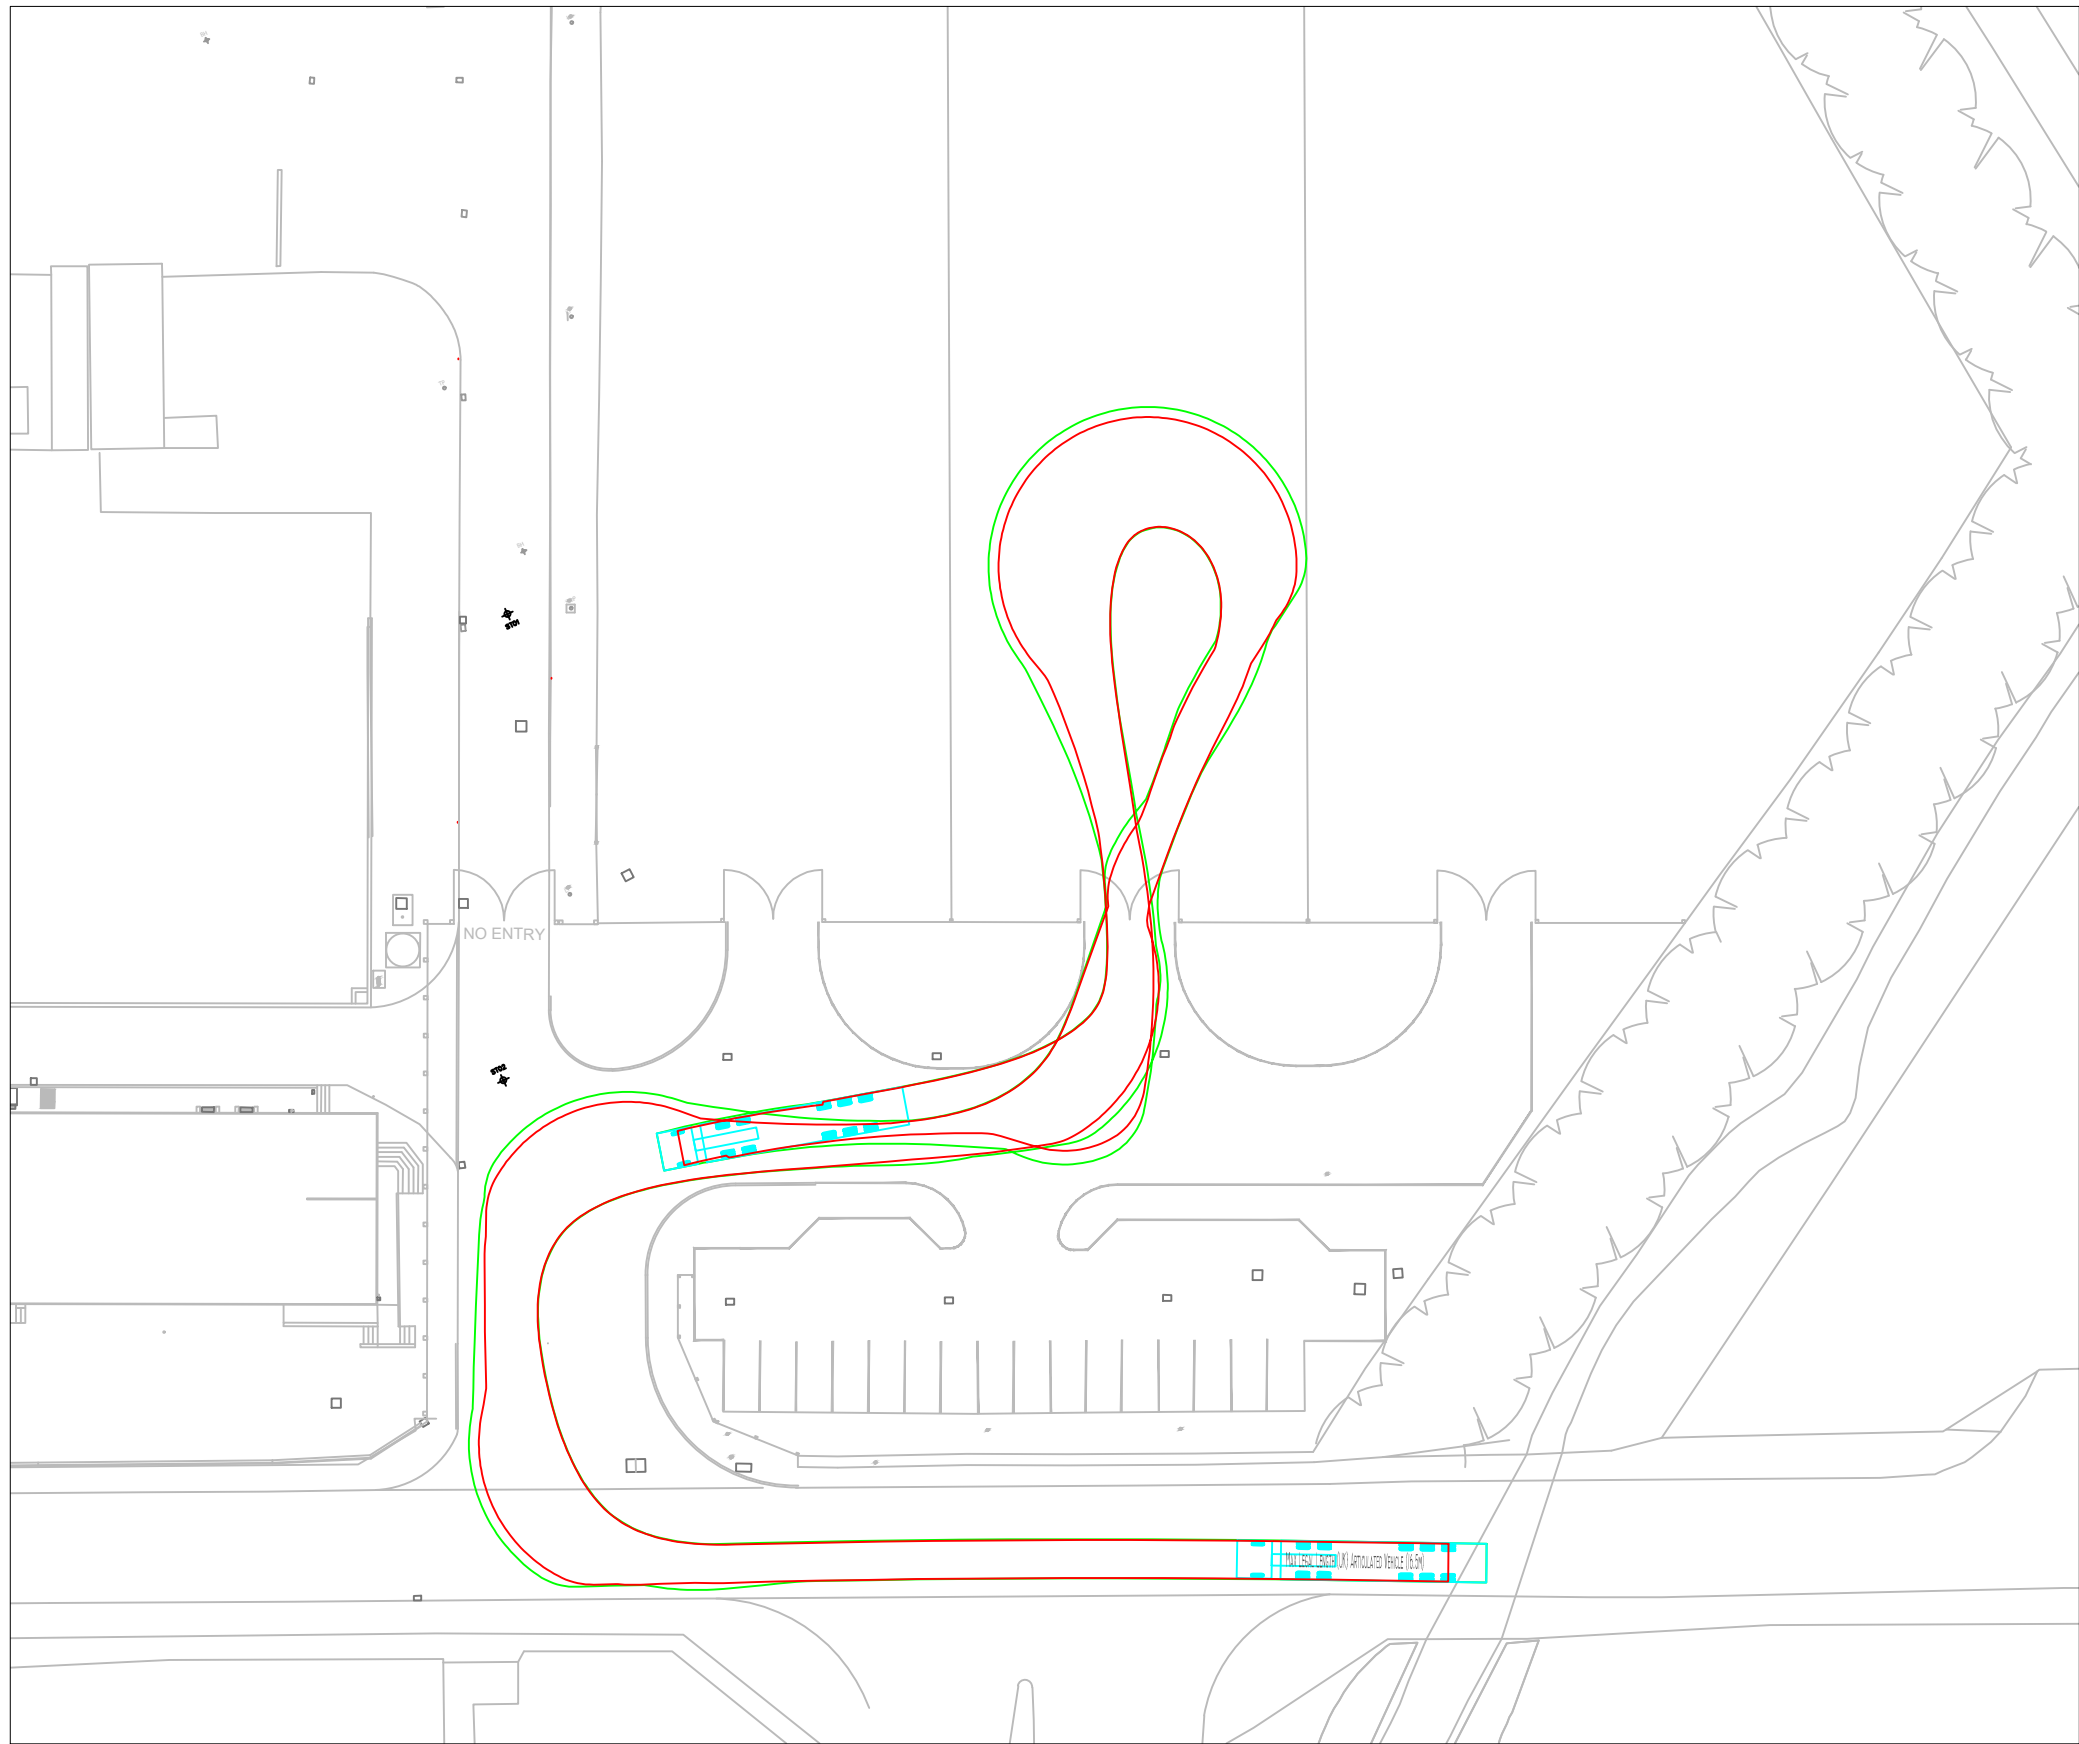

--	--	--	--

rev.	amendment	checked	date
------	-----------	---------	------

FLOW
Consult Limited

ZELLIG 207 The Custard Factory Birmingham B9 4AT
info@flow-consult.co.uk www.flow-consult.co.uk

client
Hardwood Sales Limited

project
New Vehicle Access & B8 Storage Accommodation,
Ellis Ashton Street, Huyton

scale 1:500 @A1 drawn by JL checked by -

date MARCH 2022 cad file FCL0101-01.DWG

title
Preliminary Vehicle Access Junction Design
& Vehicle Tracking - 16.5m Articulated Lorry

drawing number FCL0101-02 rev.