




Site Plan Existing

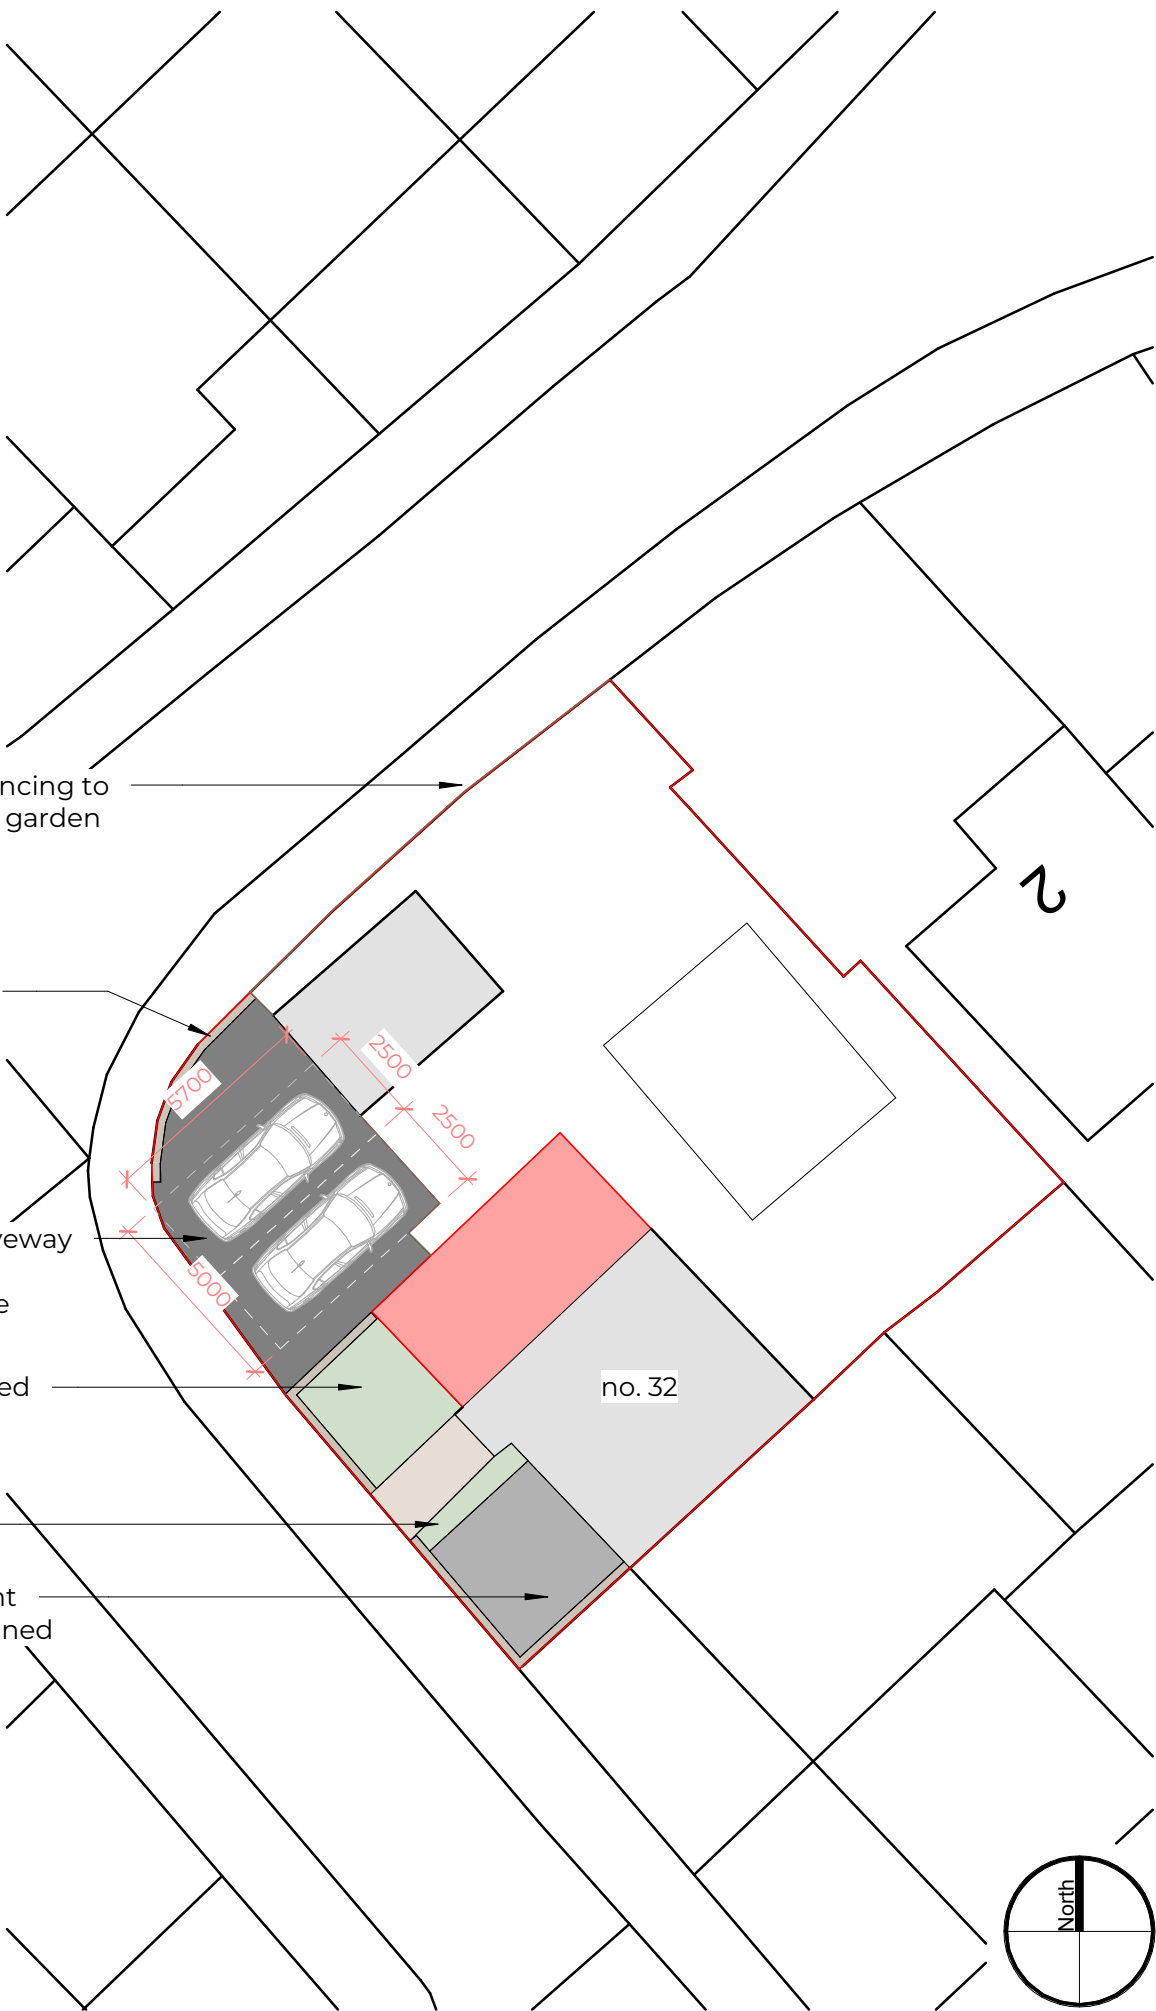

Site Plan Proposed

Notes

This drawing is for planning purposes only and is not to be used for construction.

This drawing should be read in conjunction with all other drawings, schedules, and reports forming part of this application. All proposed works to comply with the relevant Building Regulations and current British Standards.

Existing dimensions, levels, and site conditions to be verified on site prior to any detailed design or construction.

Any discrepancies between this drawing and site conditions to be reported to ABF Design & Consultancy Ltd prior to commencement of works.

Materials and finishes shown are indicative and subject to confirmation at detailed design/Building Regulations stage, unless otherwise specified.

Previous Revisions			
No.	Description	Date	By
F	Proposed parking Updated	24.08.26	FD
E	Updated for Planning	21.07.26	FD
D	Scale bar updated	03.07.26	FD
C	Updated for Planning	01.07.26	FD
B	Updated for Planning	23.06.26	FD
A	Updated for Planning	15.06.26	FD

ABF DESIGN

Do not scale from this drawing. Use figured dimensions only, which are displayed in millimeters unless stated otherwise. The contractor is requested to check all dimensions before work is put in hand. Any discrepancies within the drawing should be reported prior to commencement of works.

Copyright of this drawing belongs solely to ABF Design & Consultancy Ltd. This drawing must only be used for the purpose for which it is supplied and its contents must not be reproduced for any purpose without written permission.

Project	32 Lancaster Road L36 1US
Client	Jay and Danielle
Title	Existing and Proposed Parking
Number	1232-ABF-XX-ZZ-DR-A-005
Scale	1 : 200 at A3
Revision	F
Status	Planning
Date	24.08.26

