


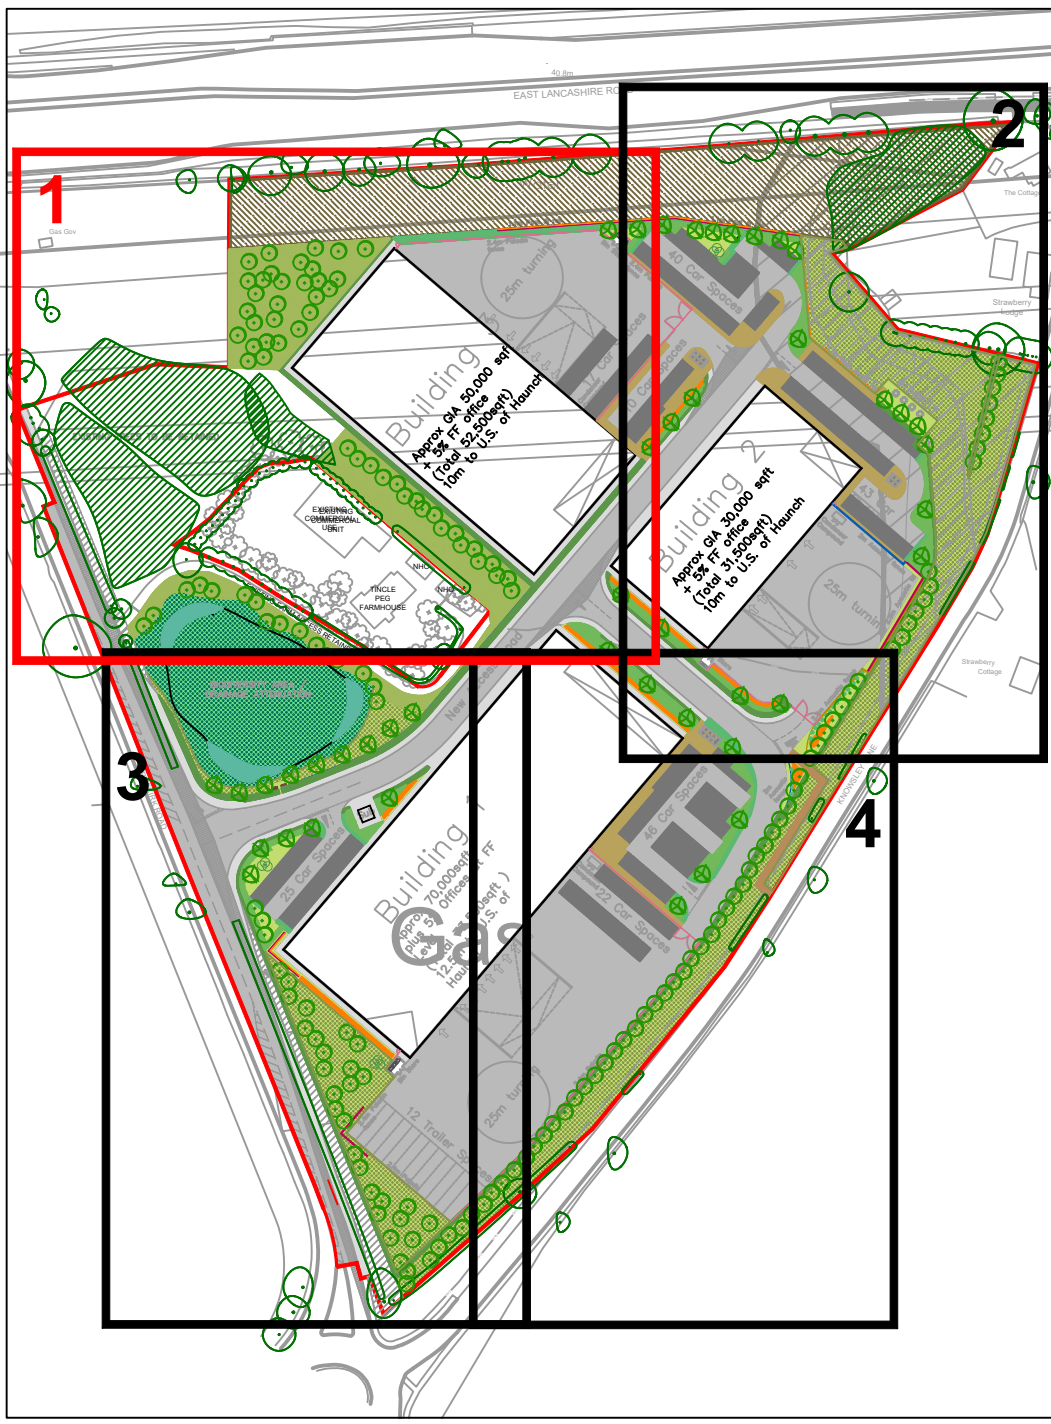

Do not scale this drawing (printed or electronic version).
Contractors must check all dimensions from site.
This drawing is copyright and is for use on this site only. This drawing should be read in conjunction with all relevant consultative drawings and specialist subcontractors / supply chain drawings and specifications.
All works to be carried out in accordance with the latest British Standards / Codes of Practice unless specifically directed otherwise in the specification.
Responsibility for the reproduction of this drawing in paper form, or issued in electronic format, lies with the respondent to check that all information has been replicated in full and is correct when compared to the original paper or electronic image.
Graphical representations of equipment on this drawing have been co-ordinated, but are approximations only. Please refer to the specifications and / or details for actual sizes and / or specific contractor construction information.

Notes:-

KEY	
Hard Works	
	Concrete surfacing to vehicular areas.
	Pedestrian macadam to pavements. Black colour.
	Concrete block paving to parking bays. Charcoal colour.
	Concrete block paving to pavements. Oatmeal granite colour.
	Crushed gravel to PROW footpath. Natural colour.
	Acoustic fencing, 1.8m high To engineer's specification
	Acoustic fencing, 2.0m high To engineer's specification
	Acoustic fencing, 2.5m high To engineer's specification
	Timber post and rail fencing, 1.1m high To engineer's specification
	Paladin fencing, 2.4m high To engineer's specification
	Metal pedestrian gate, to match fence height To engineer's specification
	Metal vehicular gate, to match fence height To engineer's specification
	Retaining Wall To engineer's specification
	Timber bench Specification tbc
	Amenity Seating/Tables Specification tbc
	Cycle storage To architect's specification
	Bin store To architect's specification

P05	20/06/22	Hard landscape specification updated	RS	SA
P04	30/05/22	Layout updated	RS	SA
P03	29/04/22	Benches added and layout updated	RS	SA
P02	29/03/22	Layout updated	RS	SA
P01	15/03/22	Draft planning issue	RS	SA
REV.	DATE	DESCRIPTION	DRAWN	CHK'D

U R B A N
G R E E N

A: Ground Floor, The Tower,
Deva City Office Park, Trinity Way,
Manchester M3 7BF

T: +44 (0) 161 312 3131

weareurbangreen.co.uk

Client: **CADDICK**

Project: **ORMSKIRK ROAD, KNOWSLEY**

Title: **HARD LANDSCAPE PLAN SHEET 1/4**

Issue: **PLANNING**

Drawn: RS	Checked: SA	Approved: MT
-----------	-------------	--------------

Project: UG45	Scale @ A0: 1:200	Date: 15/03/22
---------------	-------------------	----------------

Dwg No: UG_45_LAN_HL_DRW_02	Revision: P05
-----------------------------	---------------