
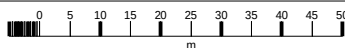


90 Page Moss Lane

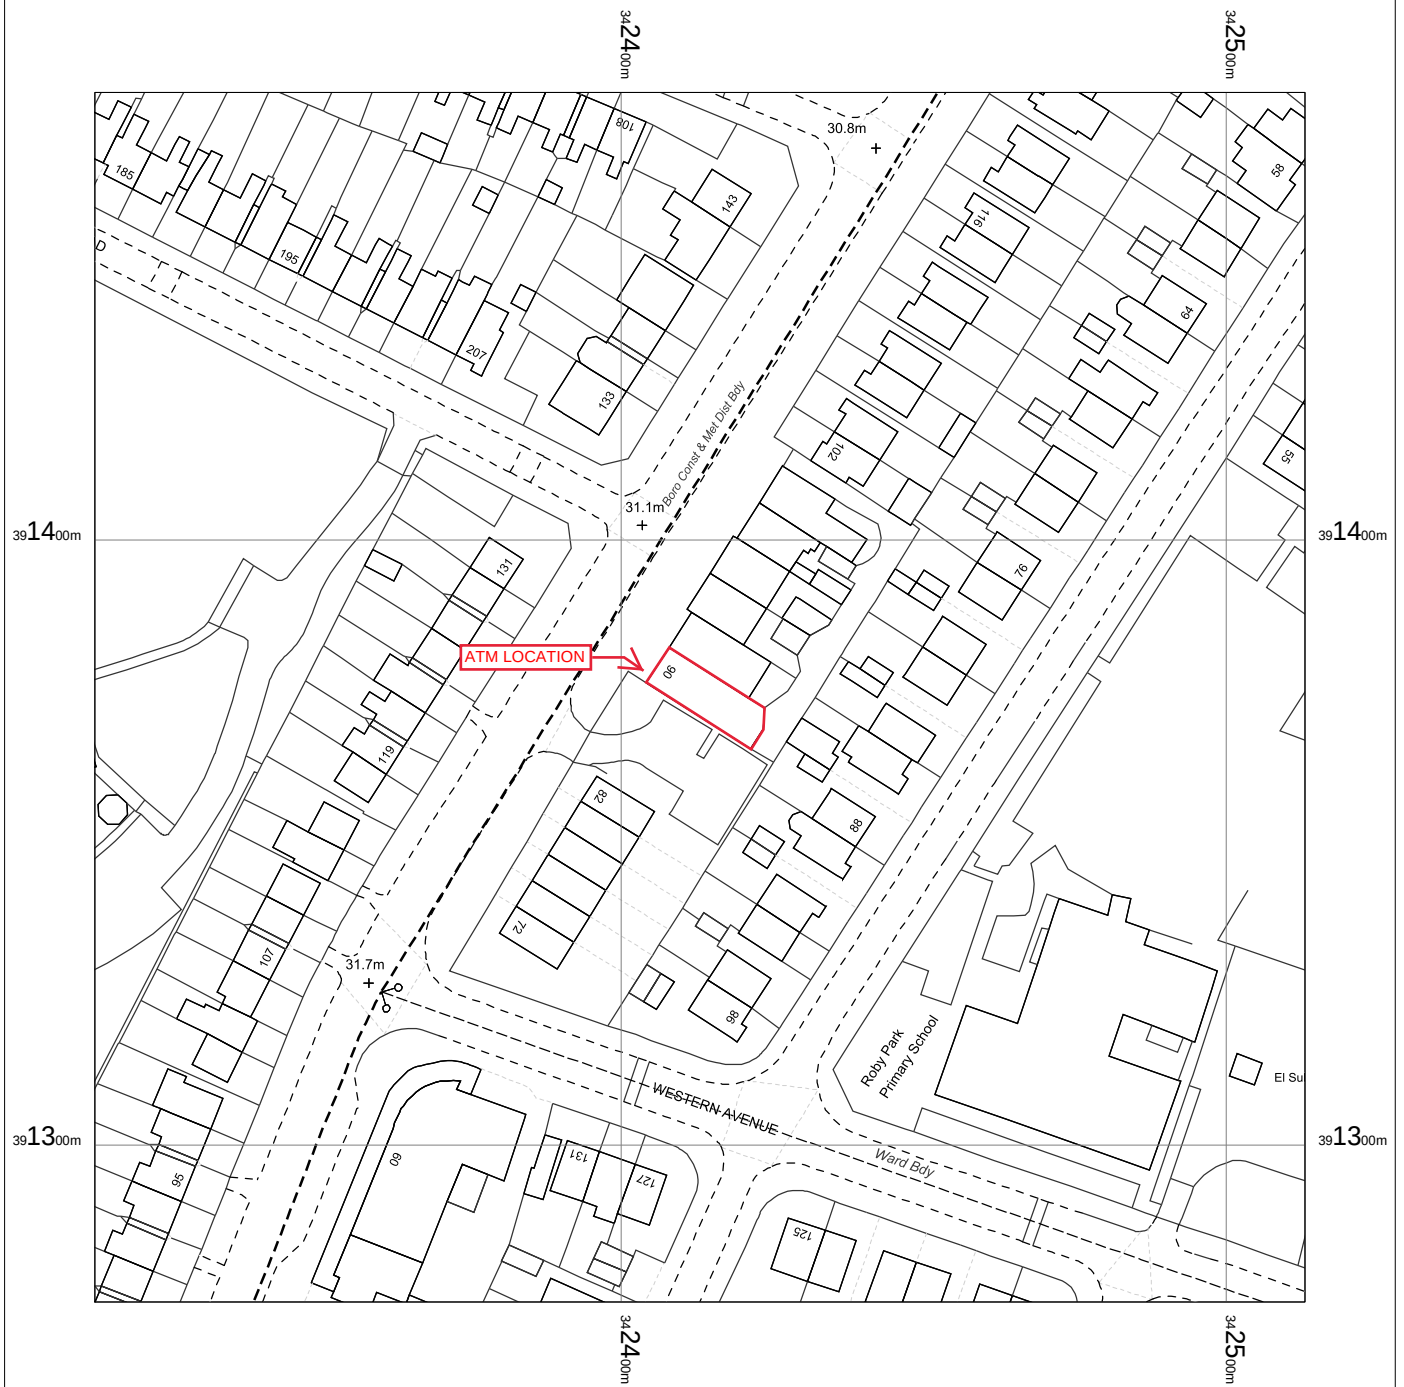

Adisco Convenience
90 Page Moss Lane
Liverpool
L14 0LX

T020761

OS MasterMap 1250/2500/10000 scale
Tuesday, January 4, 2022, ID: BLJT-01010655
www.planningapplicationmaps.co.uk

1:1250 scale print at A4, Centre: 342413 E, 391374 N

©Crown Copyright Ordnance Survey. Licence no. 100051661

