

General Notes

All site dimensions shall be verified by the Contractor on site prior to commencing any works.


Do not scale from this drawing.

Only work to written dimensions.

This drawing is the property of Fletcher-Rae (UK) Limited (t/a Fletcher-Rae) and copyright is reserved by them. The drawing is not to be copied or disclosed by or to any unauthorised persons without the prior written consent of Fletcher-Rae (UK) Limited.

Key

Planning Boundary

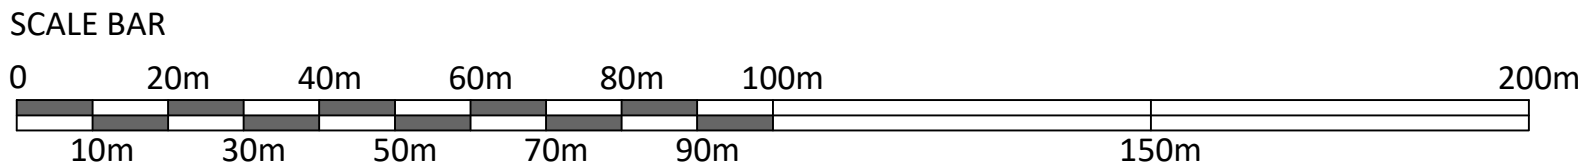

P3	Level text clarified to adjacent properties	22.06.22	JAB	AT
P2	Red line boundary amended	30.05.22	JAB	AT
P1	First issue	29.04.22	AT	JC
Rev.	Description	Date	ISS	APP

Scale: 1:1000@A1

Status: S2 Information

Drawn by: AT

Checked by: JC

Date: 22.03.2022

Client:

Caddick Developments

Project:

Knowsley Lane, Knowsley

Sheet Name:

Topographical Survey

Project No.	Orig.	Zone	Level	Type	Role	Cls	Dwg No.	Rev
19011-FRA-AV-XX-DR-A-90-0002								P3

fletcher|rae

Architects | Master Planners | Designers

Hill Quays, 5 Jordan Street, Manchester, M15 4PY

t ■ +44 (0)161 242 1140

f ■ +44 (0)161 242 1141

w ■ www.fletcher-rae.com

e ■ info@fletcher-rae.com