



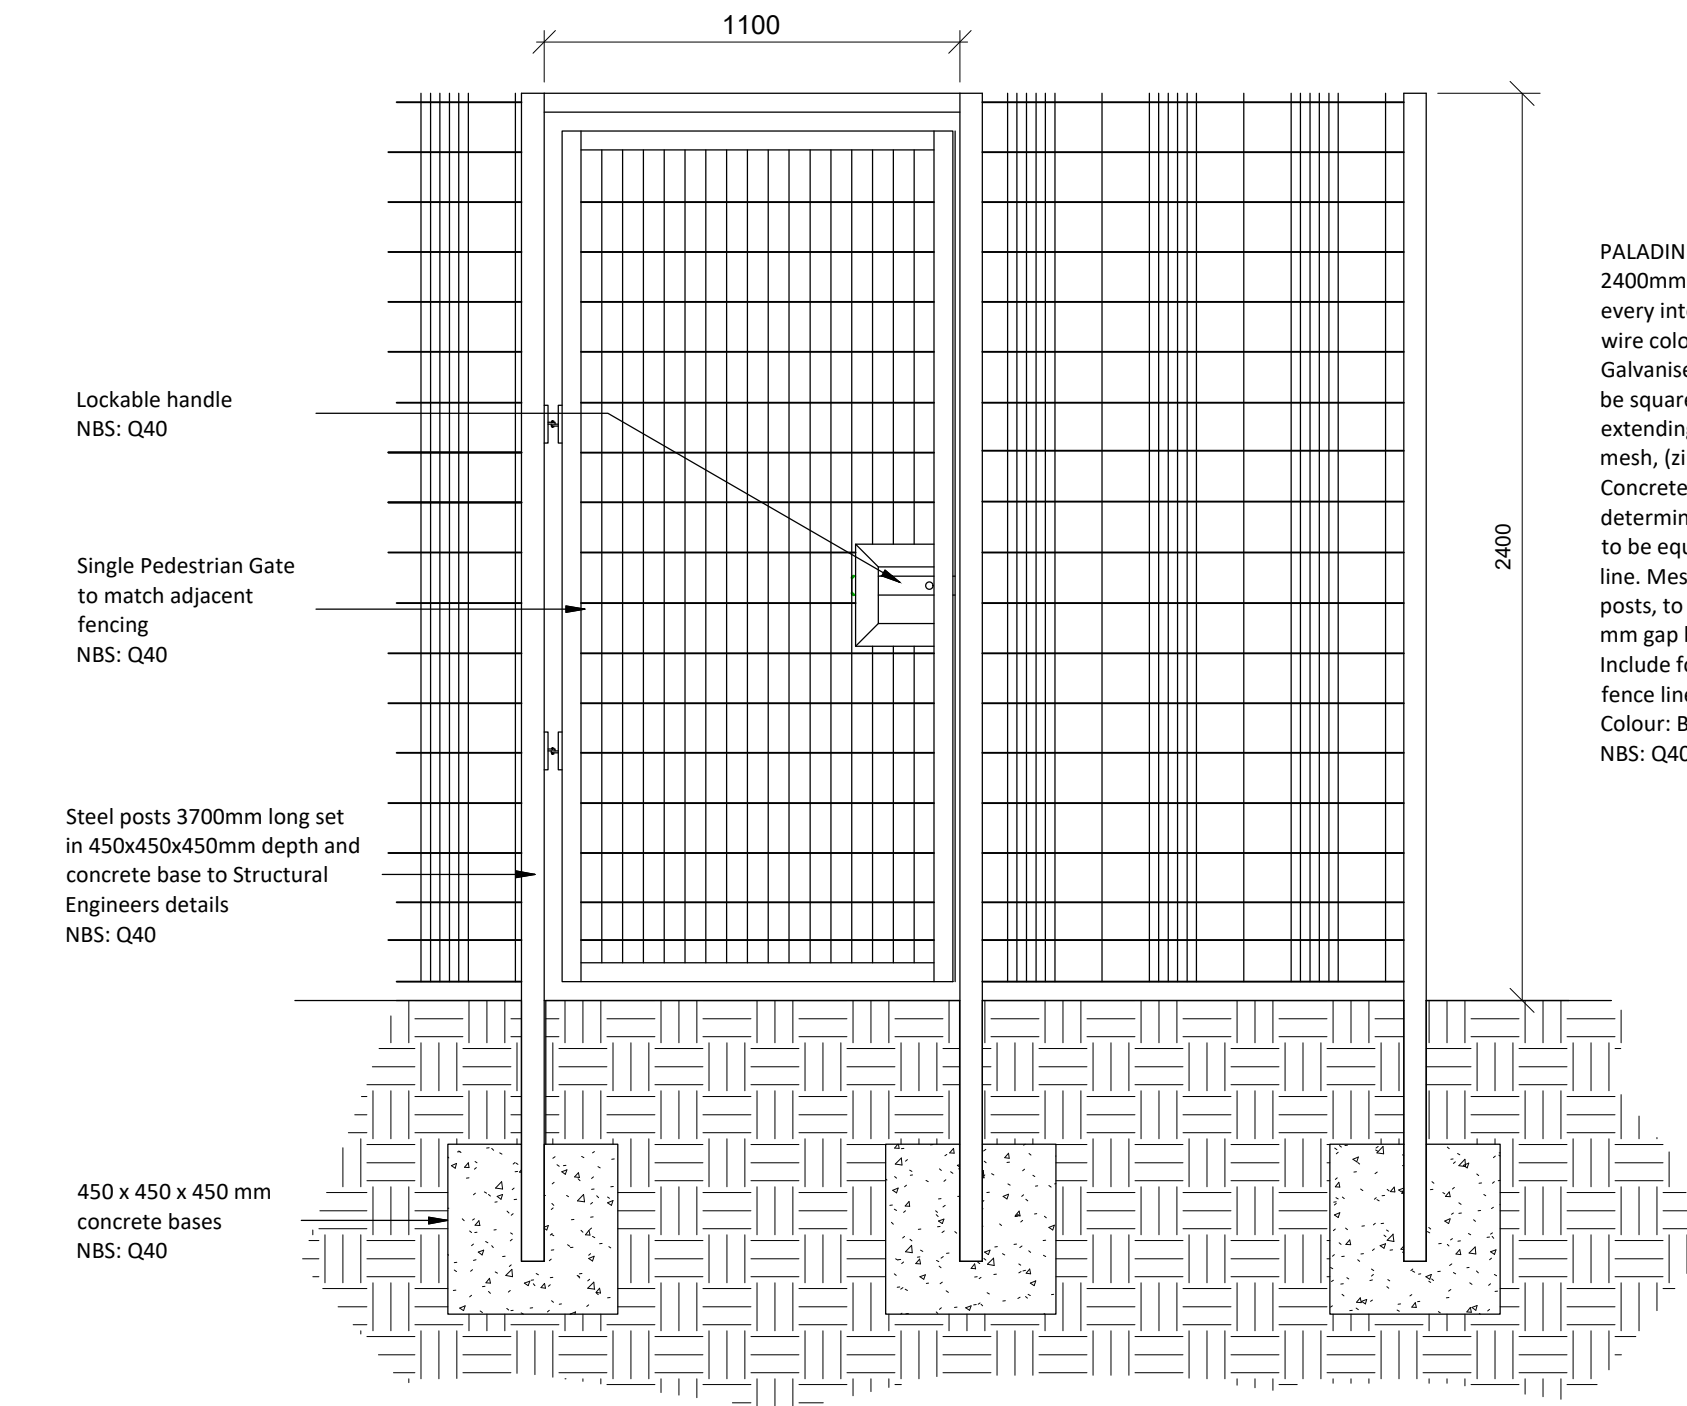


PALADIN FENCING GATE ELEVATION
1:20

PALADIN FENCE Security purpose class - 2400mm high Welded mesh, electrically welded at every intersection. Polyester powder coated Zinc wire coloured Black.
Galvanised Posts at nom. 3000 mm centres, posts to be square box section 60 x 60 mm , 610 mm extending into concrete foundation bases, finish as mesh, (zinc coated, primed and powder coated)
Concrete bases 450 x 450 mm x depth to be determined by S.E. Height of fence to be 2.4 metres, to be equally spaced and to give a neat line. Mesh and rails to be on the 'outside' of the posts, to the public side. Maintain a minimum of 50 mm gap between bottom of mesh and ground. Include for Anti-sag supports. Fixings to be inside fence line.
Colour: Black
NBS: Q40


Steel posts 3700mm long set in 450x450x450mm depth and concrete base to Structural Engineers details
NBS: Q40

PALADIN FENCING ELEVATION
1:20

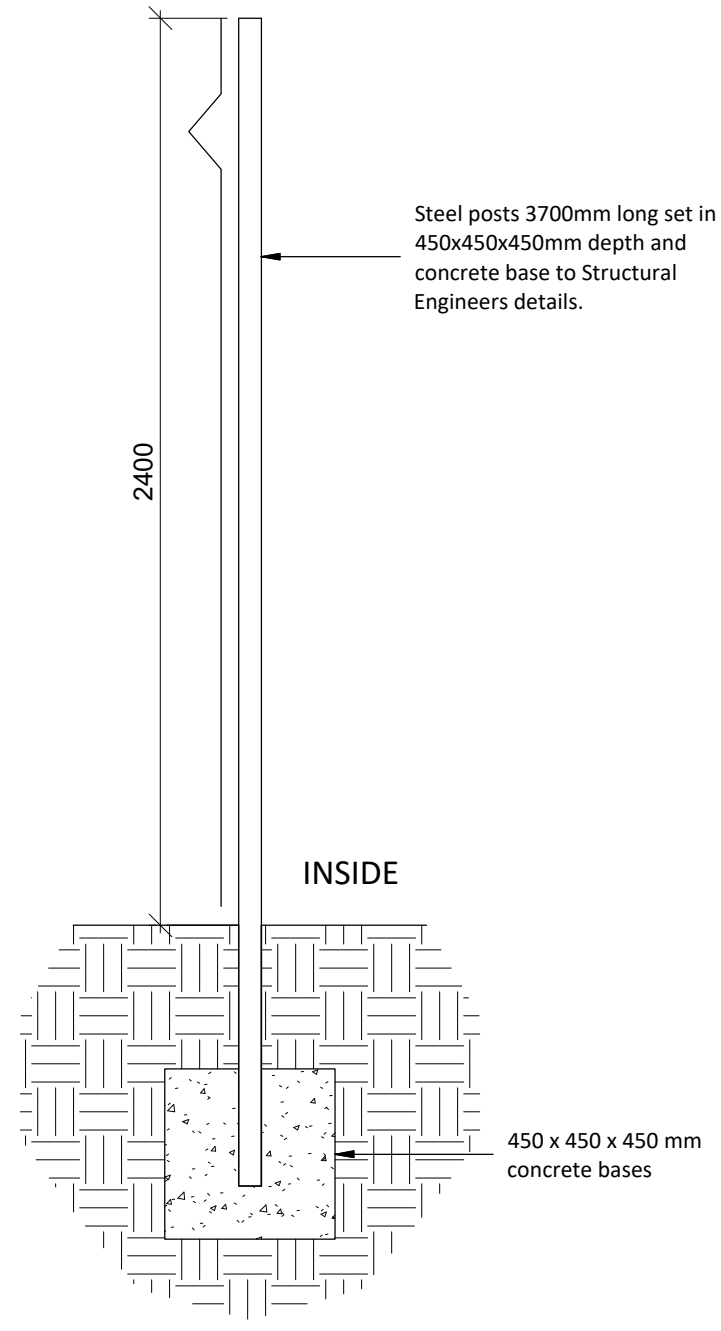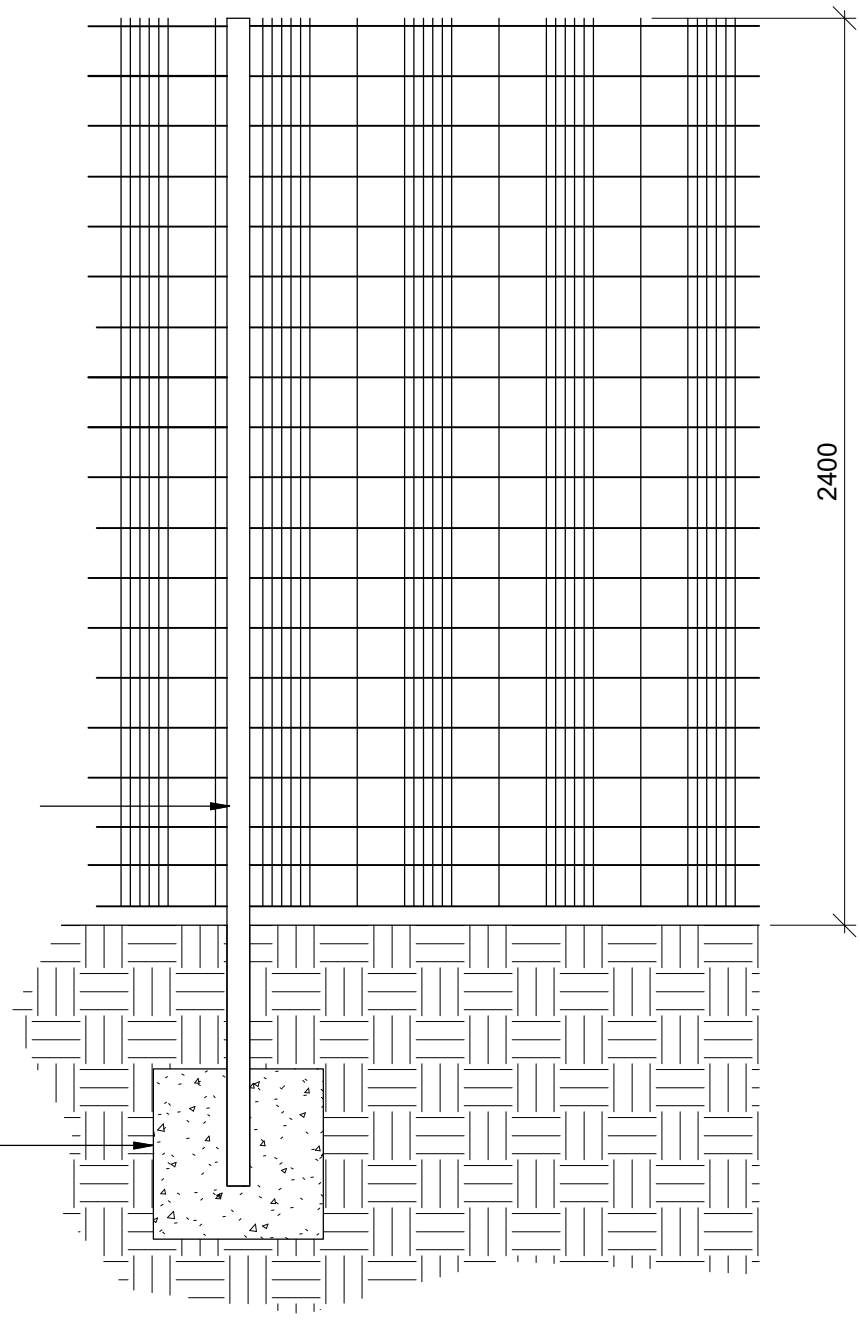


PALADIN FENCING SECTION
1:20


1.1m HIGH TIMBER KNEE RAIL
Posts: 150x100x1500mm (V notched top) in concrete footings to the Structural Engineers details to provide edge protection loadings in accordance with Building Regulations
Approved Document K
Top Rail: 100x100mm secured to post via 75mm wide B2P post strap
Mid Rail@ 100x38mm screwed to face of post
Timber: Tanalith E Green treated sawn softwood to match Logic Plots D, E & F
All fixings to be corrosion resistant & anti-vandal.
NBS: Q40

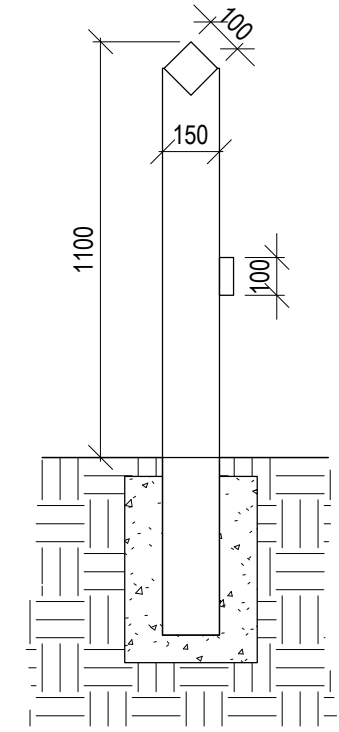

TIMBER POST & RAIL EDGE PROTECTION
SECTION
1:20

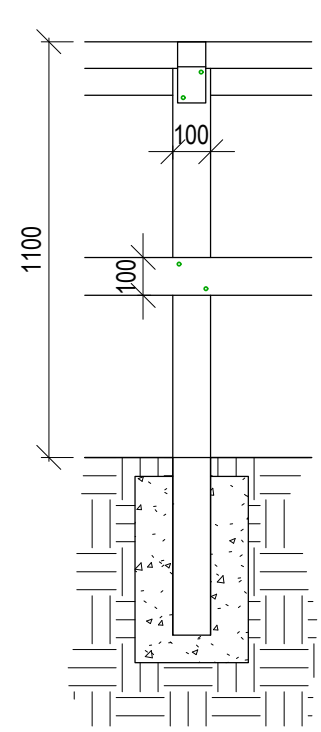

TIMBER POST & RAIL EDGE PROTECTION
ELEVATION
1:20

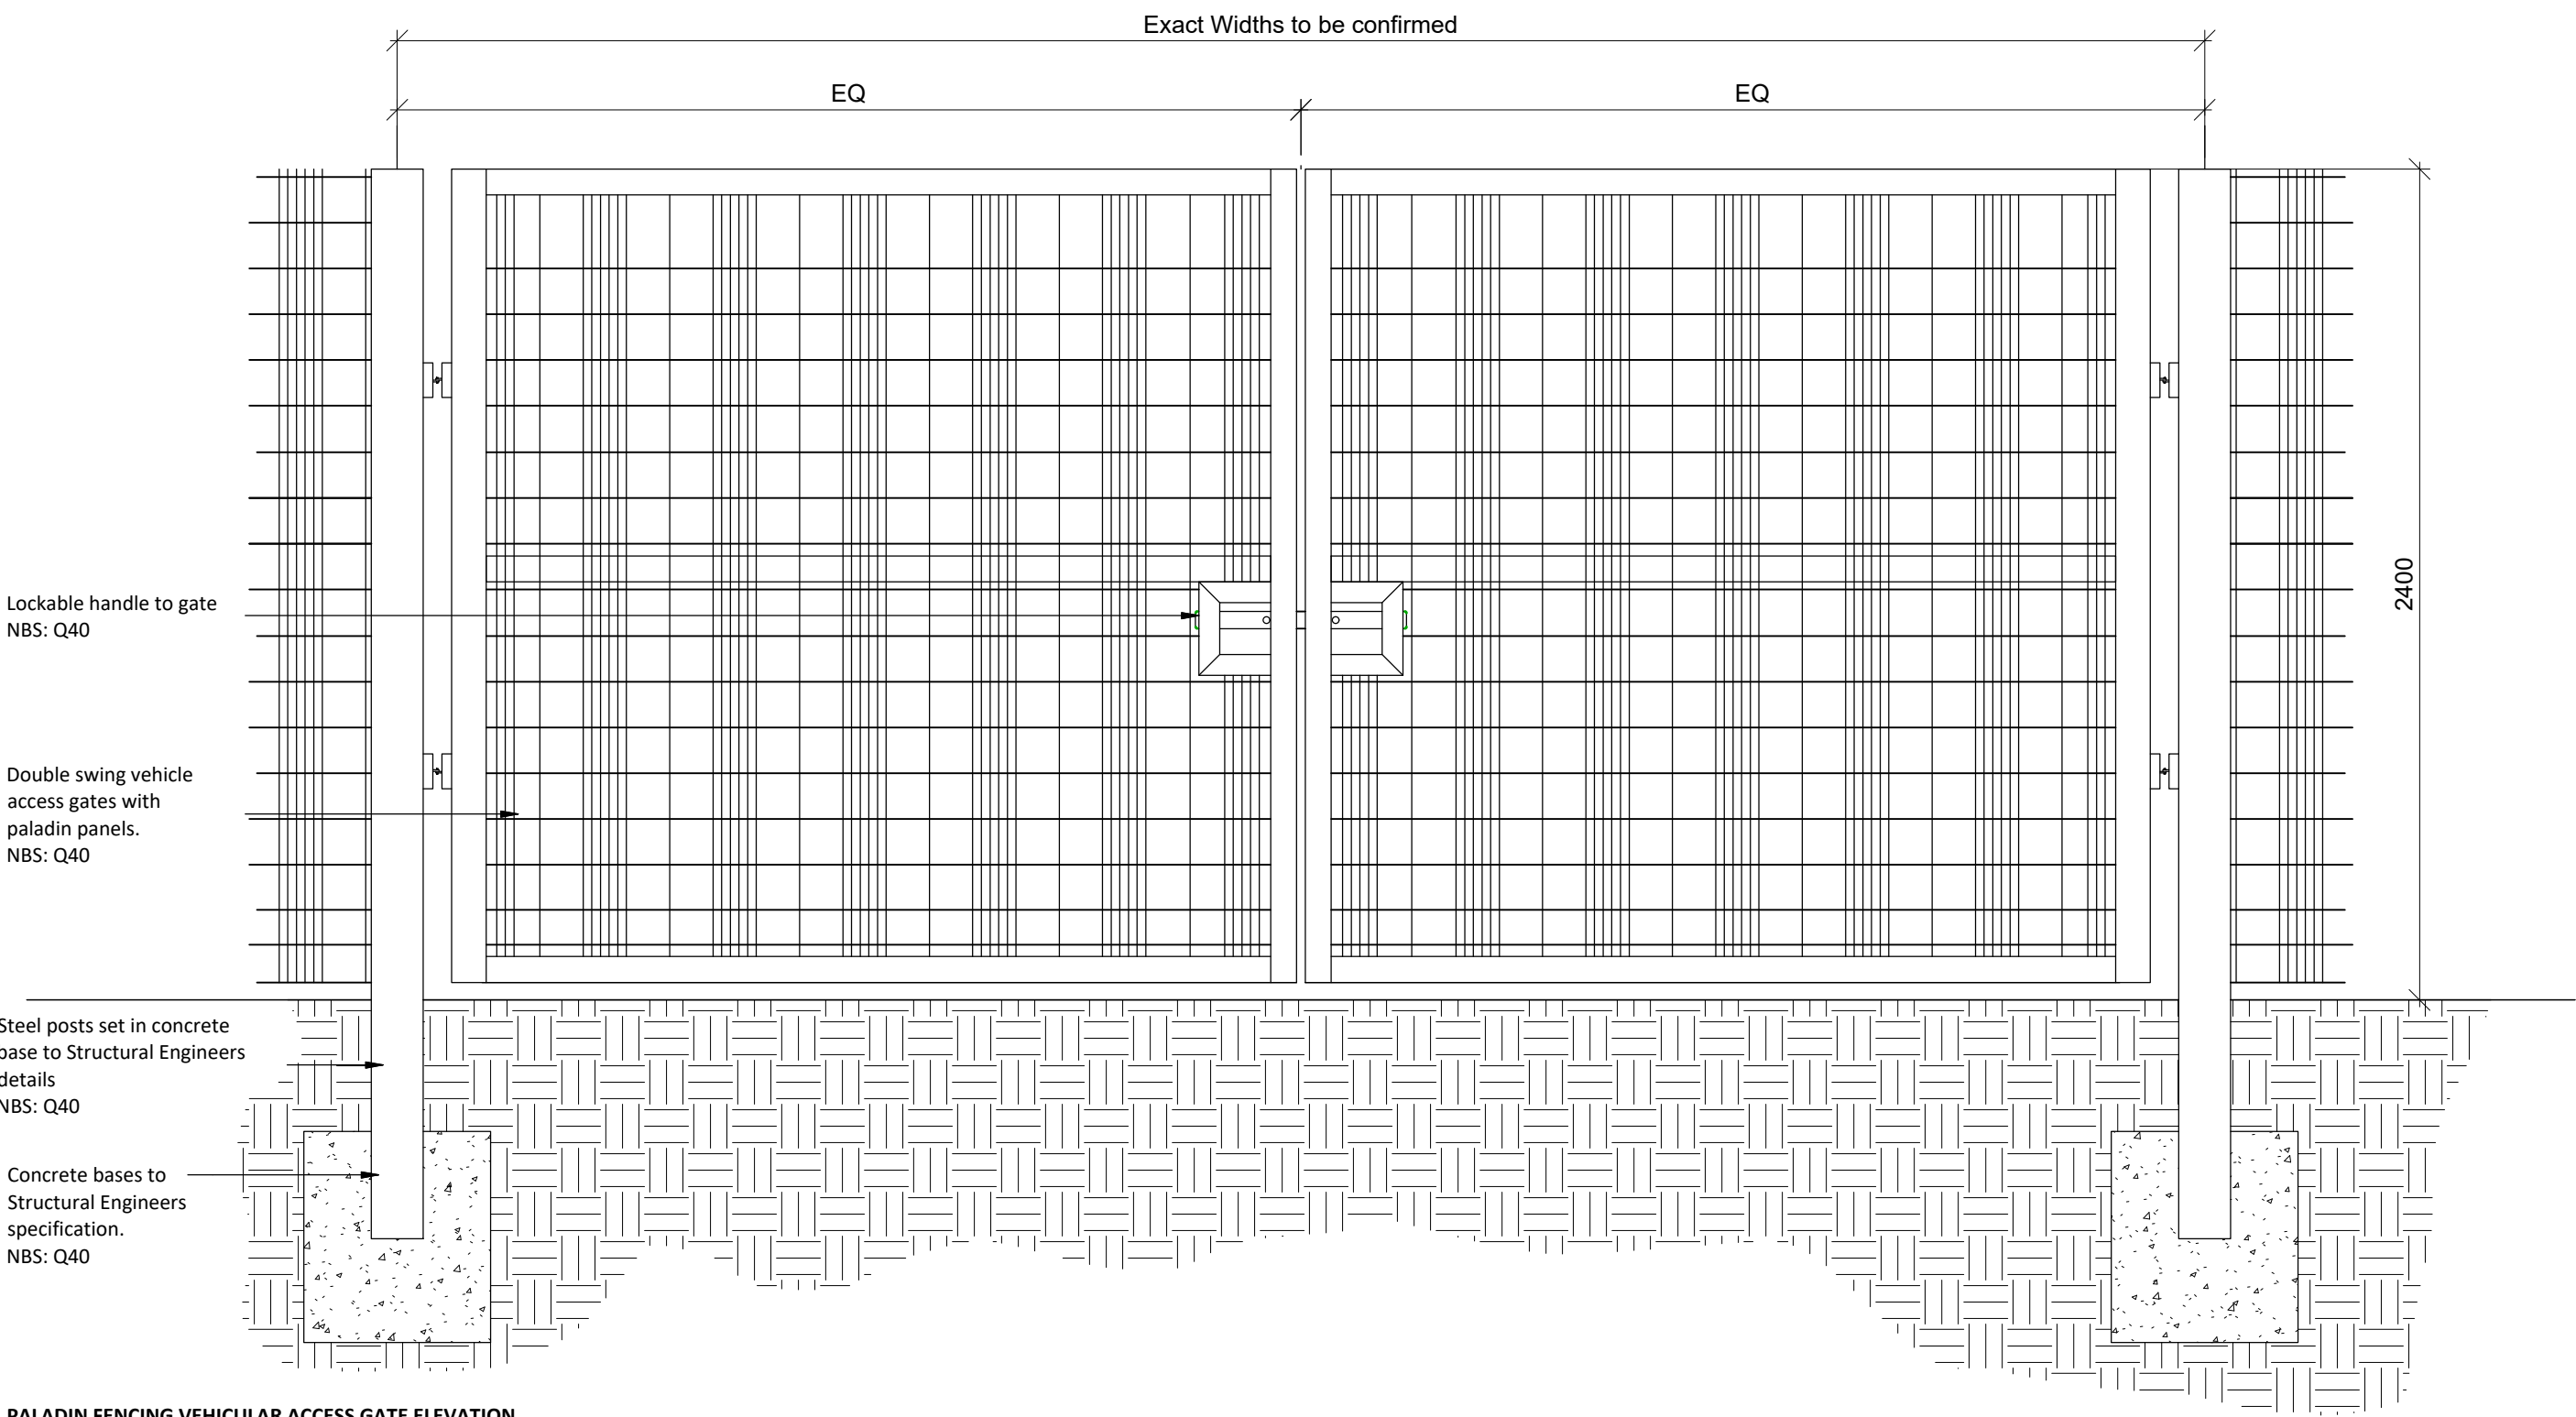


PALADIN FENCING VEHICULAR ACCESS GATE ELEVATION
1:20

CAR PARK & SERVICE YARD ACCESS GATES


PPC double swing lockable gates supported on SHS Steel single support post. Heavy duty RHS outer frame, complete with Paladin mesh infill. Vehicular access gates are to specialist manufacturers design.

Colour: Black to match fence.


NBS: Q40

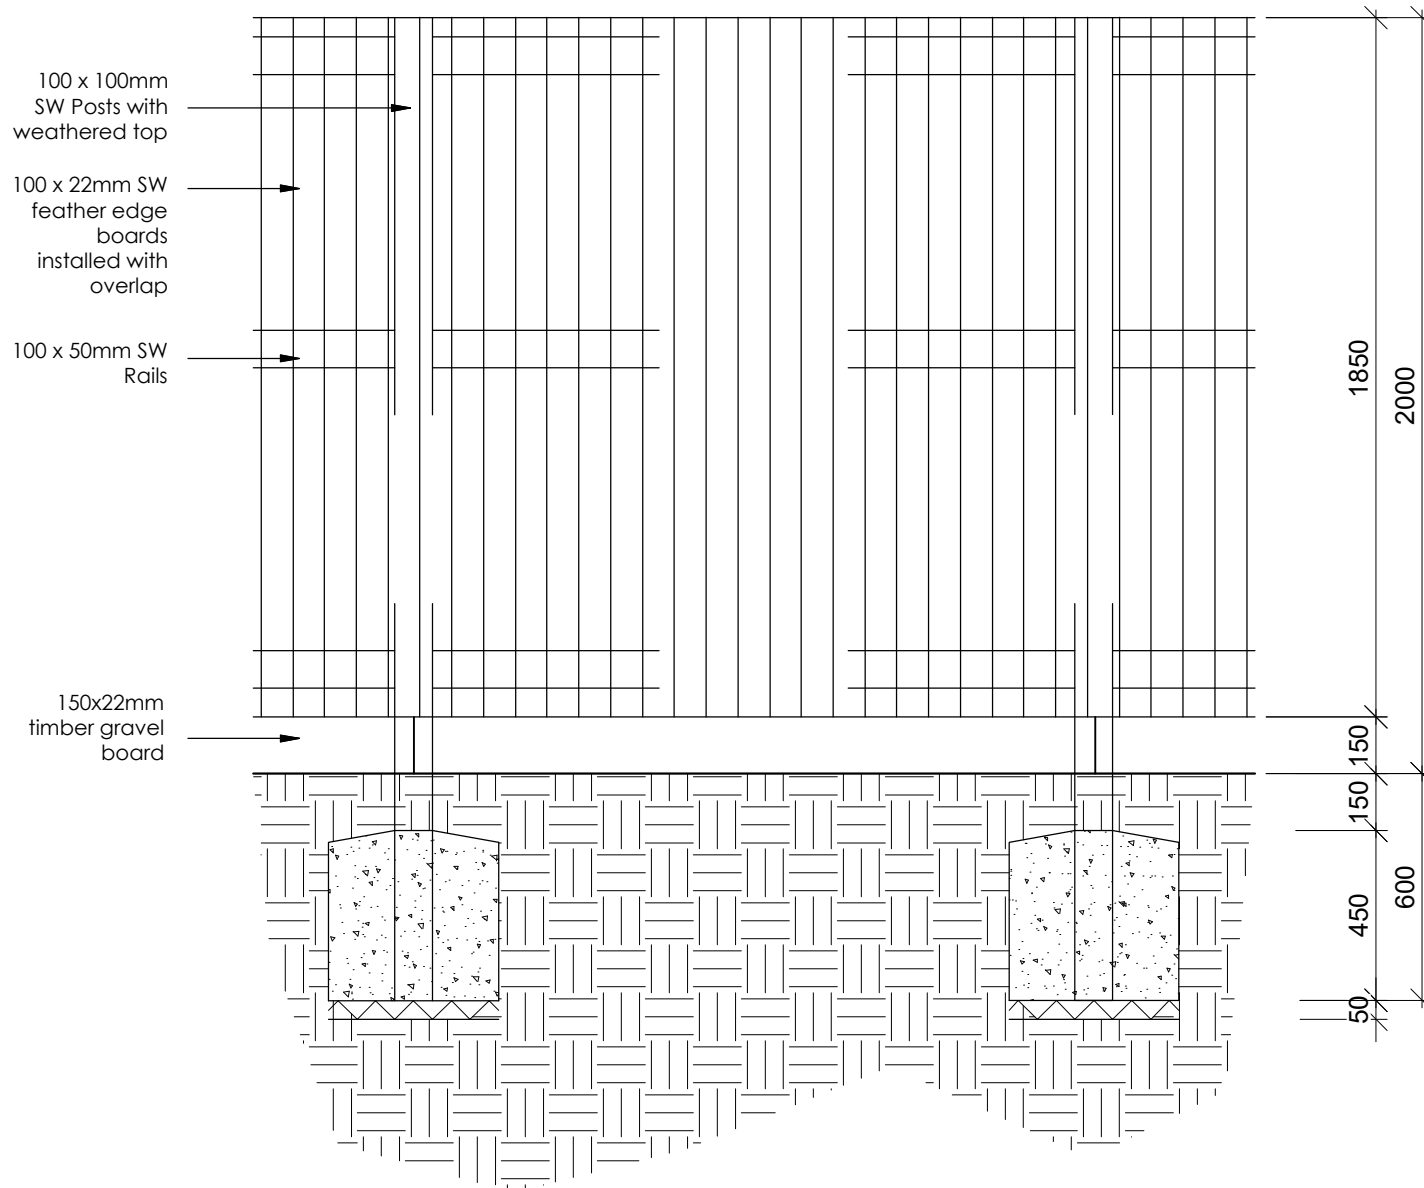

CLOSE BOARDED FEATHER EDGE FENCE - ELEVATION
Scale 1:20

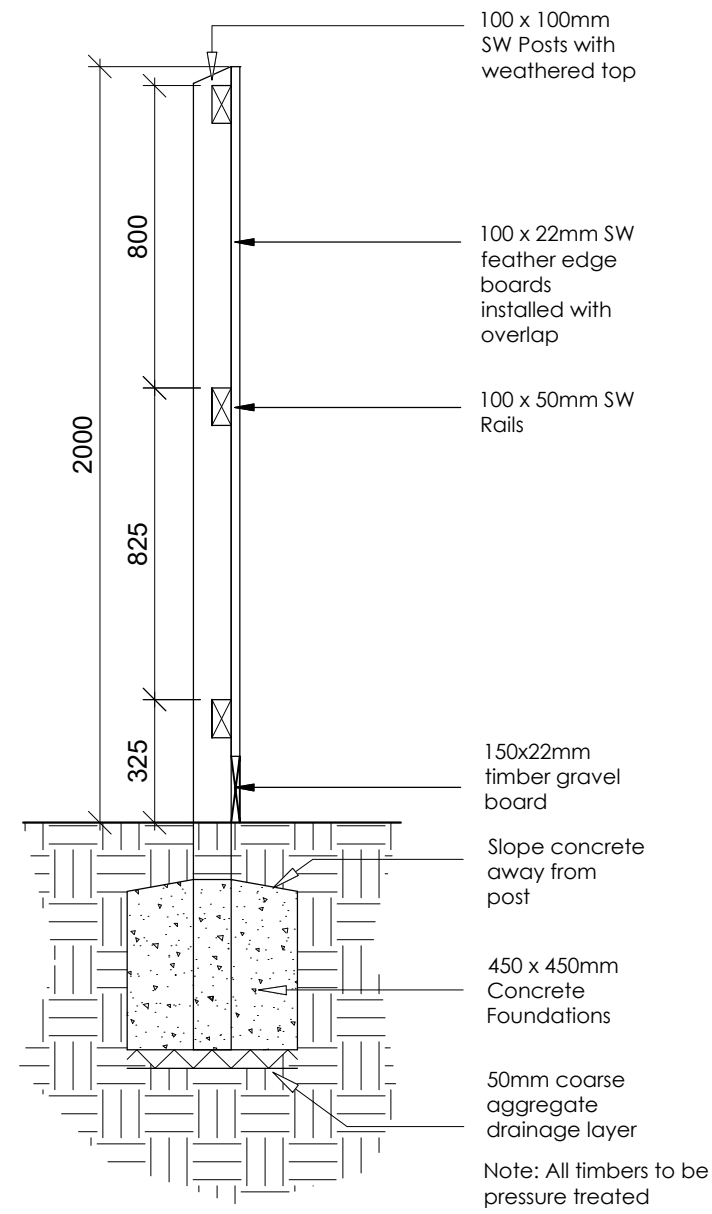

CLOSE BOARDED FEATHER EDGE FENCE - SECTION
Scale 1:20

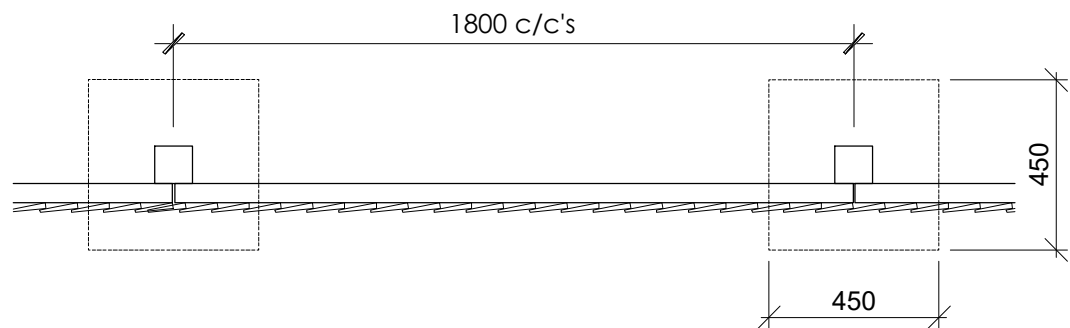

CLOSE BOARDED FEATHER EDGE FENCE - PLAN
Scale 1:20

General Notes

All site dimensions shall be verified by the Contractor on site prior to commencing any works.

Do not scale from this drawing.

Only work to written dimensions.

This drawing is the property of Fletcher-Rae (UK) Limited (t/a Fletcher-Rae) and copyright is reserved by them. The drawing is not to be copied or disclosed by or to any unauthorised persons without the prior written consent of Fletcher-Rae (UK) Limited.

P2 Close boarded timber fence added
P1 First Issue
Rev. Description

16.06.22 JAB AT
29.04.22 JAB AT
Date ISS APP

Scale 1:20@A1
Status S2 Information
Drawn by JAB
Checked by AT
Date 29.04.22
Client:

Caddick Development

Project:
Knowsley Lane, Knowsley

Sheet Name:
Typical External Fencing

Project No. Orig. Zone Level Type Role Cts Dwg No. Rev
19011-FRA-AV-XX-DR-A-20-1008 P2

fletcher-rae
Architects | Master Planners | Designers

Hill Quays, 5 Jordan Street, Manchester, M15 4PY

t +44 (0)161 242 1140
f +44 (0)161 242 1141
w www.fletcher-rae.com
e info@fletcher-rae.com