


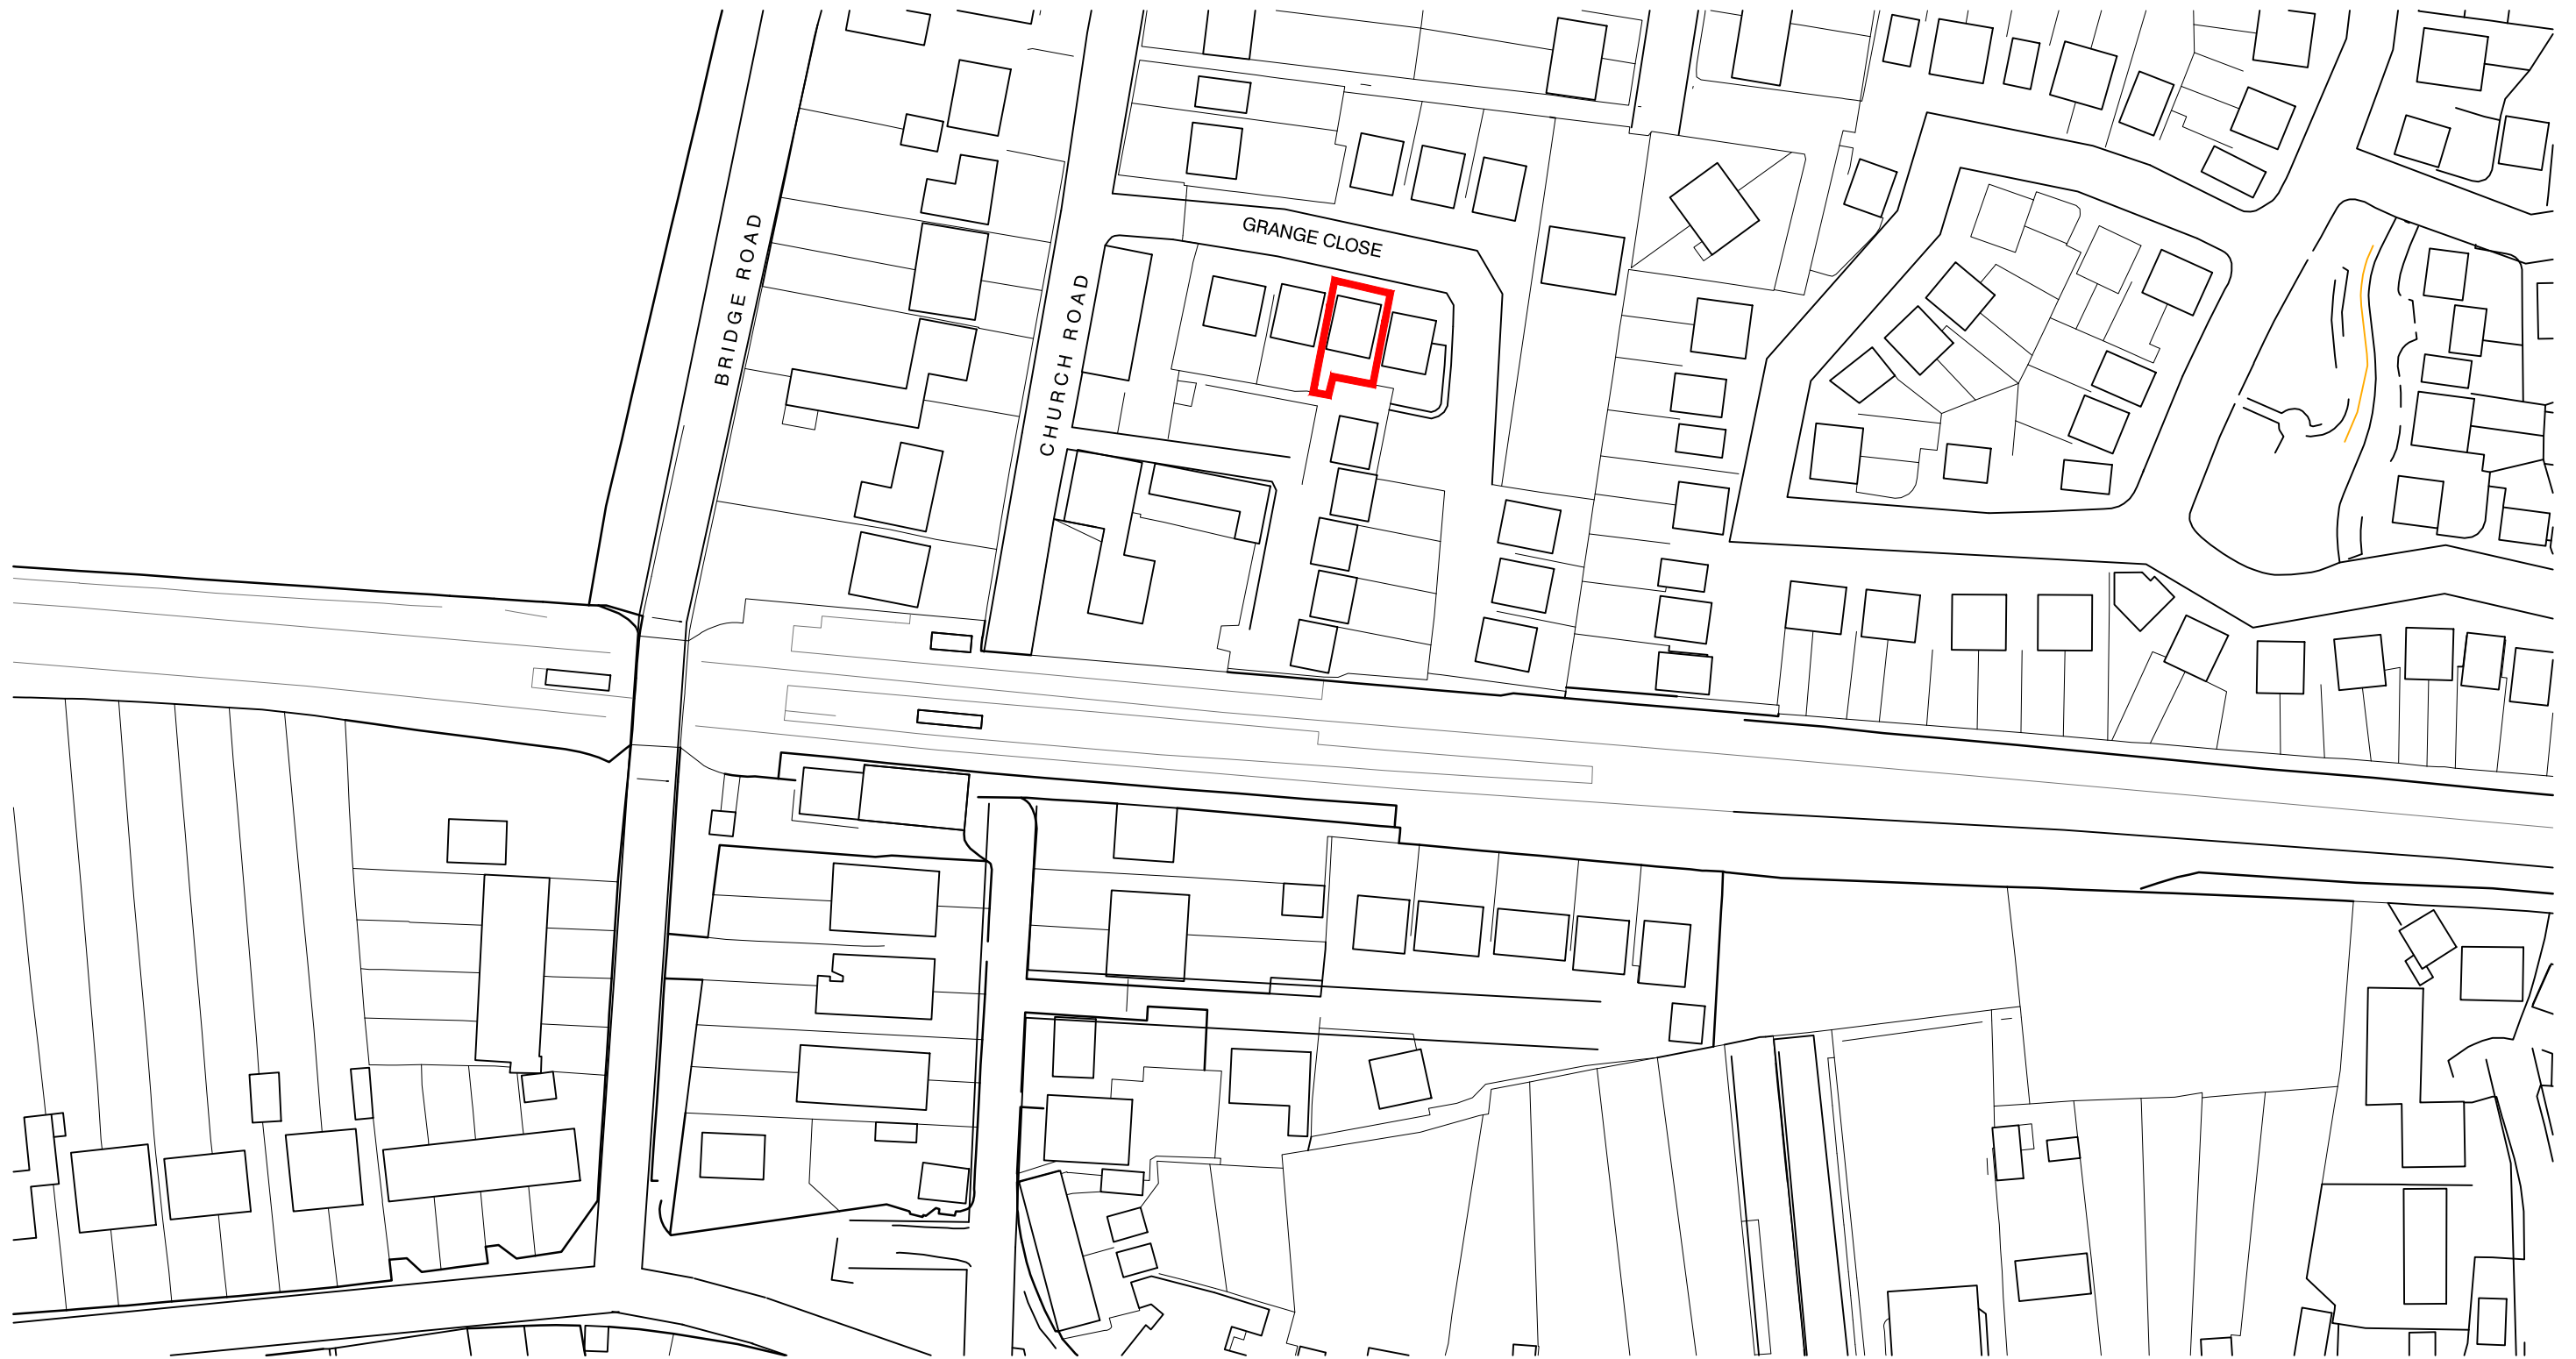

LOCATION PLAN

6 GRANGE CLOSE
LOCATION PLAN
1:1250 @ A3

scale 1:1250 0 50m

