


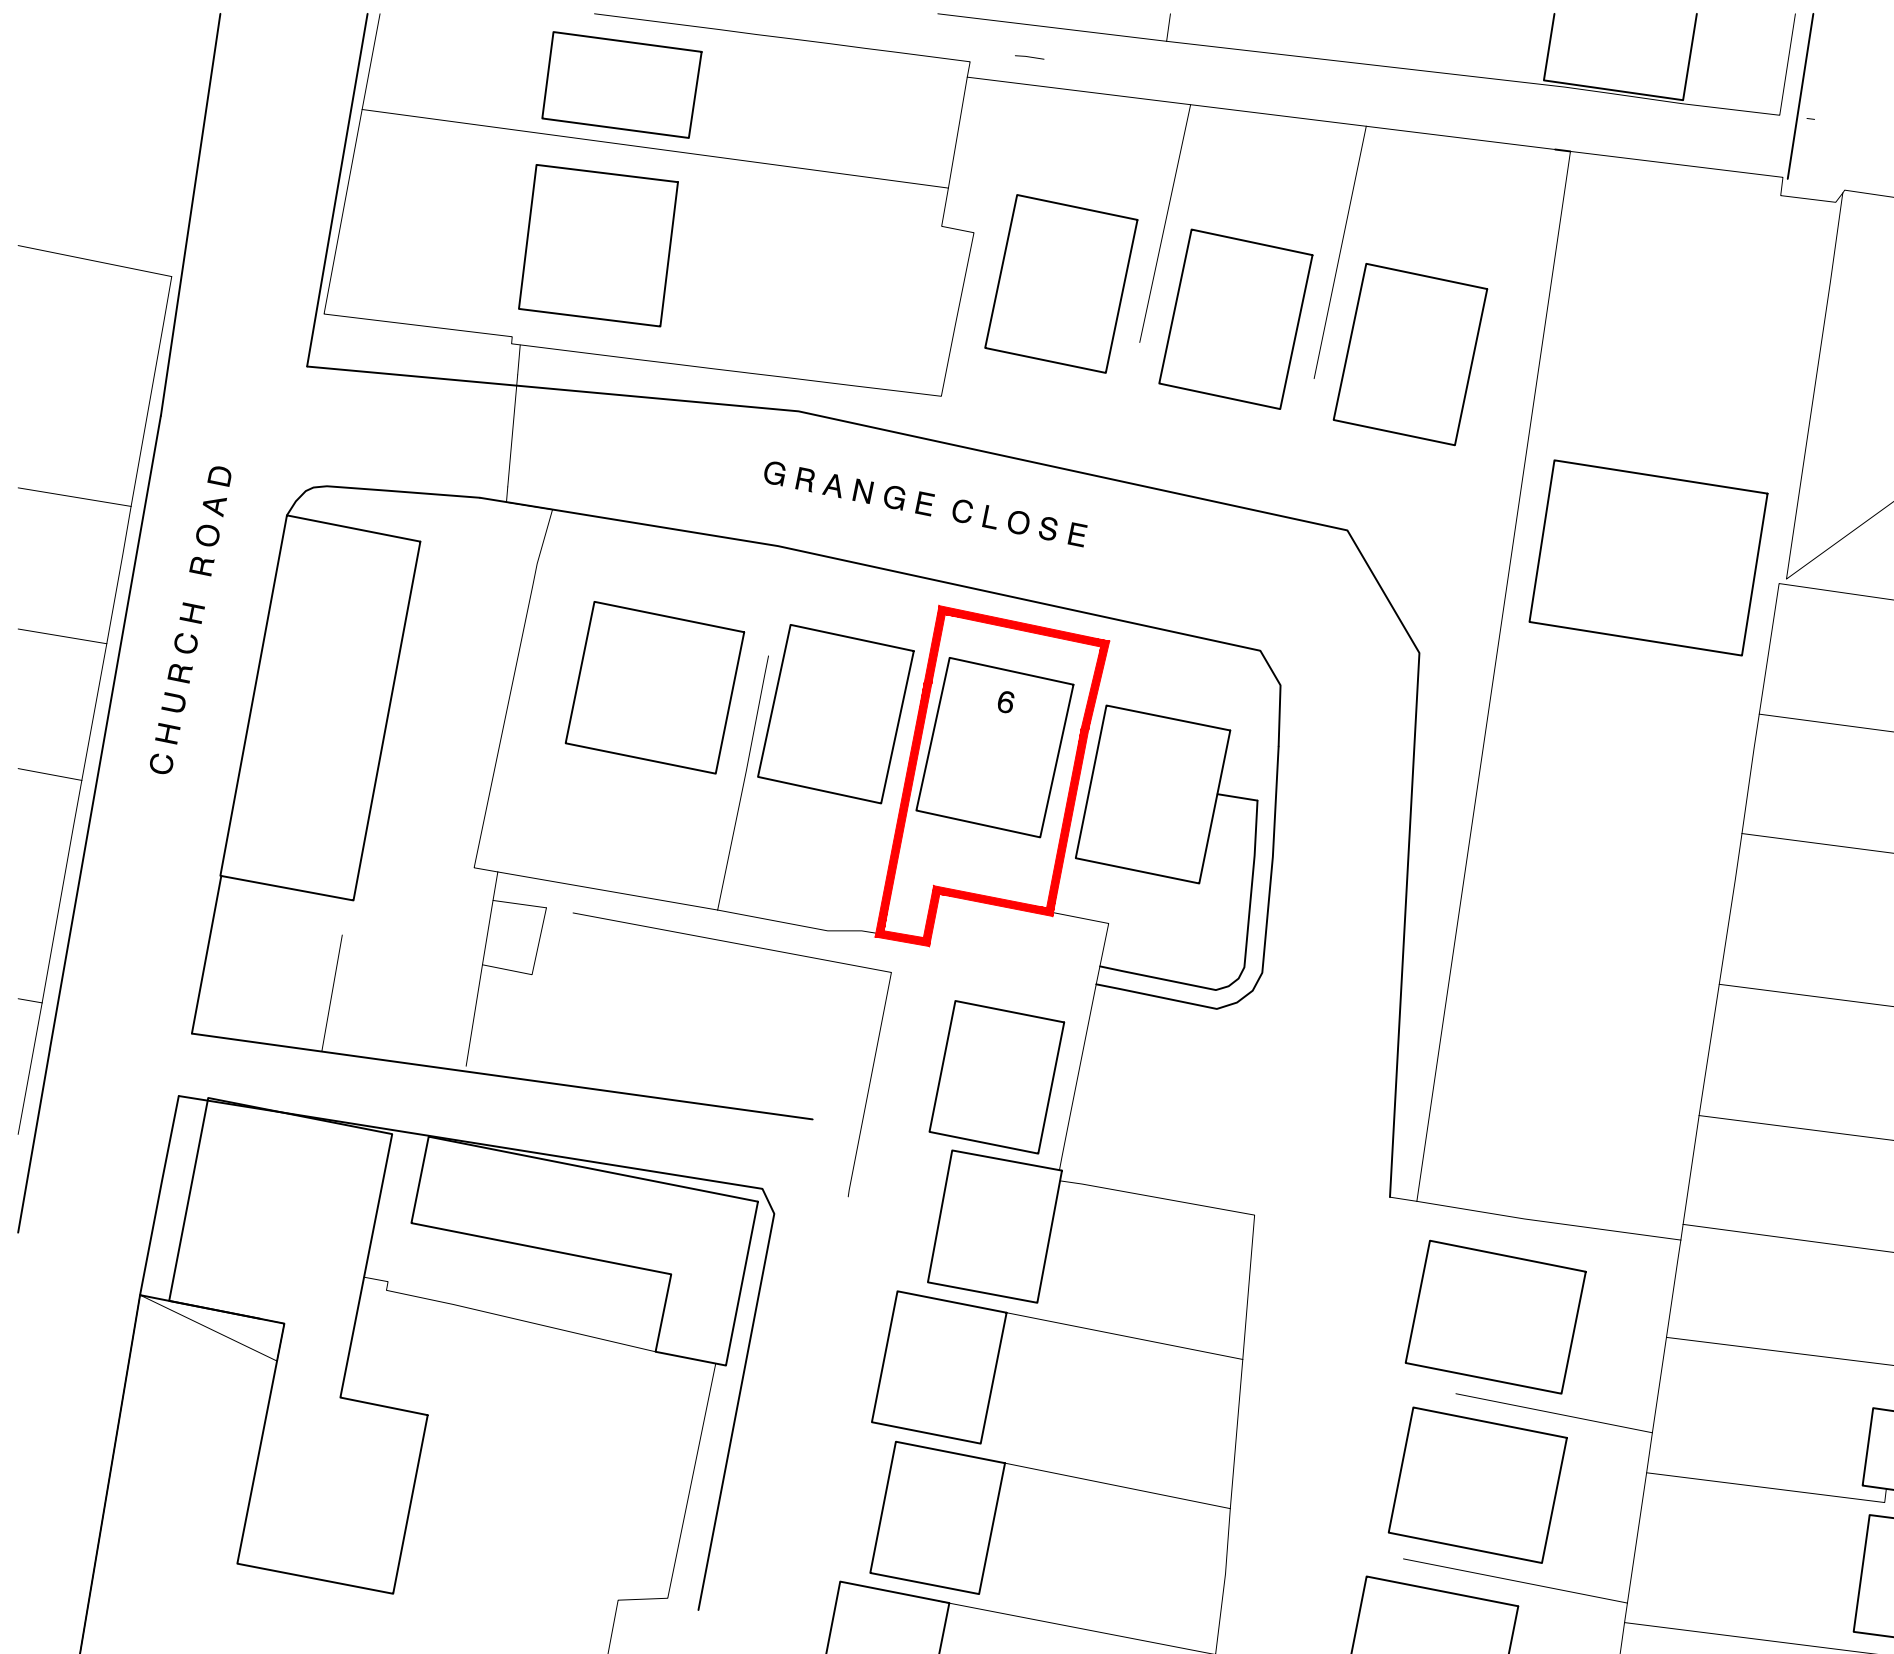

SITE PLAN

6 GRANGE CLOSE
LOCATION PLAN
1: 500 @ A3

