


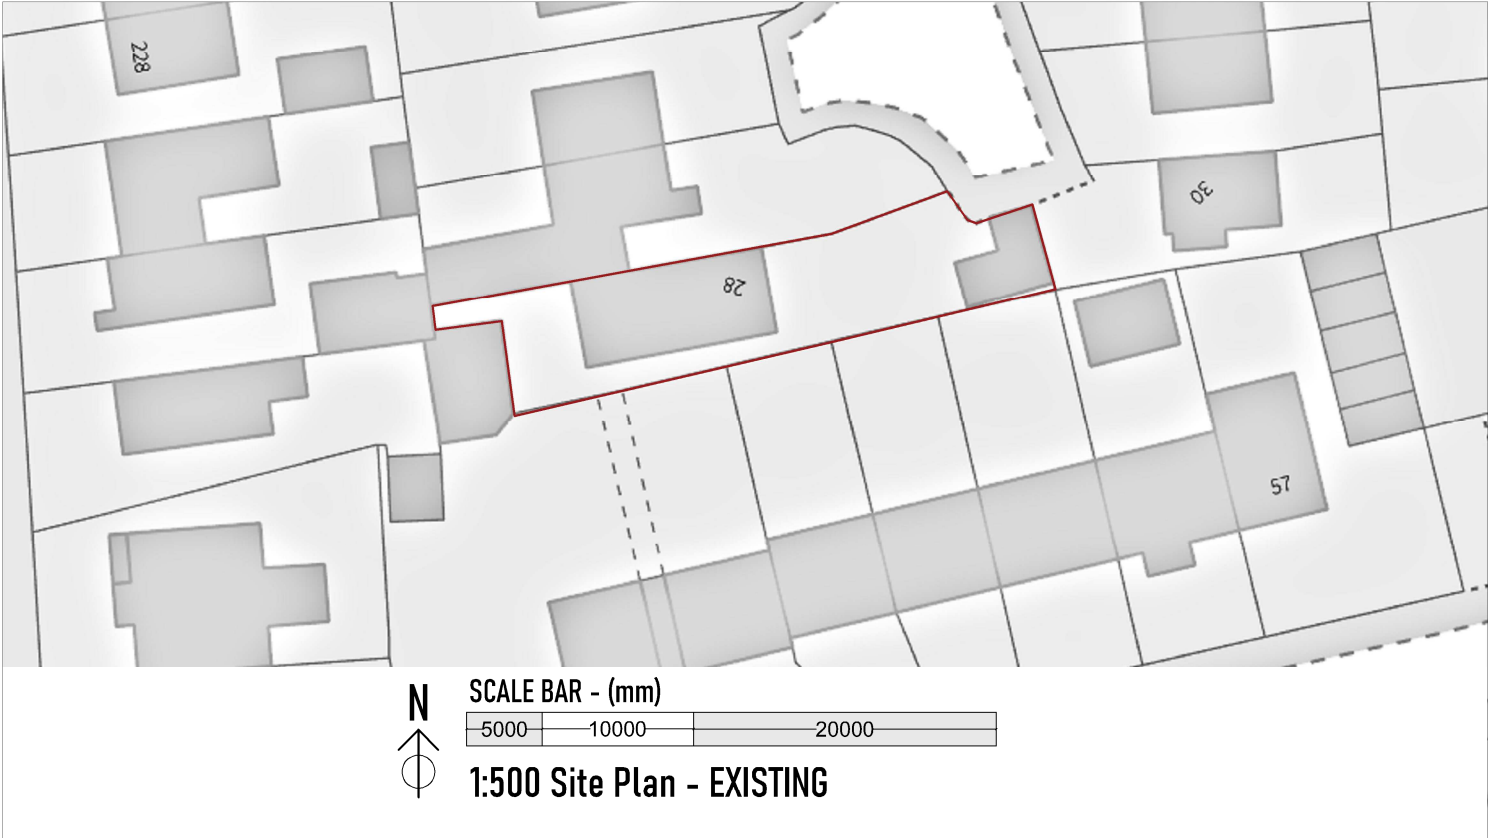

GENERAL - All dimensions given whether figured or scaled are to be checked and verified on site by the contractor prior to commencement of work. Figured dimensions are to take preference over scaled dimensions.

PURPOSE Planning and Building Regulations Only		SITE ADDRESS 28 Grassington Cres, Liverpool L25 9RY	
WORK Demolition of existing single storey rear extension, Double Storey Side and Double storey rear extension, main roof, and front elevation alterations to dwelling house			
DRAWING Site Plans		SCALE 1 - A3 1:1250	SCALE 2 - A3 1:500