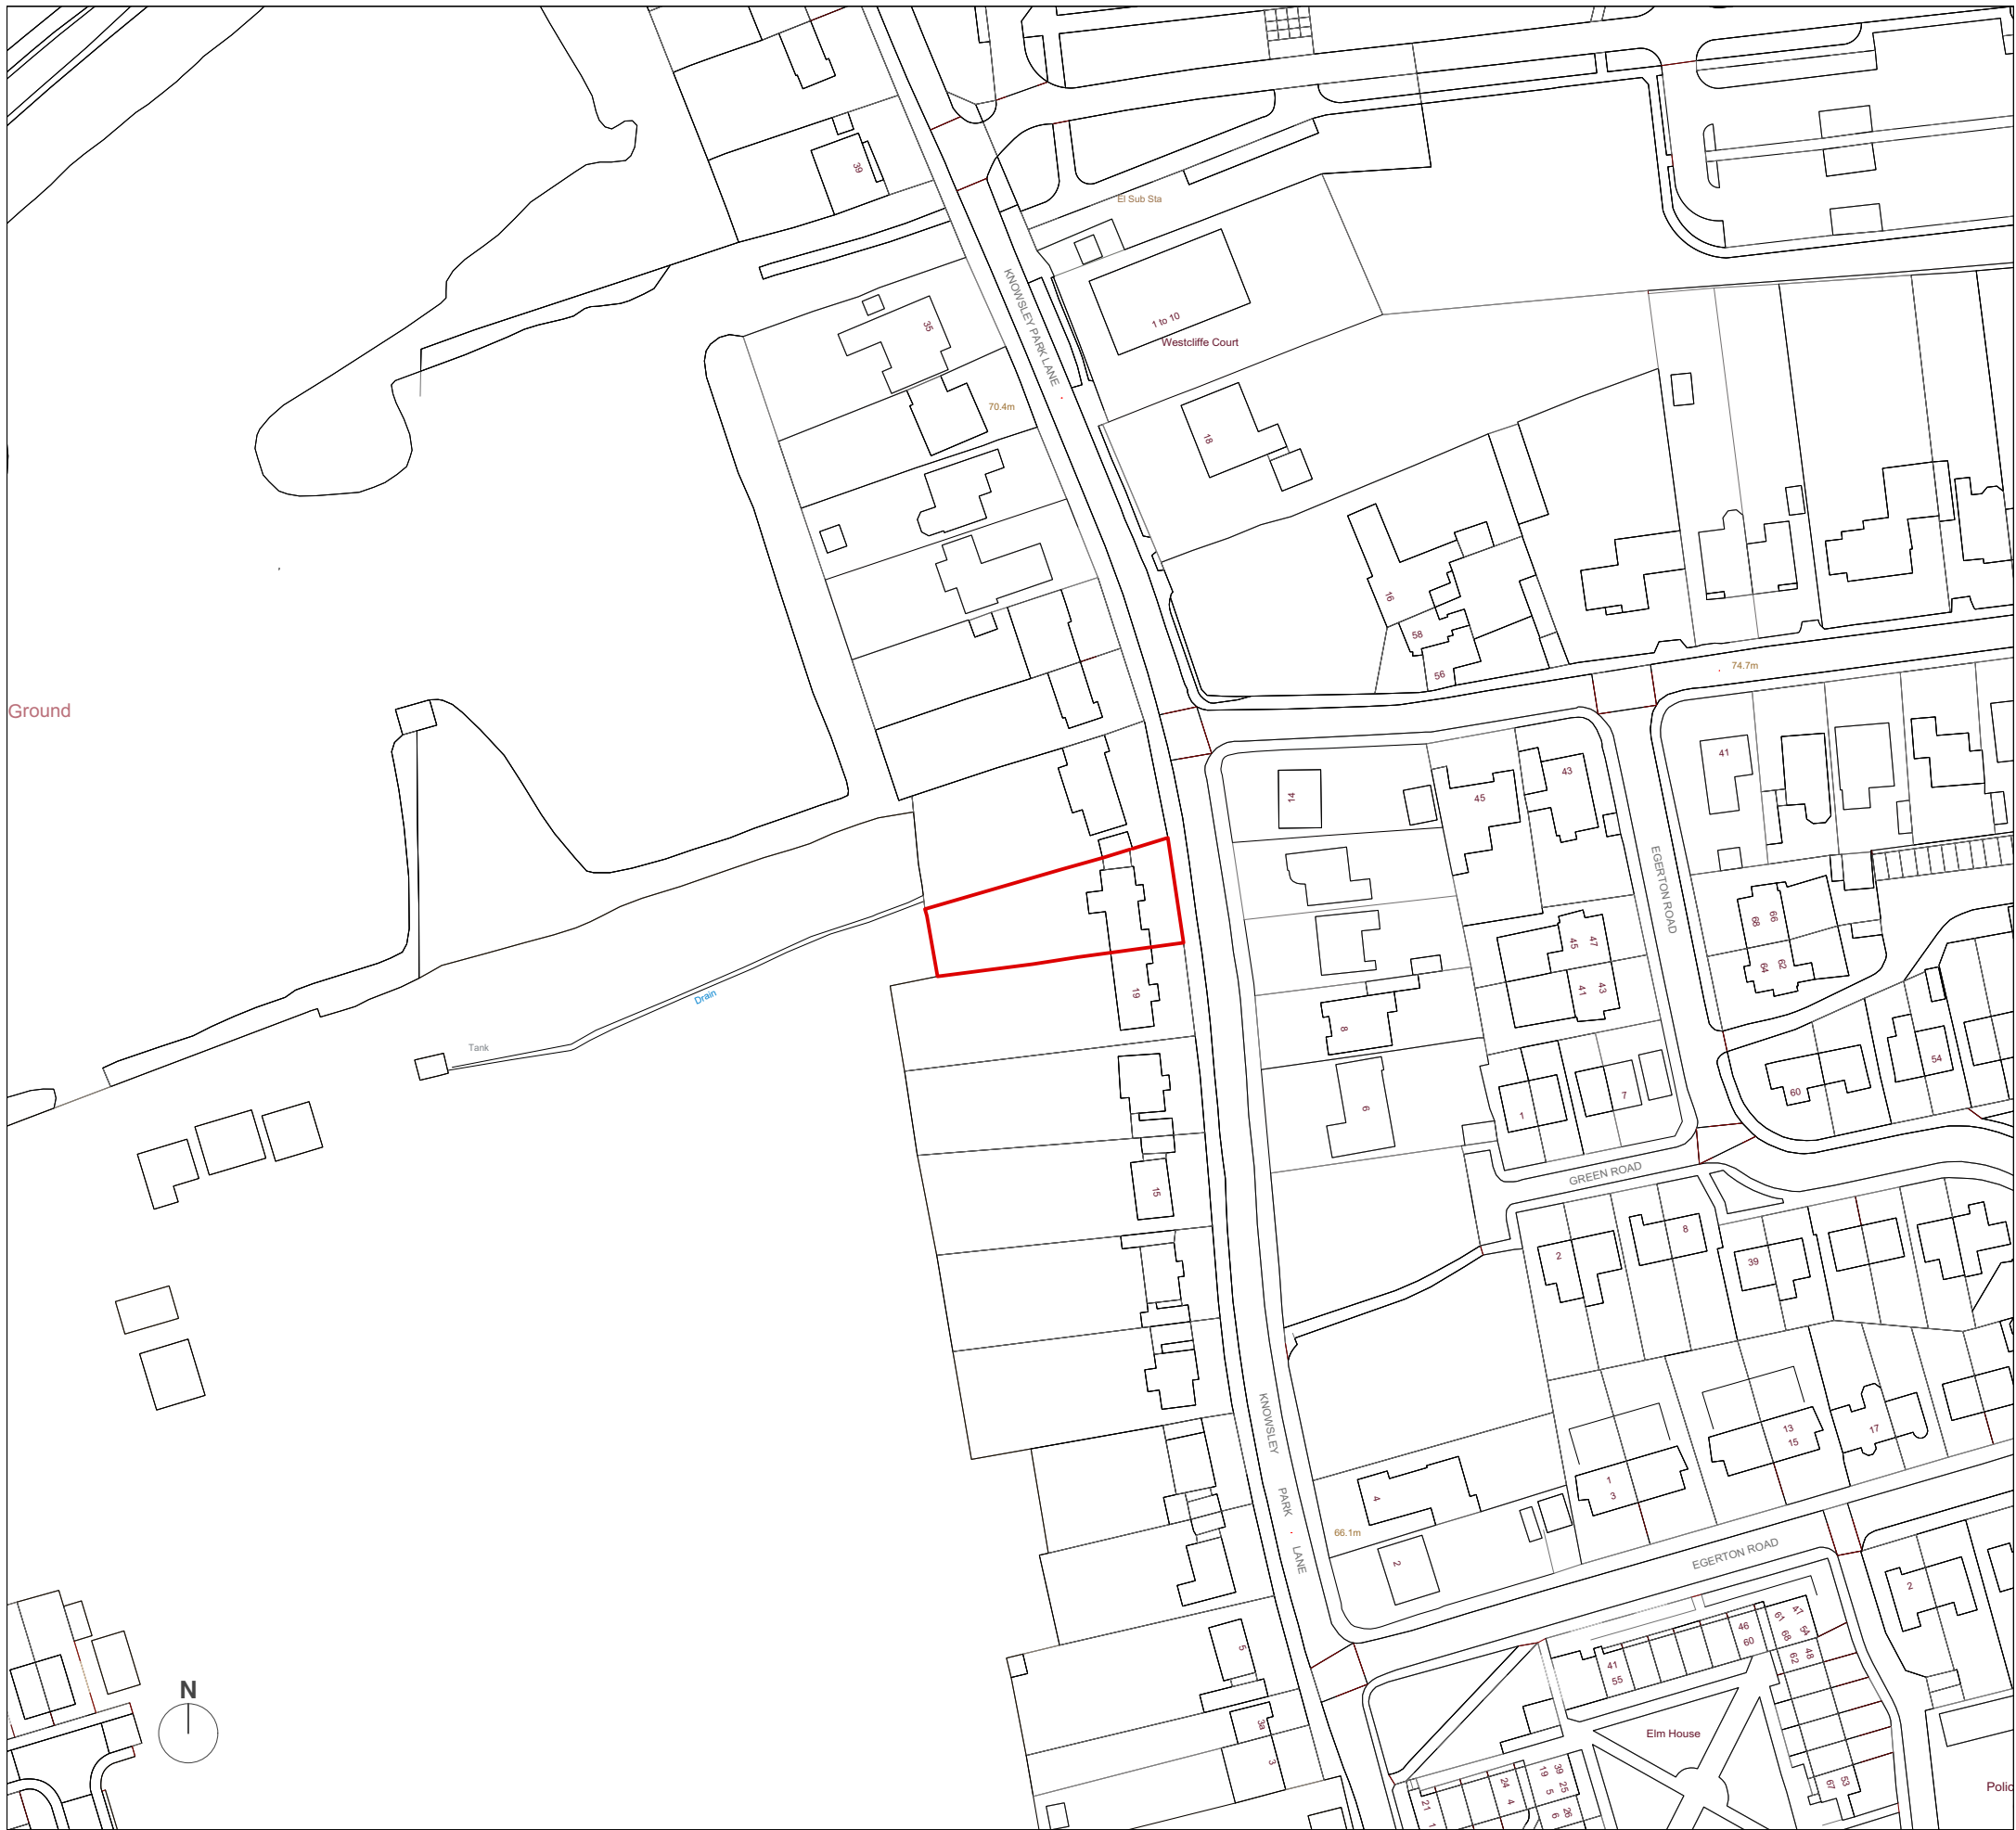


PLANNING

Client:	Dennis McGlynn
Drawing Number:	P388 300
Drawing Title:	Location Plan
Date:	16/07/2024
Scale:	1:1250 @ A3

Location Plan