


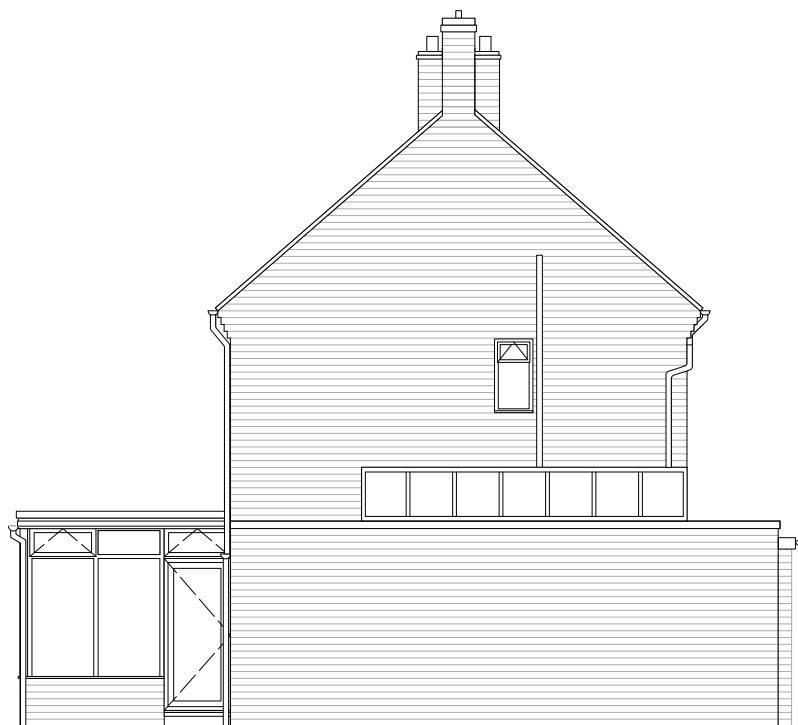

Existing South Side Elevation



Existing North Side Elevation

0 1 2 3 4 5 6 7 8m

1:100

PLANNING

Client: Dennis McGlynn
Drawing Number: **P388 305**
Drawing Title: **Existing - Elevations**
Date: 16/07/2024
Scale: 1:100 @ A3



T 01516013190
E mail@lj-architects.co.uk
W www.lj-architects.co.uk

P388_ 21 Knowsley Park Lane