


Key:

Fence Line: 

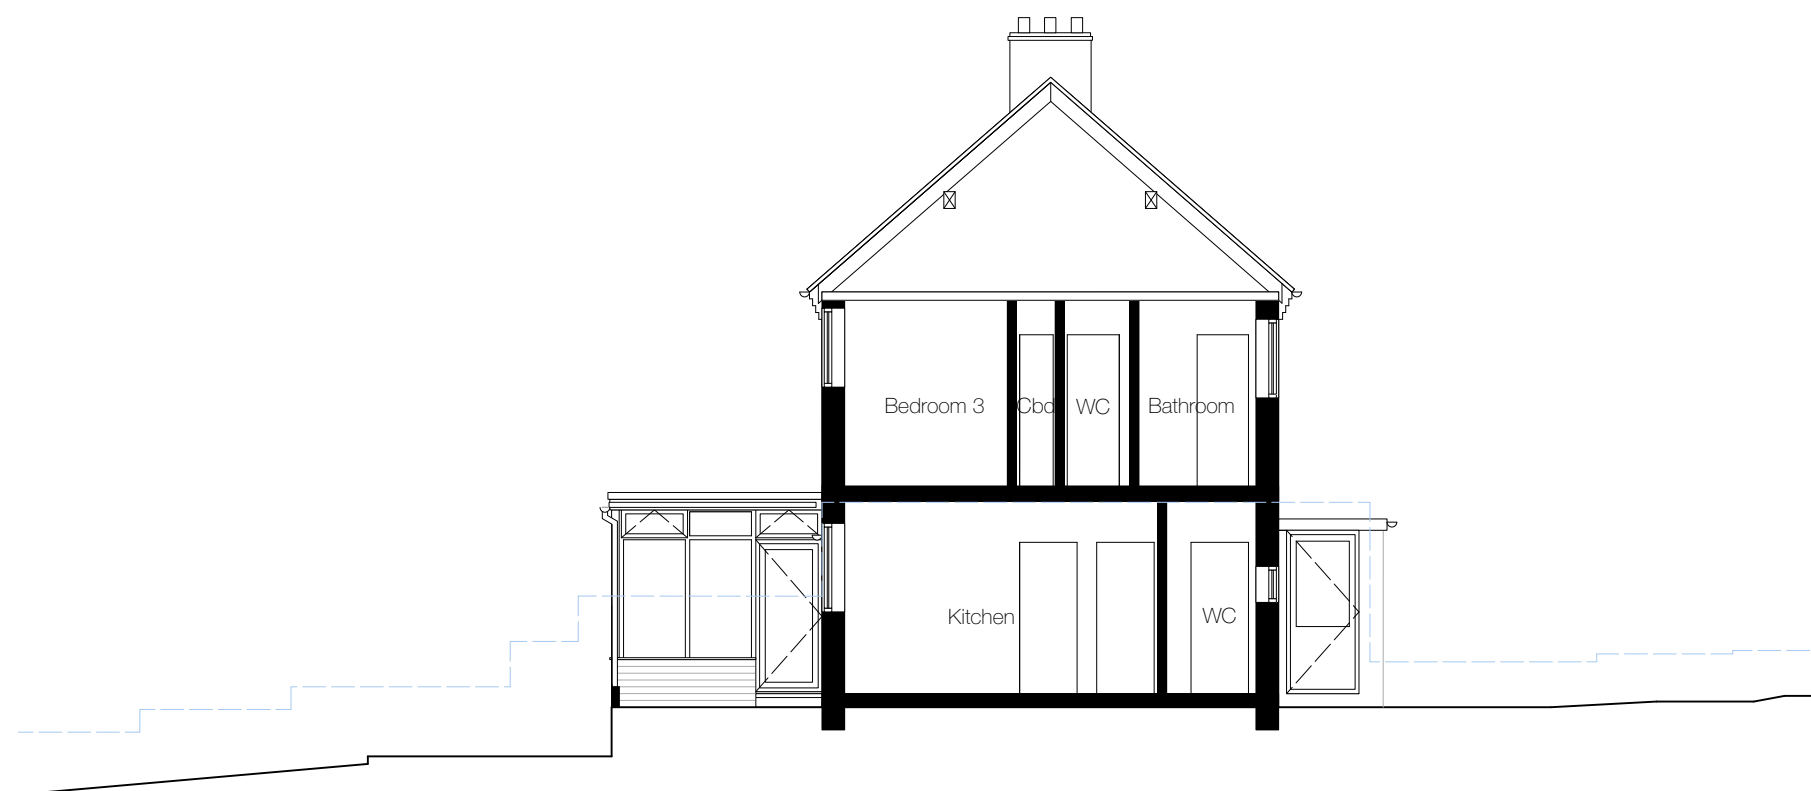

Existing Section A-A

0 1 2 3 4 5 6 7 8m

1:100

PLANNING

Client: Dennis McGlynn
Drawing Number: **P388 306**
Drawing Title: **Existing - Section**
Date: 16/07/2024
Scale: 1:100 @ A3