

Key:

Existing Wall: 


Structure Over: - - - -

Demolitions: - - - -


New Wall: 

Site Boundary: - . - . - .

Fence Line: - - - -

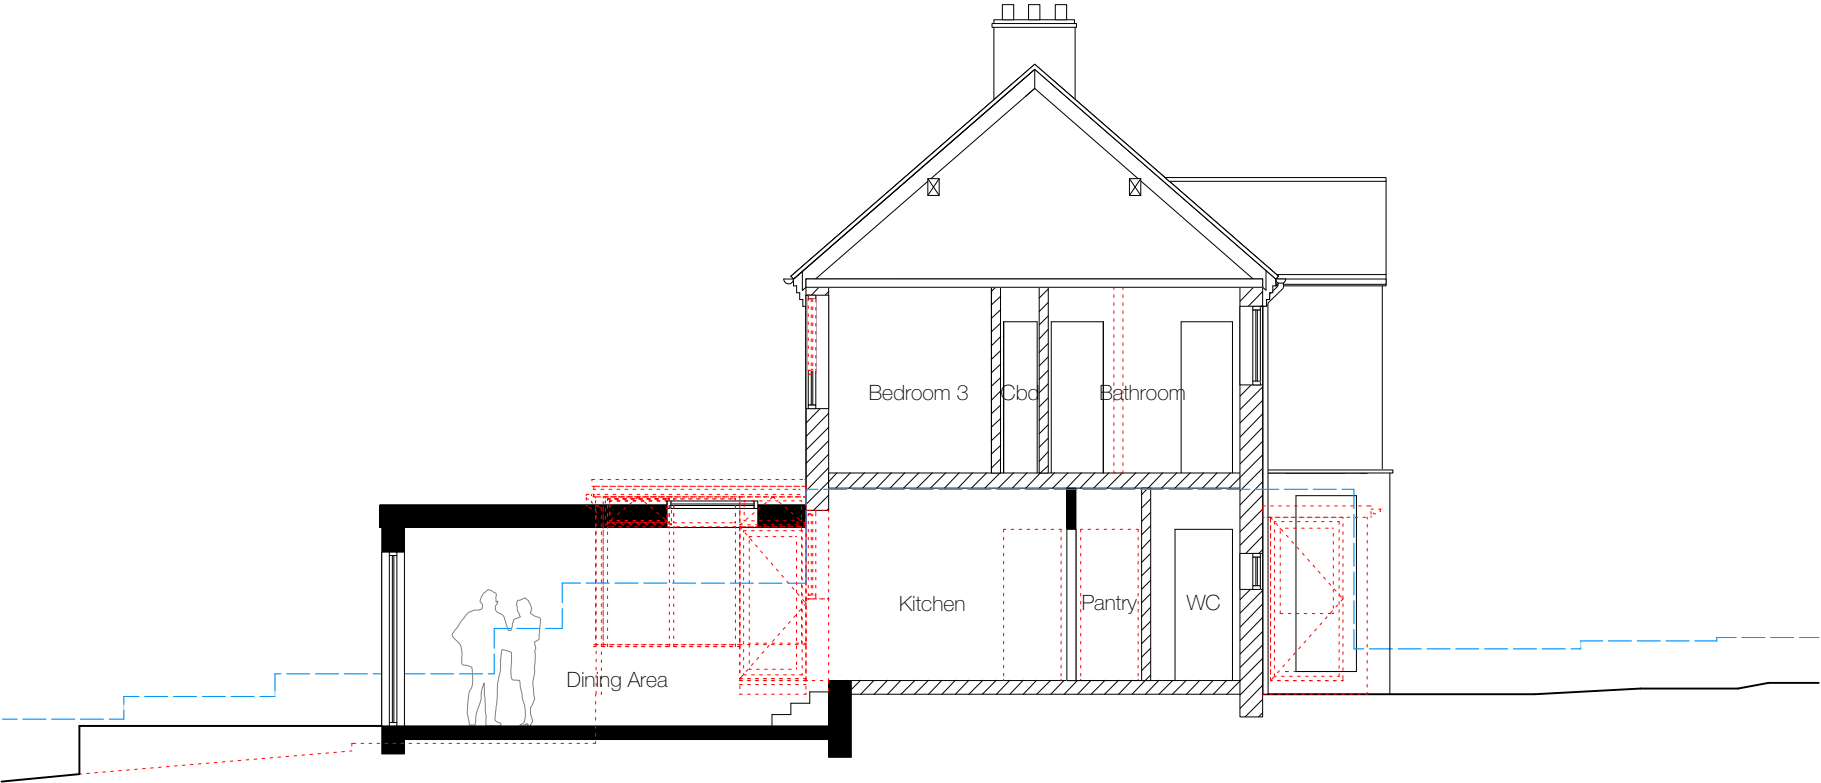

Proposed Section A-A

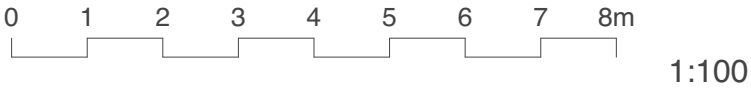

PLANNING

Client: Dennis McGlynn
Drawing Number: **P388 311**
Drawing Title: **Proposed - Section**
Date: 16/09/2024
Scale: 1:100 @ A3