


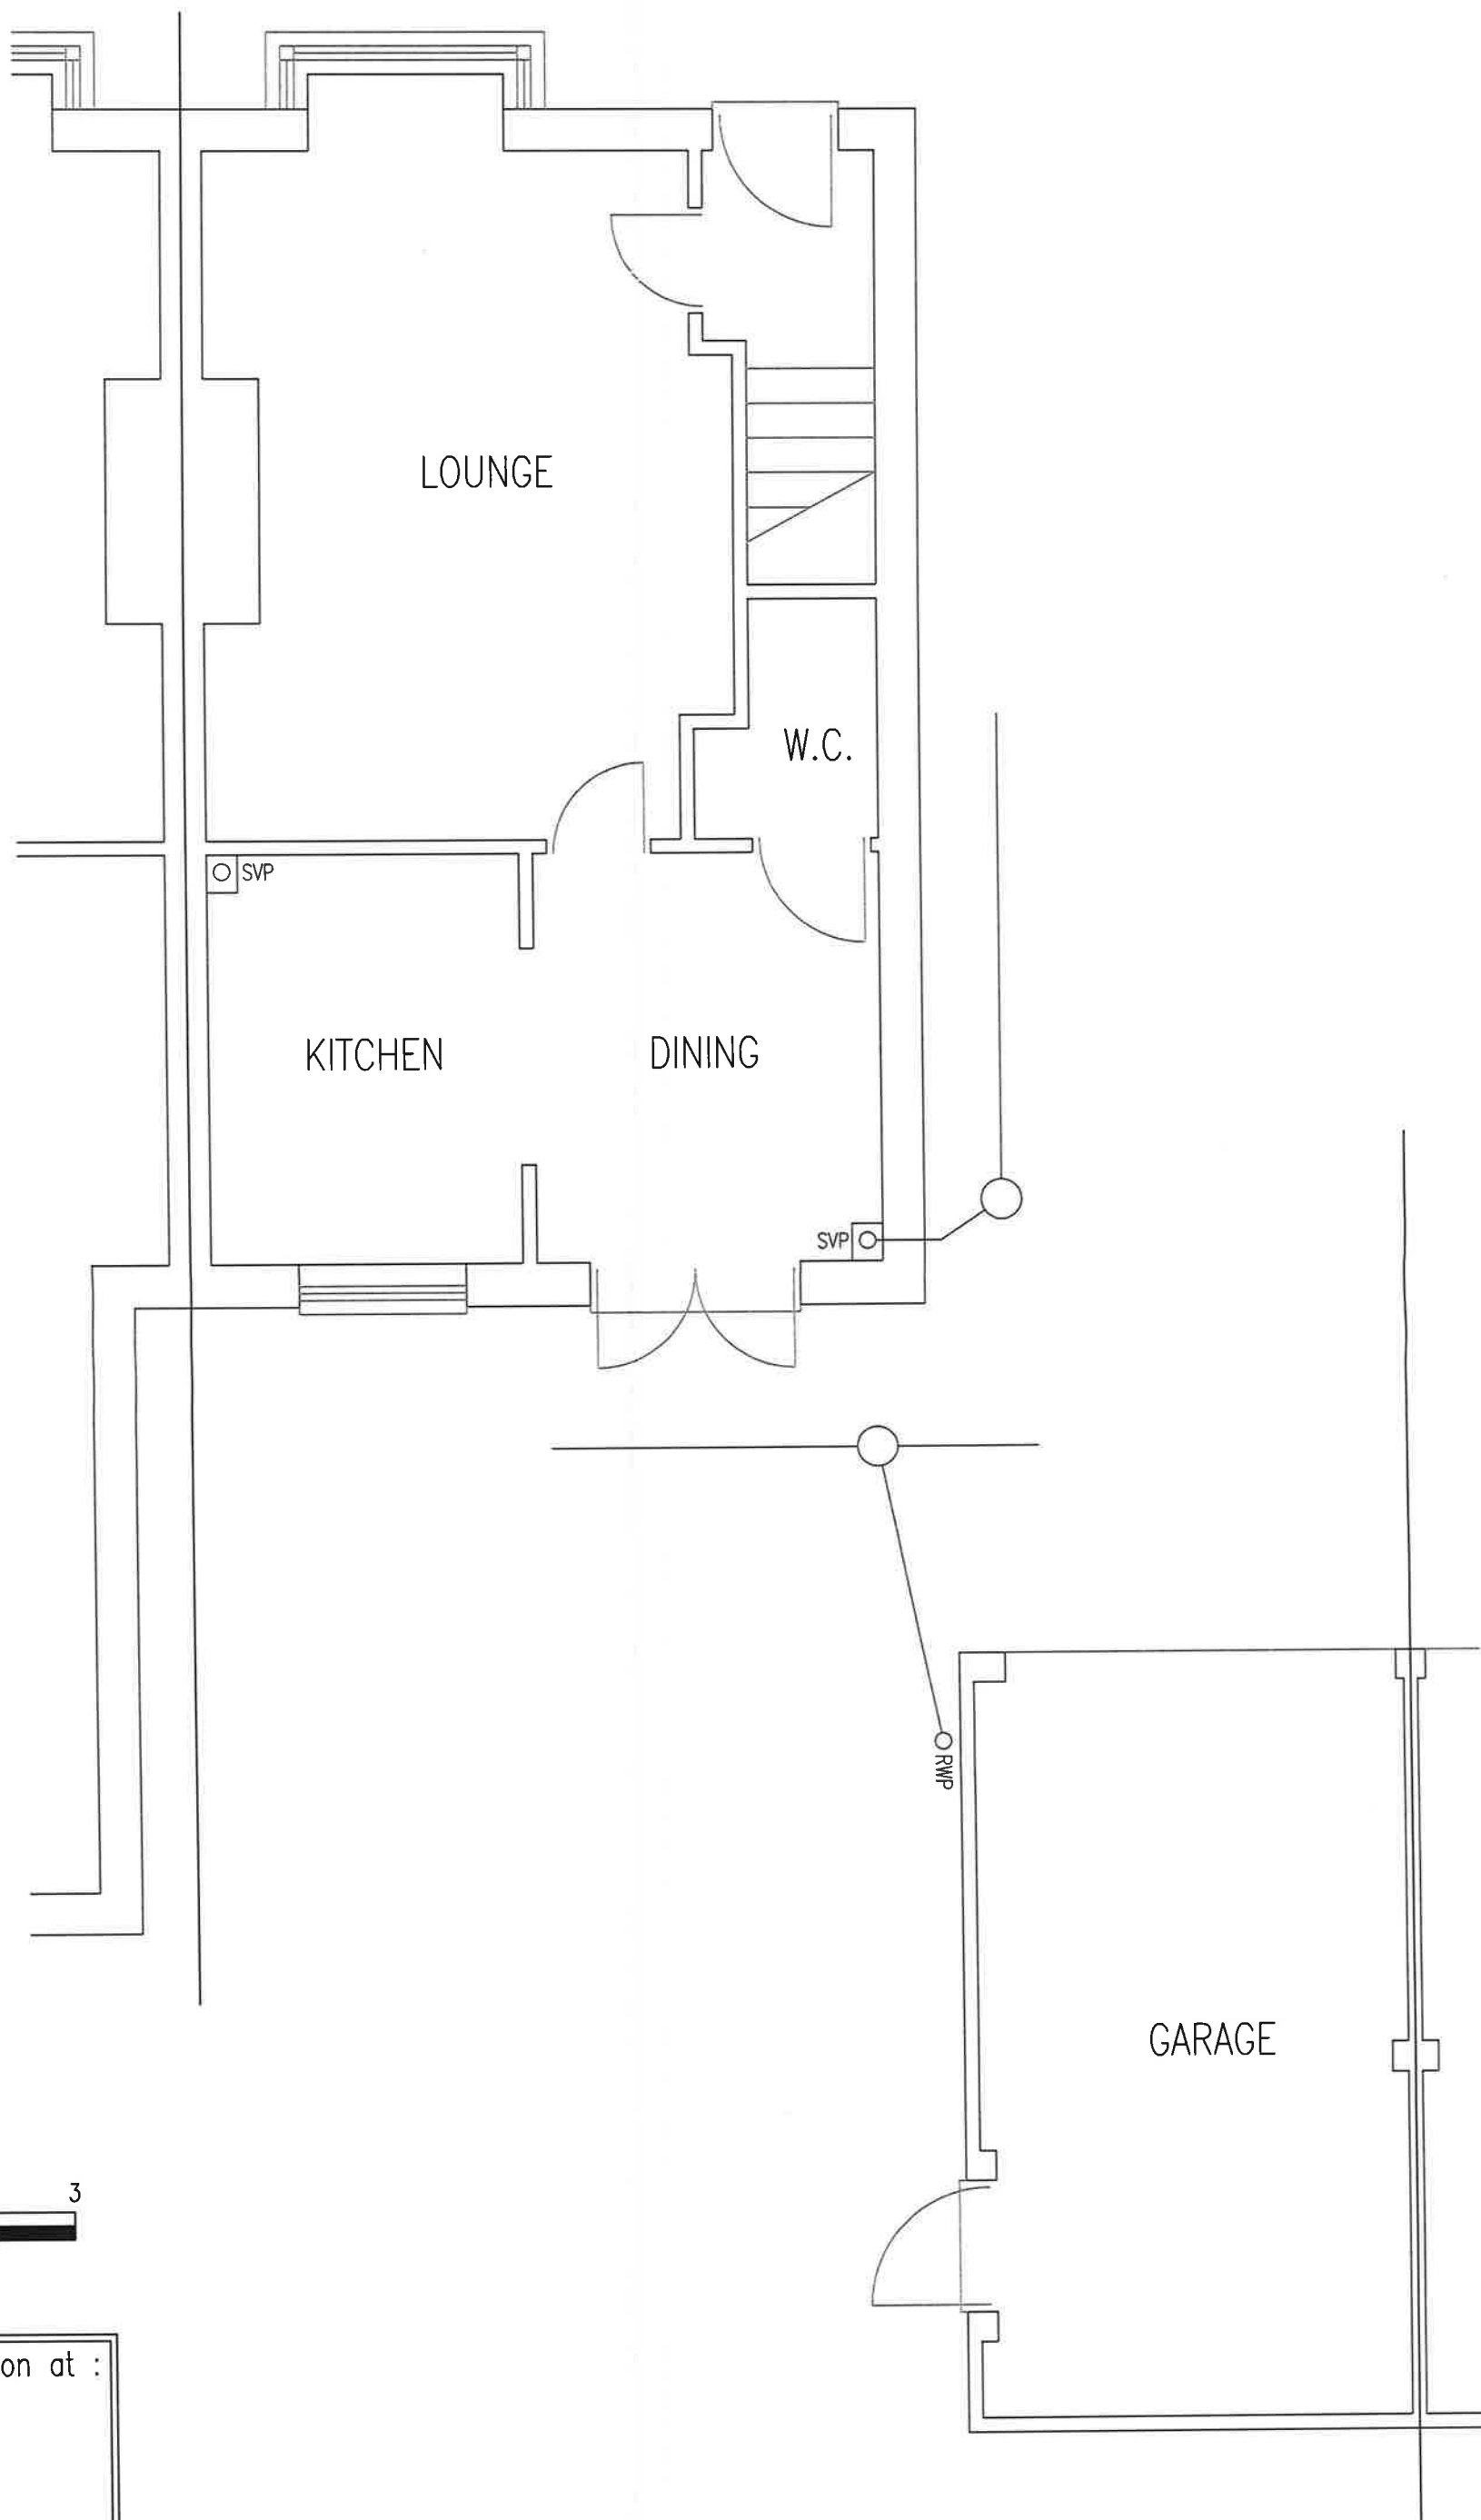

EXISTING

Proposed domestic extension at :  
52 TAVINGTON ROAD  
HALEWOOD  
L26 6BA  
tel : 07736 679350  
E-mail : scwright74@icloud.com  
Sept. 2021 Scale 1:50 @ A3  
MR S WRIGHT  
Drawing No : WGT/09.21/002