


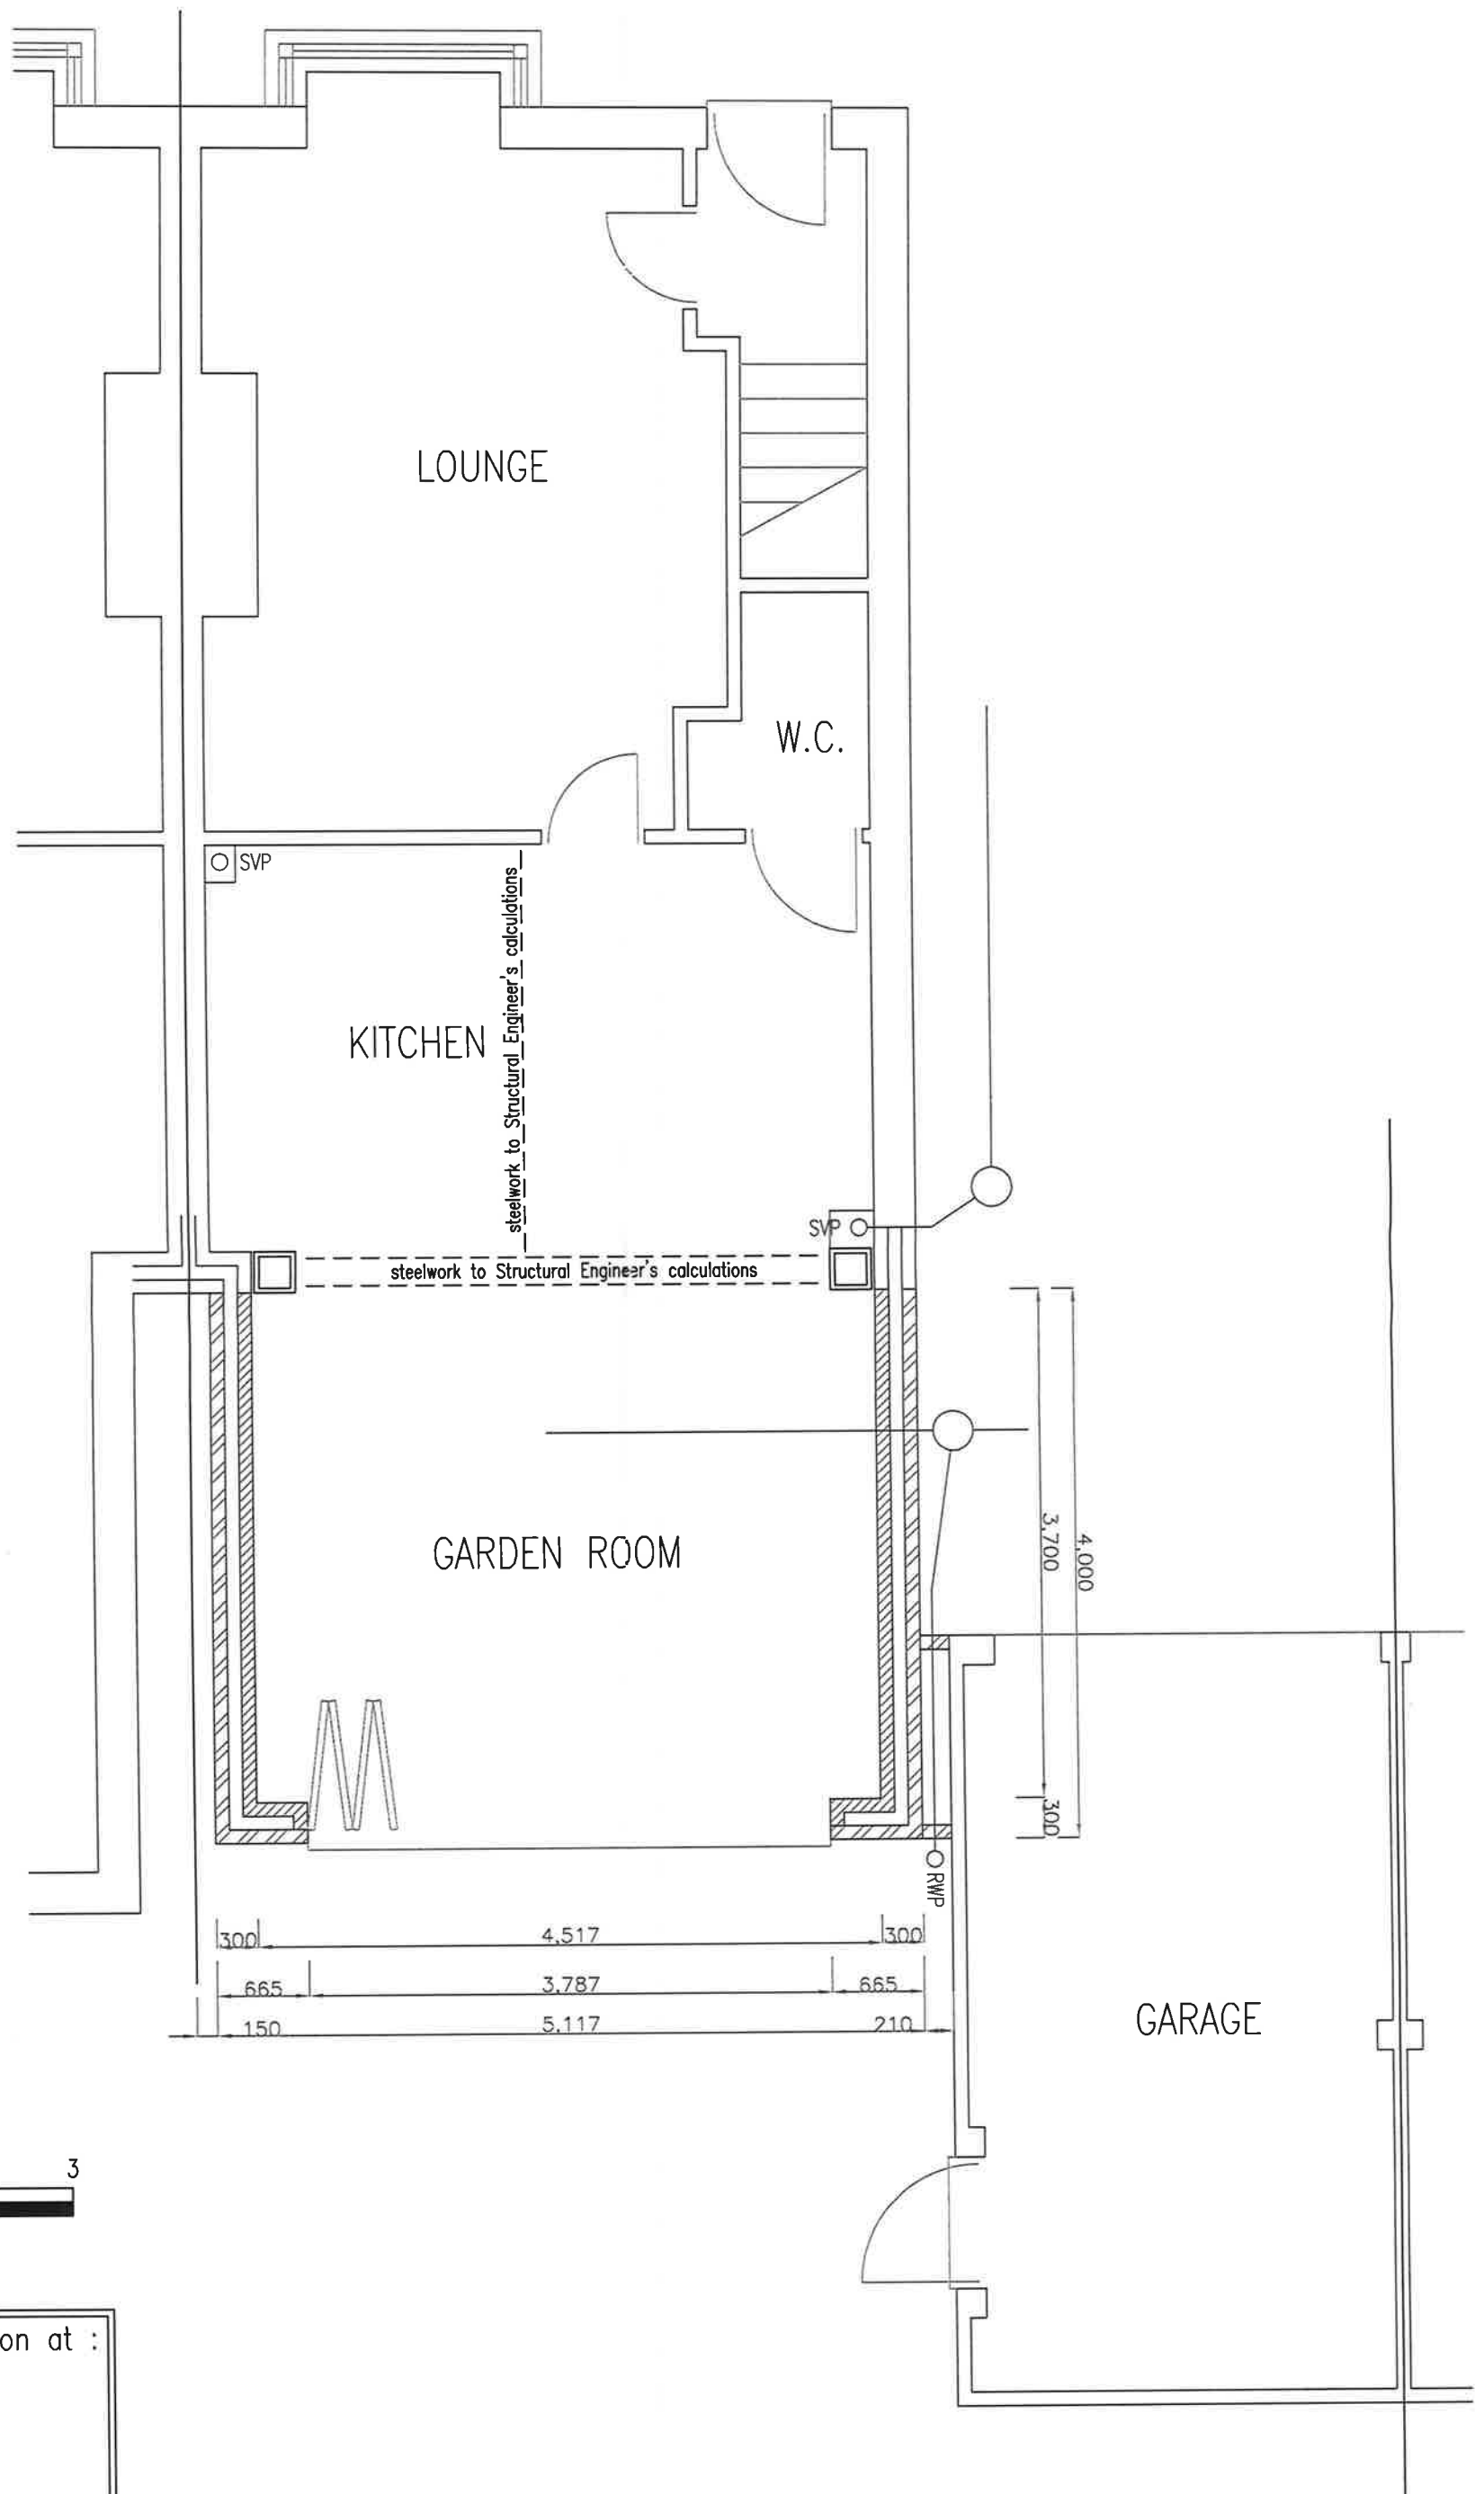

PROPOSED

Proposed domestic extension at :
 52 TAVINGTON ROAD
 HALEWOOD
 L26 6BA
 tel : 07736 679350
 E-mail : scwright74@icloud.com
 Sept. 2021 Scale 1:50 @ A3
 MR S WRIGHT
 Drawing No : WGT/09.21/011