


KIRKBY PUMPING STATION.

SJ49NW | 1

SECTION THRO' WELLS AND BOREHOLE.

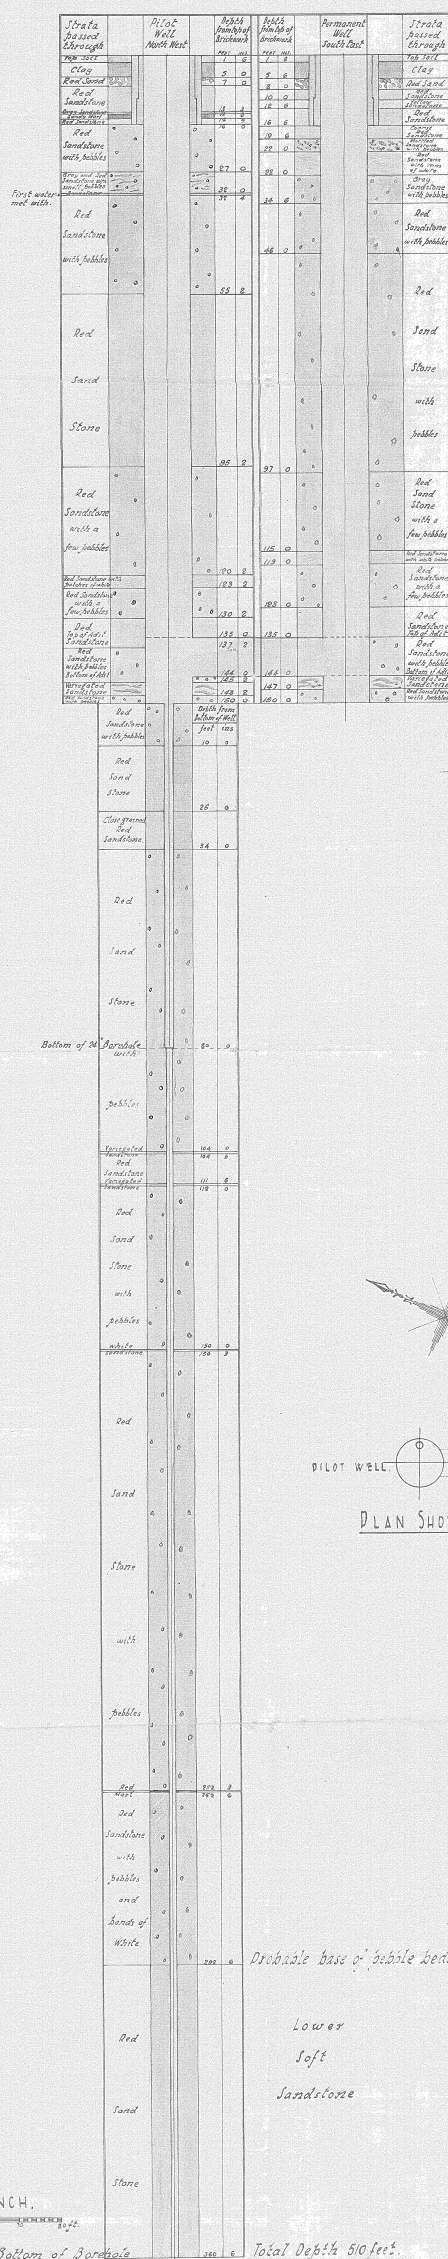

PILOT WELL.	()	HEADINGS.	()	PERMANENT WELL.
		9'-0" x 6'-0"		

PLAN SHOWING POSITIONS OF WELLS.

SCALE 10 FEET TO ONE INCH.

Bottom of Borehole 360 6 Total Depth 510 feet

A. D. STATHAM, M. INST. M & CY. ENG.

BOROUGH & WATER ENGINEER

TOWN HALL.—ST HELENS

TRACED		XD	17 TH MAY 1935
COPY	S.S. 8.11.35	XD	