



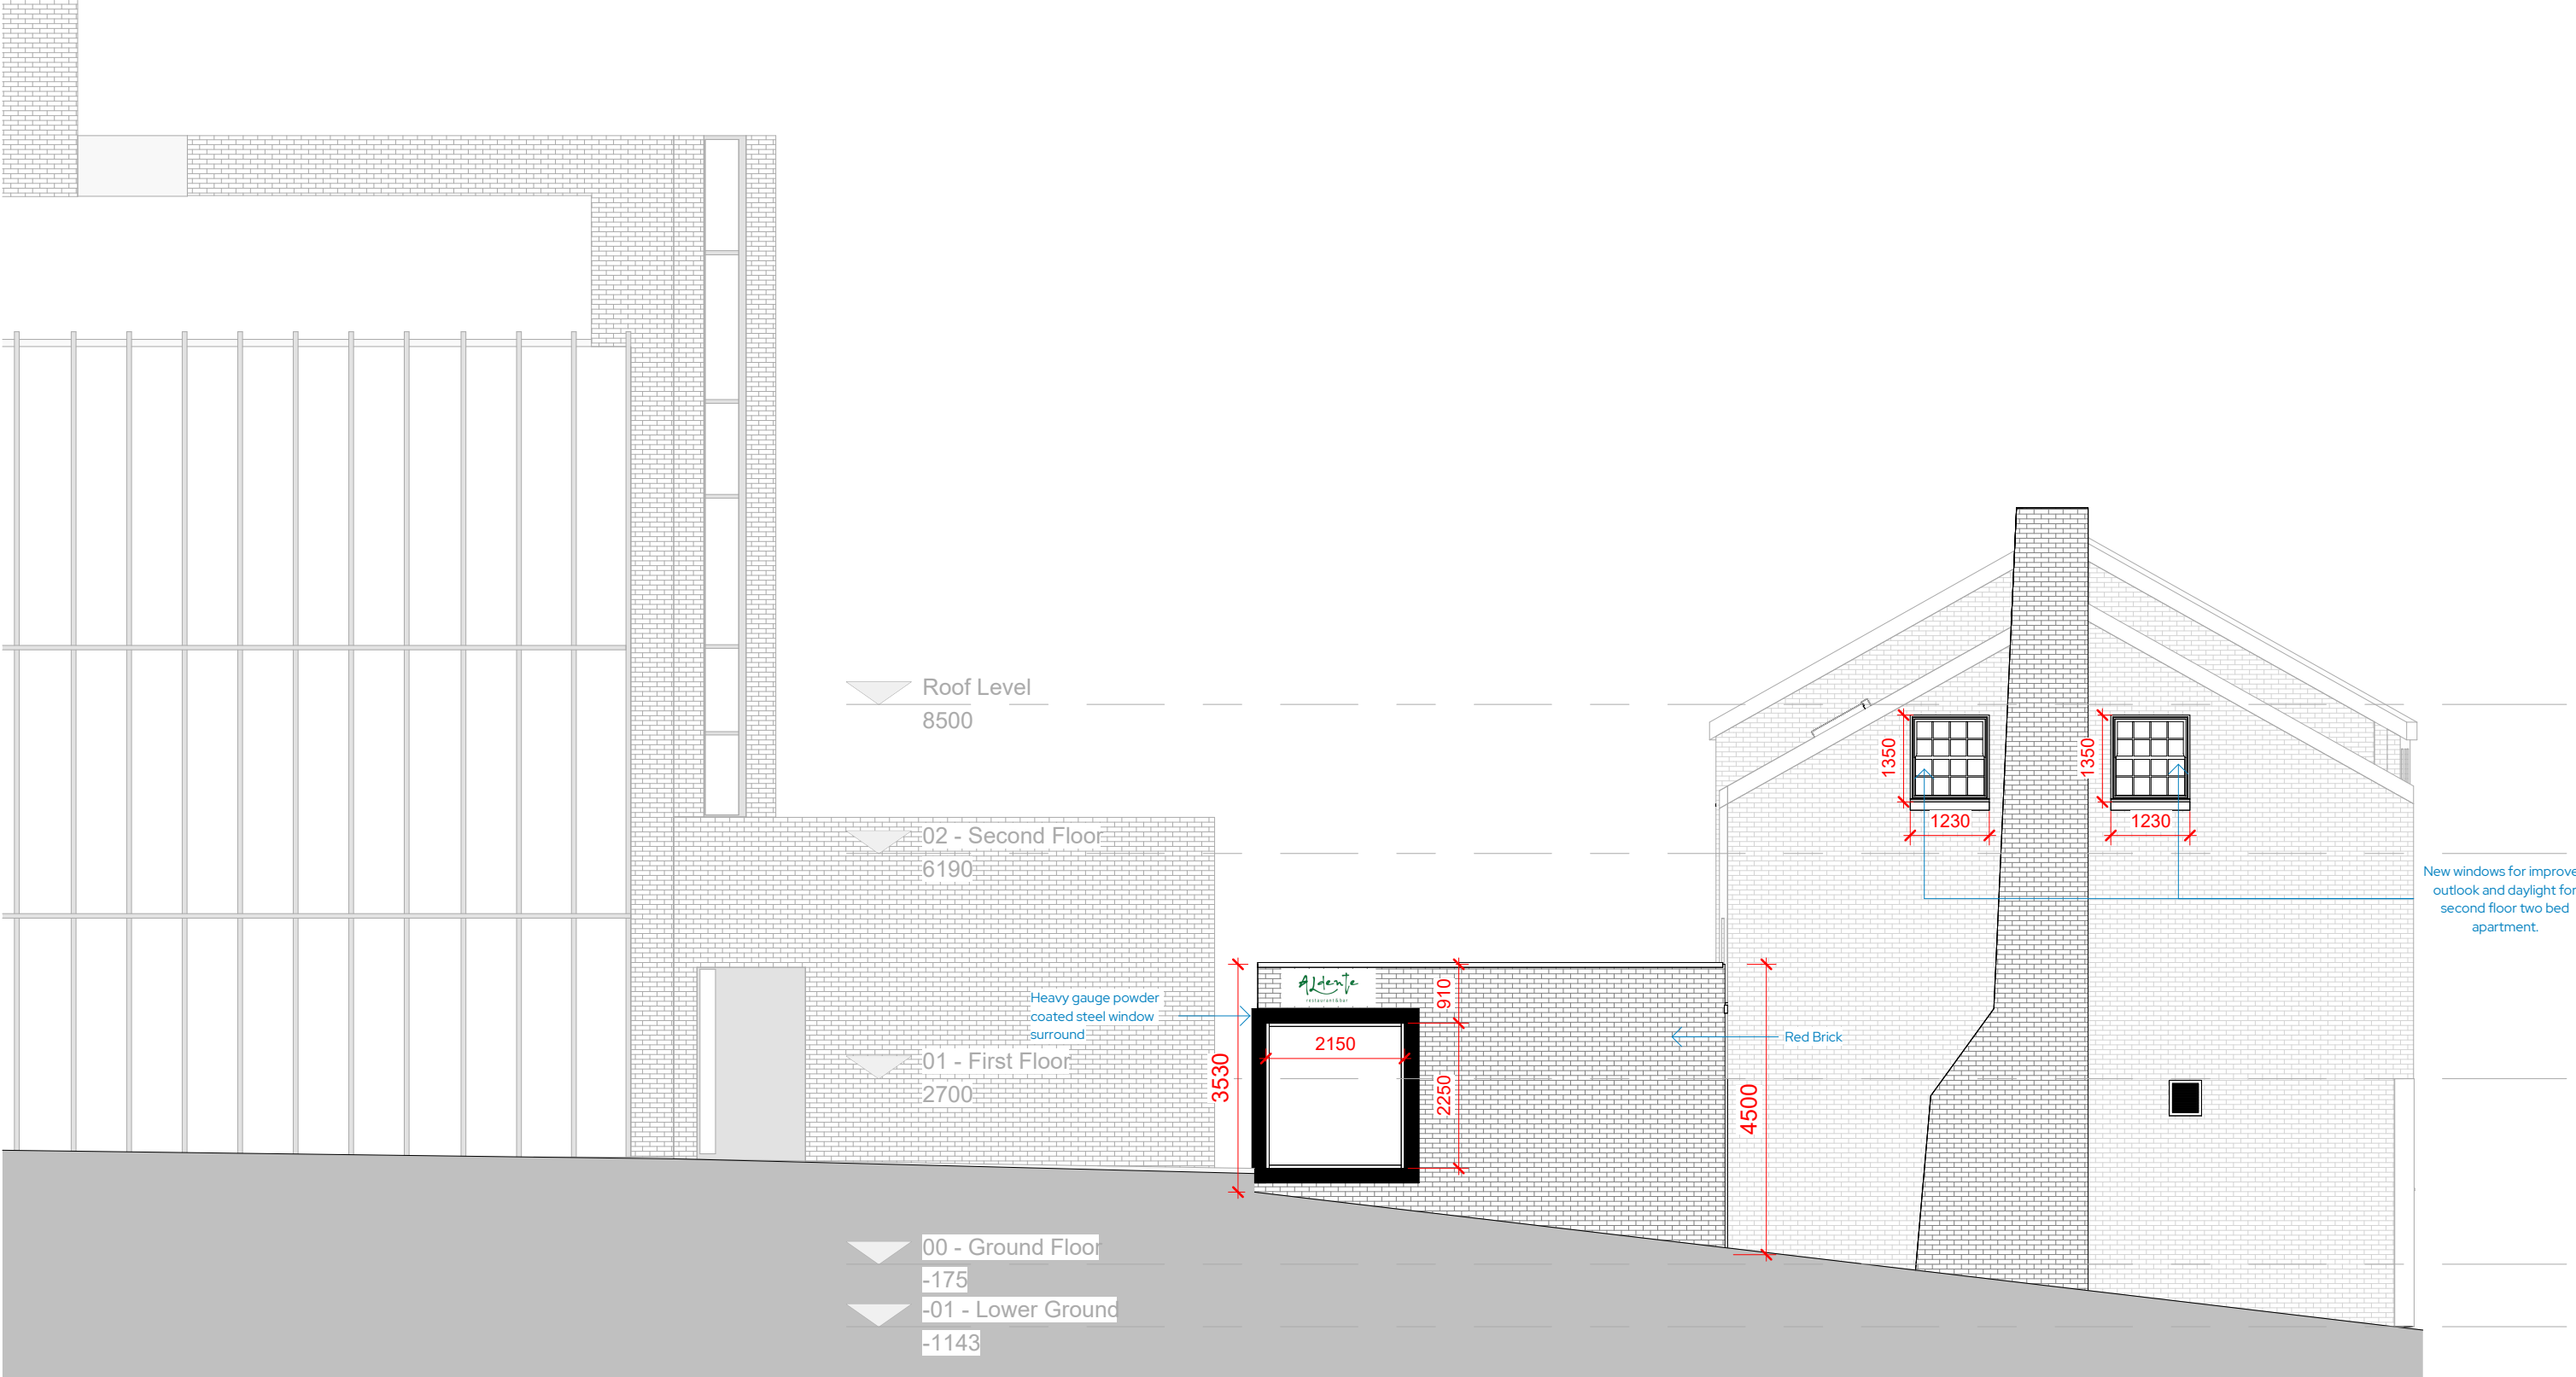

South West Facing Elevation - Existing

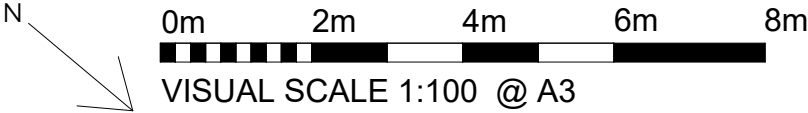

REV	Date	Description	Issued	Additional Notes
A	14/03/2024	Technical Issue	RJ	
B	27/08/2025	Revision 3	AG	
C	13/10/2025	Amendments to Council Comments	AG	
D	06/01/2026	Amendments to Kitchen Extract	AG	
E	23/04/26	Amendments to Chimney	AG	

Project Title
5-11 Eccleston Street
Client Name
Onyx Ltd
Project Address
5-11 Eccleston Street Prescot, L34 5QH

Title

Left Side Elevation - Proposed

Drawing No.

1286-02-04-005 Rev E

Date	Scale	Sheet Size	Drawn by	Checked by
19/03/25	1:100	A3	RJ	DB

STUDIO256
Architecture • Design • Build

Unit 256, Slater Studios, 9 Slater Street, Liverpool, L1 4BW
admin@studio256design.co.uk / +44 (0)151 345 7600